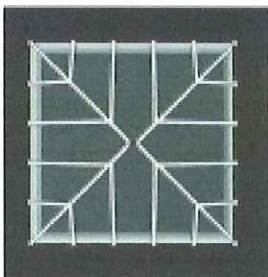
			
LEFT ELEVATION	FRONT ELEVATION	RIGHT ELEVATION			
					
LEFT 3D VIEW			RIGHT 3D VIEW		
Prepared for: Mr & Mrs Uttley					
Width: 5000 mm		Dwarf Wall Ht: 600 mm			
Depth: 5000 mm		Frame Ht: 2100 mm			
Ridge Height: 3589 mm		Floor Area: 21.855 sq.m			