


5.53

MOVE EXISTING BARRIER
AND REALINE CONCRETE

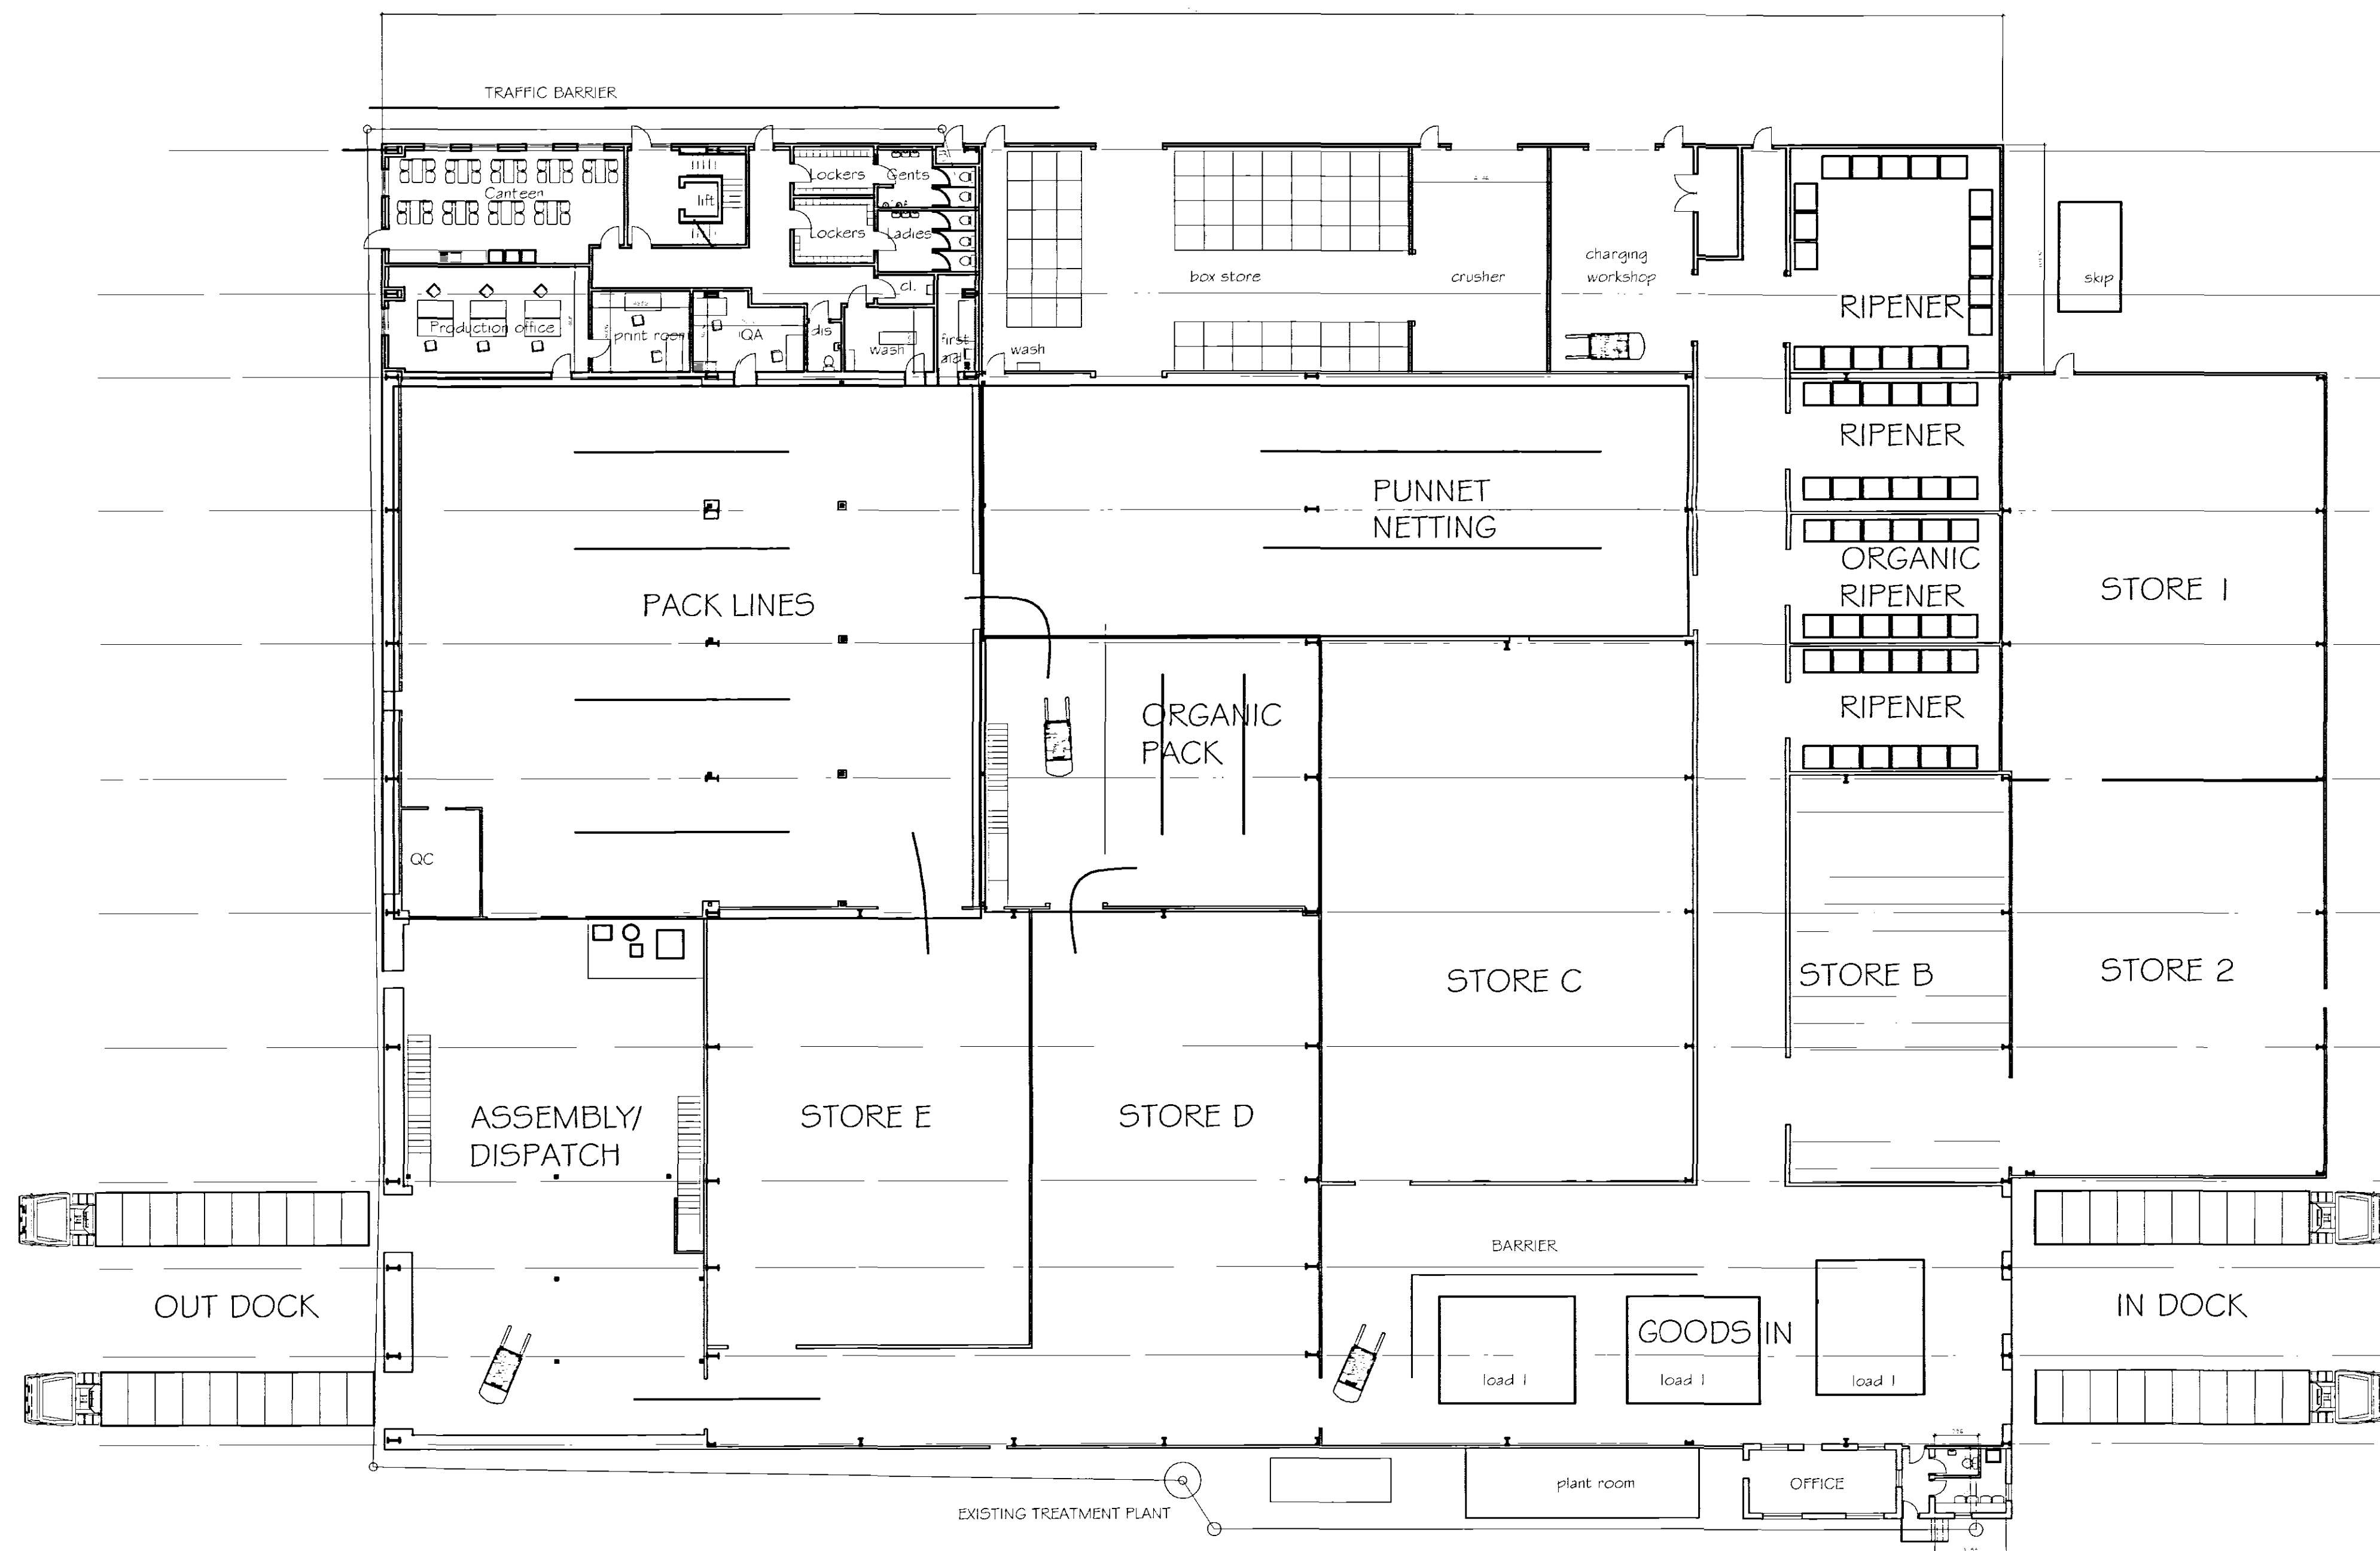

26 JUN 2005

DC ARCHITECTURAL SOLUTIONS LIMITED
ARCHITECTURAL AND PLANNING SERVICES
26, Southgate,
Sleaford,
Lincolnshire.
NG34 7RY.

Client
GREENCELL LTD

Project
HOLLY LODGE, WEST MARSH ROAD, PINCHBECH,
SPALDING, LINCONSHIRE. PE11 3JW.

Drawing Title
PROPOSED LAYOUT

Drawing Number
DC/057/ 02 B

Scale
1:200

Drawn
DB

Date
JUNE 05

Checked