


WIDE TREE
LANE

SUGGESTED
PLANTING
PLAN,
1:200.

PLANTING
CENTRES
@ 1000MM.

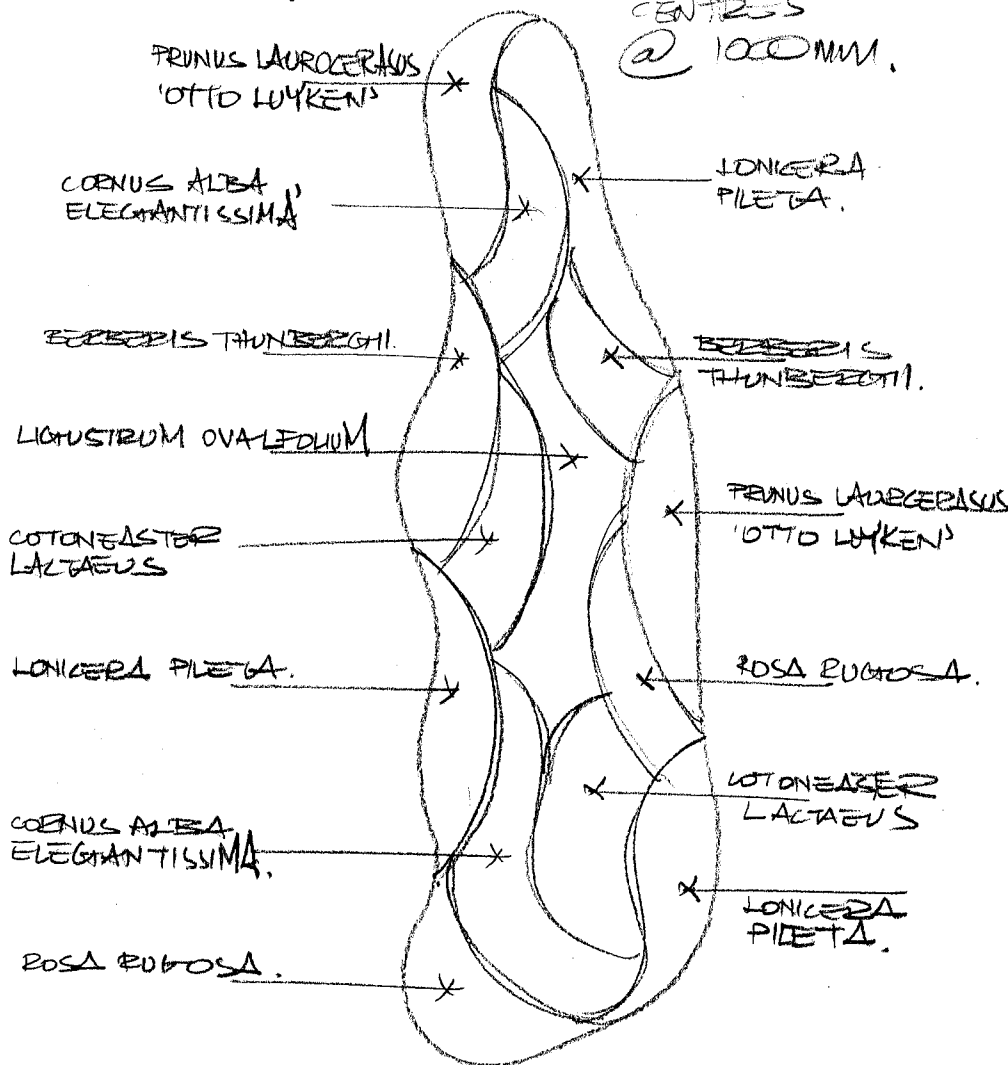

29/10/98

A. 11 NOV 97 PERMITS ADDED FOR 8 VISITORS TO RIDING SCHOOL.
B. 18 DECEMBER 97 DENTAL OF HORSES, PLANTING ETC., ADDED.
C. OCT. '98 ADDITIONAL PLANTING DETAILS.
D. NOV 1998 PLANTING 104 YOUNG TO PLANT ADDED.

३०३

**M. PARKER
& SONS LIMITED**

BUILDERS & CONTRACTORS

ST. JOHNS RD · SPALDING · Lincs PE11 1JX
FAX. 01775 762171

E. SAUNDERS. R.I.B.A. COMPANY ARCHITECT



WARDENTREE LANE.
SPALDING.
for
J. NICKOLS, Esq.

SCALES 1:200
DRG. NO. NICKOLS-1. DATE Sept 97