


FEEDBACK: This drawing is one of a series that have been prepared to define the civil element of the development. If this, or any, drawing in the series could be improved to better communicate the proposed design please do not hesitate to contact Stafford IE.

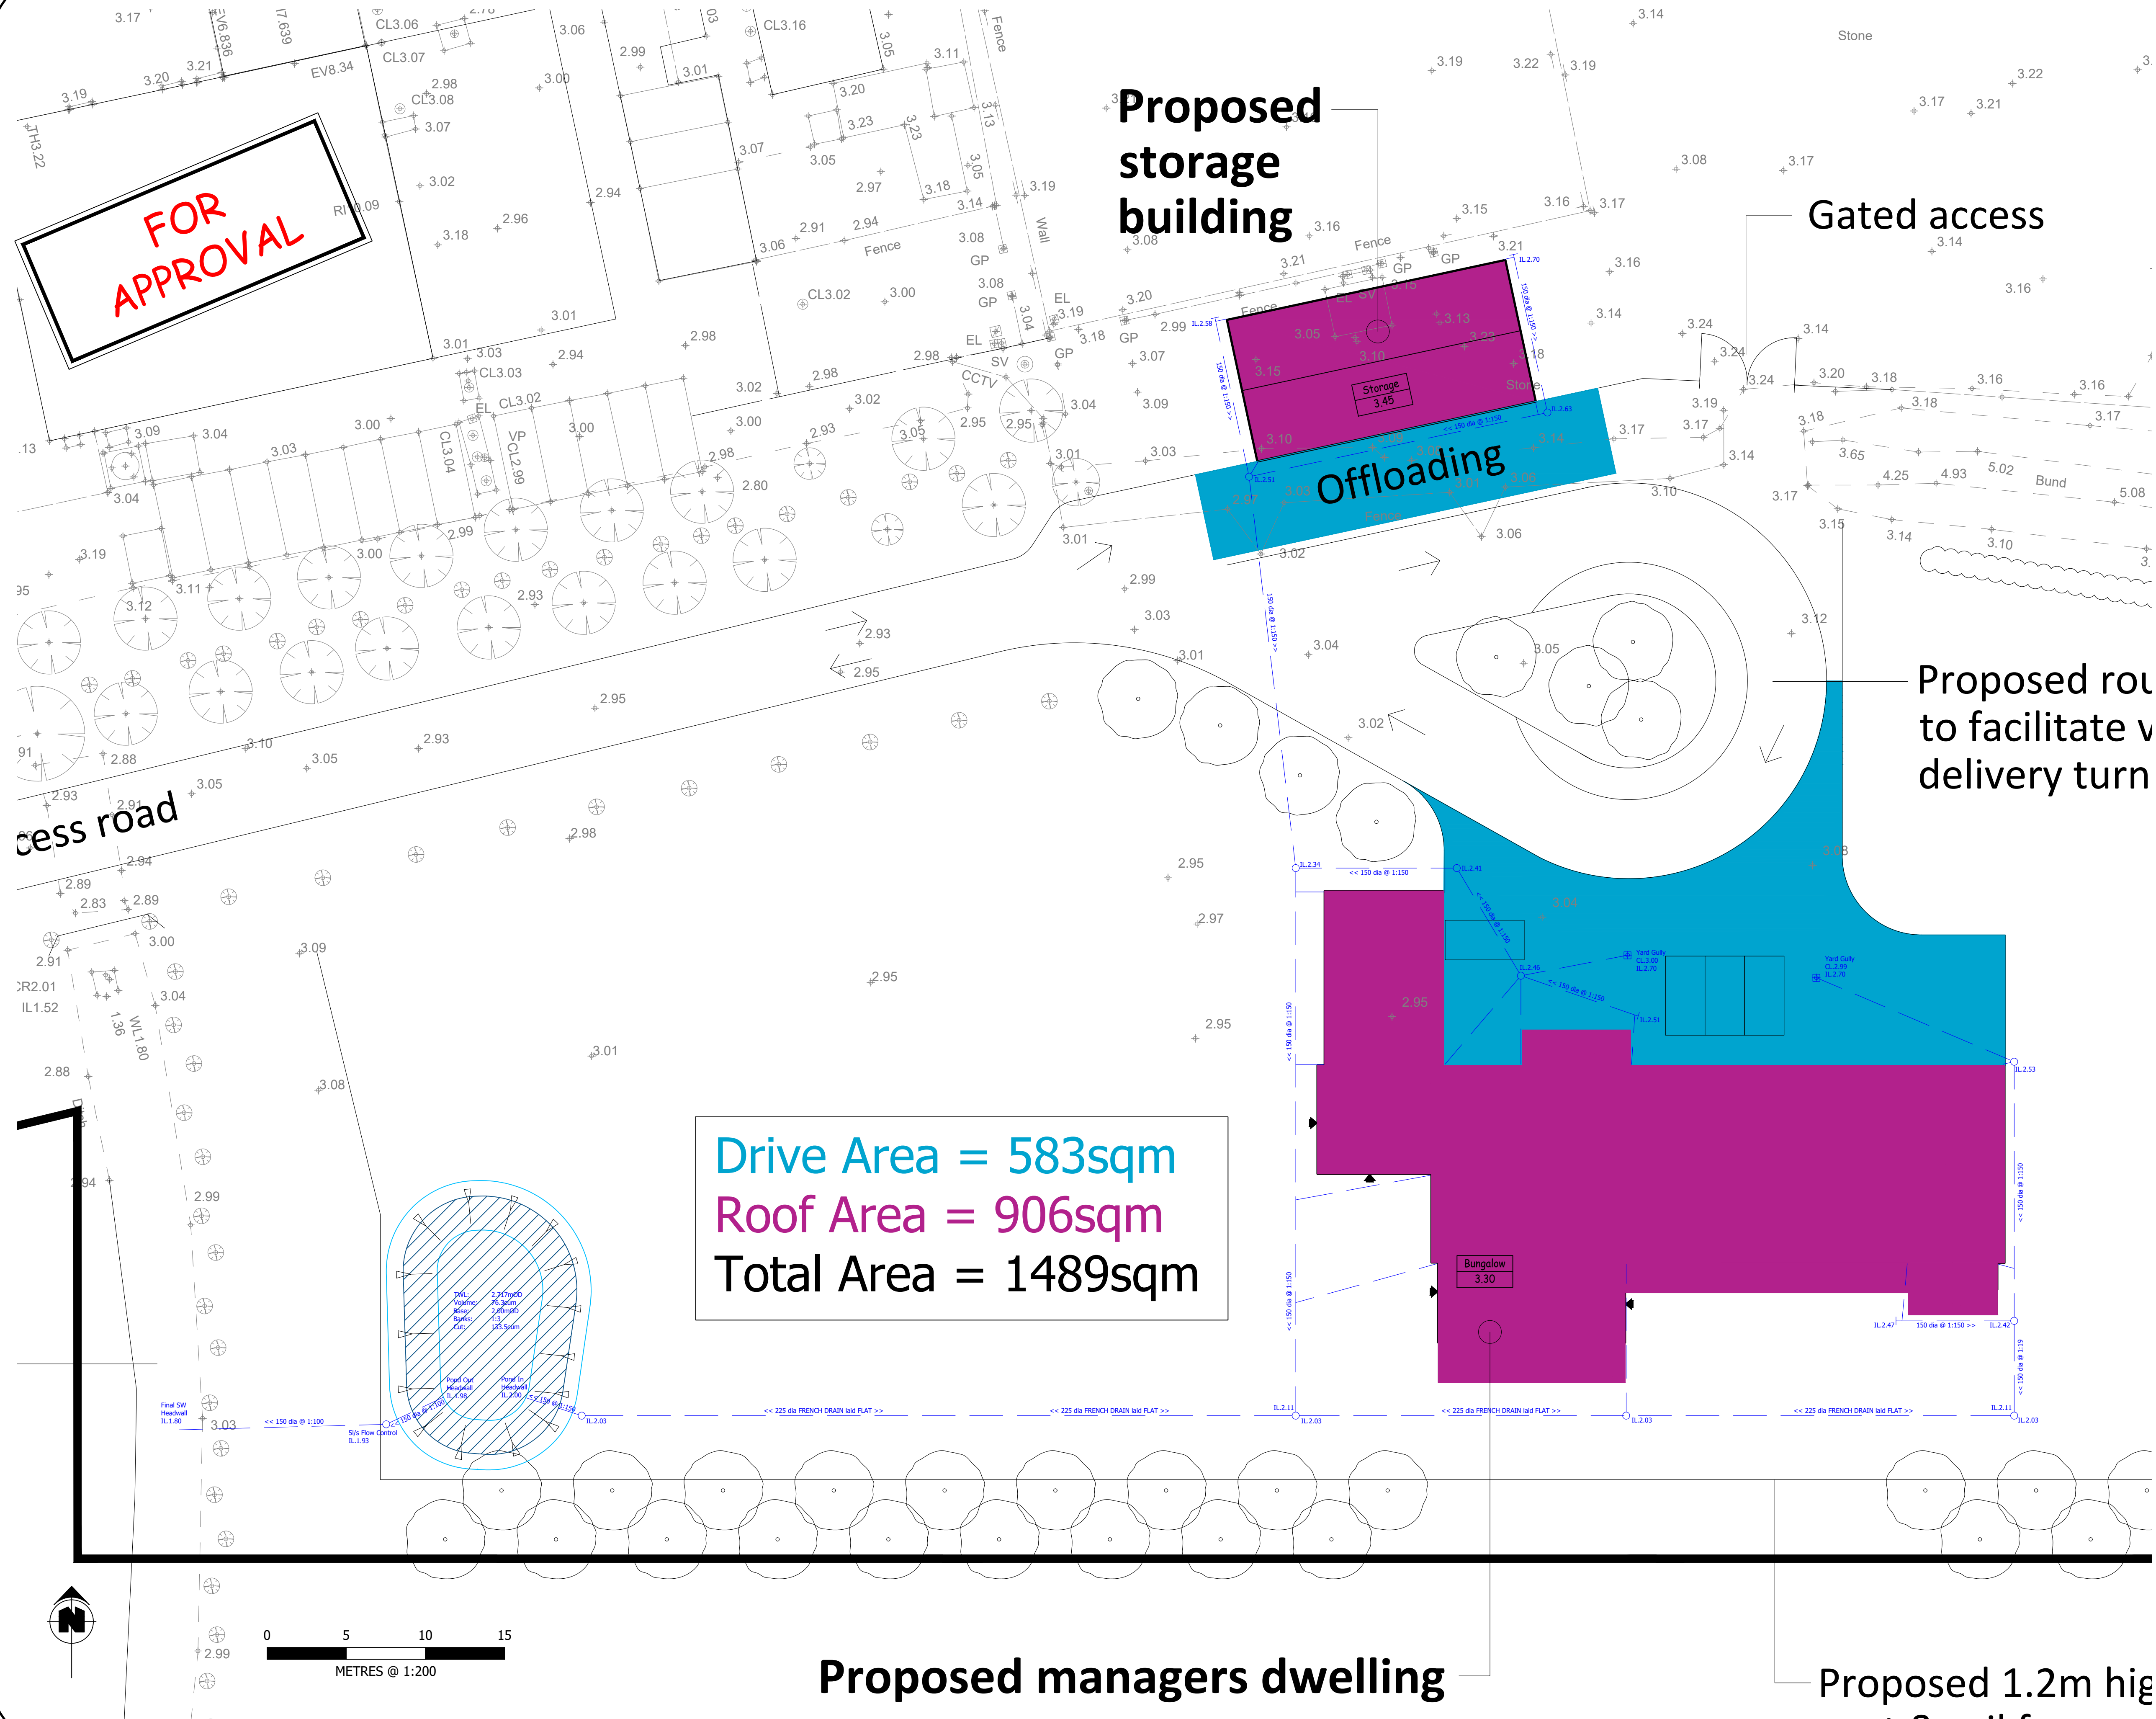

NOTES:
All dimensions must be checked on site and not scaled from this drawing.

(c) Crown Copyright. All rights reserved. Licence Number AL100037075
The material contained in this drawing has been based upon the Ordnance Survey Map by permission of Ordnance Survey on behalf of the Controller of Her Majesty's Stationary Office.

Date	Revisions

© copyright

Design Team
Stafford IE
13 GOSTWICK
ORTON BRUMBLES
PETERBOROUGH
PE2 5XF
TEL: 01733 232388, MOBILE: 07710 832745, E-MAIL: terry@staffordie.co.uk

Client
Anglia (UK) Ltd.
The Anglian Business Centre
Mill Green Road
Pinchbeck
Spalding
PE11 3PU

Job Title
Erection of Office Building, managers dwelling & storage building
Mill Green Road
Pinchbeck

Drawing Title
Drainage Areas

Date July 2022 Scale @ A1 1200 Drawn TRS/LCM

Drg.No. 9025-109 Rev. -