



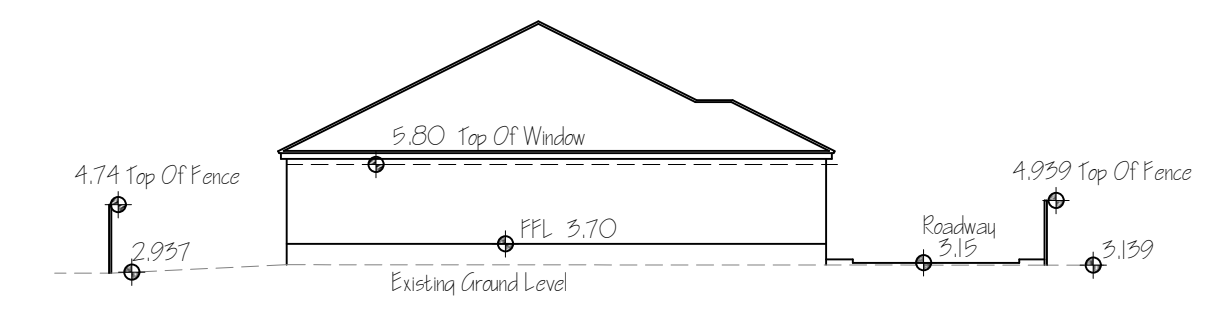

CROSS SECTION A-A 1:200

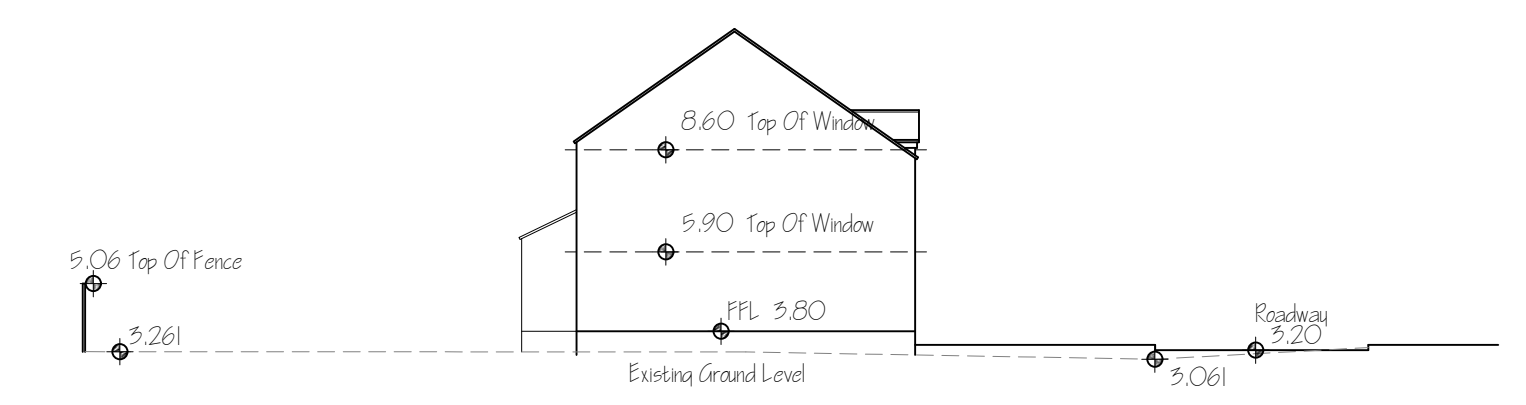

CROSS SECTION B-B 1:200

- LANDSCAPING, FENCING & TREE PLANTING SCHEME.
- A - MIXED HEDGE
(a) Hawthorn (Crataegus Monspeliensis)
(b) Birch (Betula Pendula)
(c) Blackthorn (Prunus Spina)
(d) Blackthorn (Prunus Lauro-coccinea)
- B - SILVER BEECH - Feathered
C - WATERBURY - Feathered
D - Grass
E - Evergreen Fencing
F - 1.2m High Wooden Close Boarded Fence
G - Paved/Gravel Pathway Block Driveway
H - Mixed Shrub
I - SPINDLE - 'CANADIAN GOLD' - Eucalyptus Parviflora
J - MEXICAN ORANGE BLOSSOM - Citrus Serrata
K - ZEPHYRUS PLANT - Calluna Vulgaris
L - FORTAL FERN - 'WINTER' - Asparagus Plumbosus
M - FLOWERING CHERRY - Prunus 'Accolade'

Planting of Hedges to be double row staggered. Distance between plants to be 500mm. Distance between rows to be 450mm. All as specified by The Woodland Trust.
All planting to be in accordance with BS 4423:1989 and amendment No. 1 (1991).
All trees to be planted with minimum 0.6m plastic mulch and to be staked, tied and lashed.
1/3 to 1/2 bag of peat free tree and shrub planting compost to be incorporated into backfill for each tree hole.

A		CROSS SECTIONS ADDED - PLANNING	NOV 2024
ref.	revision	date	
G. R. MERCHANT LTD.			
ARCHITECTURAL CONSULTANTS			
4 Wrights Mews 12A Park Road, Holbeach, Spalding, Lincs. PE12 7EE Tel: 01406 490800 E-Mail: office@grmerchantltd.com Website: www.grmerchantltd.com			
Project RESIDENTIAL DEVELOPMENT LAND OFF SPALDING ROAD PINCHBECK SPALDING, Lincs.			
Client MR A ROWE			
Drawing SITE LEVEL PLAN BOUNDARY TREATMENT - PROPOSED LANDSCAPING - PROPOSED			
Job Ref.	4295-24	Drawing No.	OIA
Date	OCTOBER 2024	Drawn	SLB
Scales 1:200 (Unless Otherwise Stated)			
DO NOT SCALE FROM THIS DRAWING This drawing is copyright and may not be altered, traced, photographed or used for any other purpose other than that for which it is issued. The General Contractor is to check all dimensions on site and report any discrepancies to G. R. Merchant Ltd. All details shown on this drawing including foundations are based upon typical site conditions related to the area. No responsibility can be accepted for abnormal conditions which may be discovered during construction unless reported to the G. R. Merchant Ltd. so that design amendments may be considered. Site soil surveys are recommended in respect of foundations to establish specific site conditions before foundation work is undertaken. This drawing is limited in the amount of information contained and does not purport to contain a full specification of the works. It is solely for the purpose of obtaining Planning / Building Regulation approval. This drawing must not be used as a contract document. The Employer / Client shall ensure that the selected contractor is conversant with and adopts all measures necessary to achieve compliance with Health and Safety legislation for Building sites and Work places. The Employer / Client is advised that should the works need to comply with the Construction Design and Management Regulations an independent Project Designer will be required. The works shall comprise of all that is shown on the drawing and details. Work that may not specifically be shown but may be reasonably inferred as necessary to carry out the works shall be deemed to be included. It is the joint / joint owners responsibility to be aware of the Party Wall etc. Act 1996 when building in close proximity to adjoining neighbours boundaries.			

SITE LEVEL PLAN 1:200