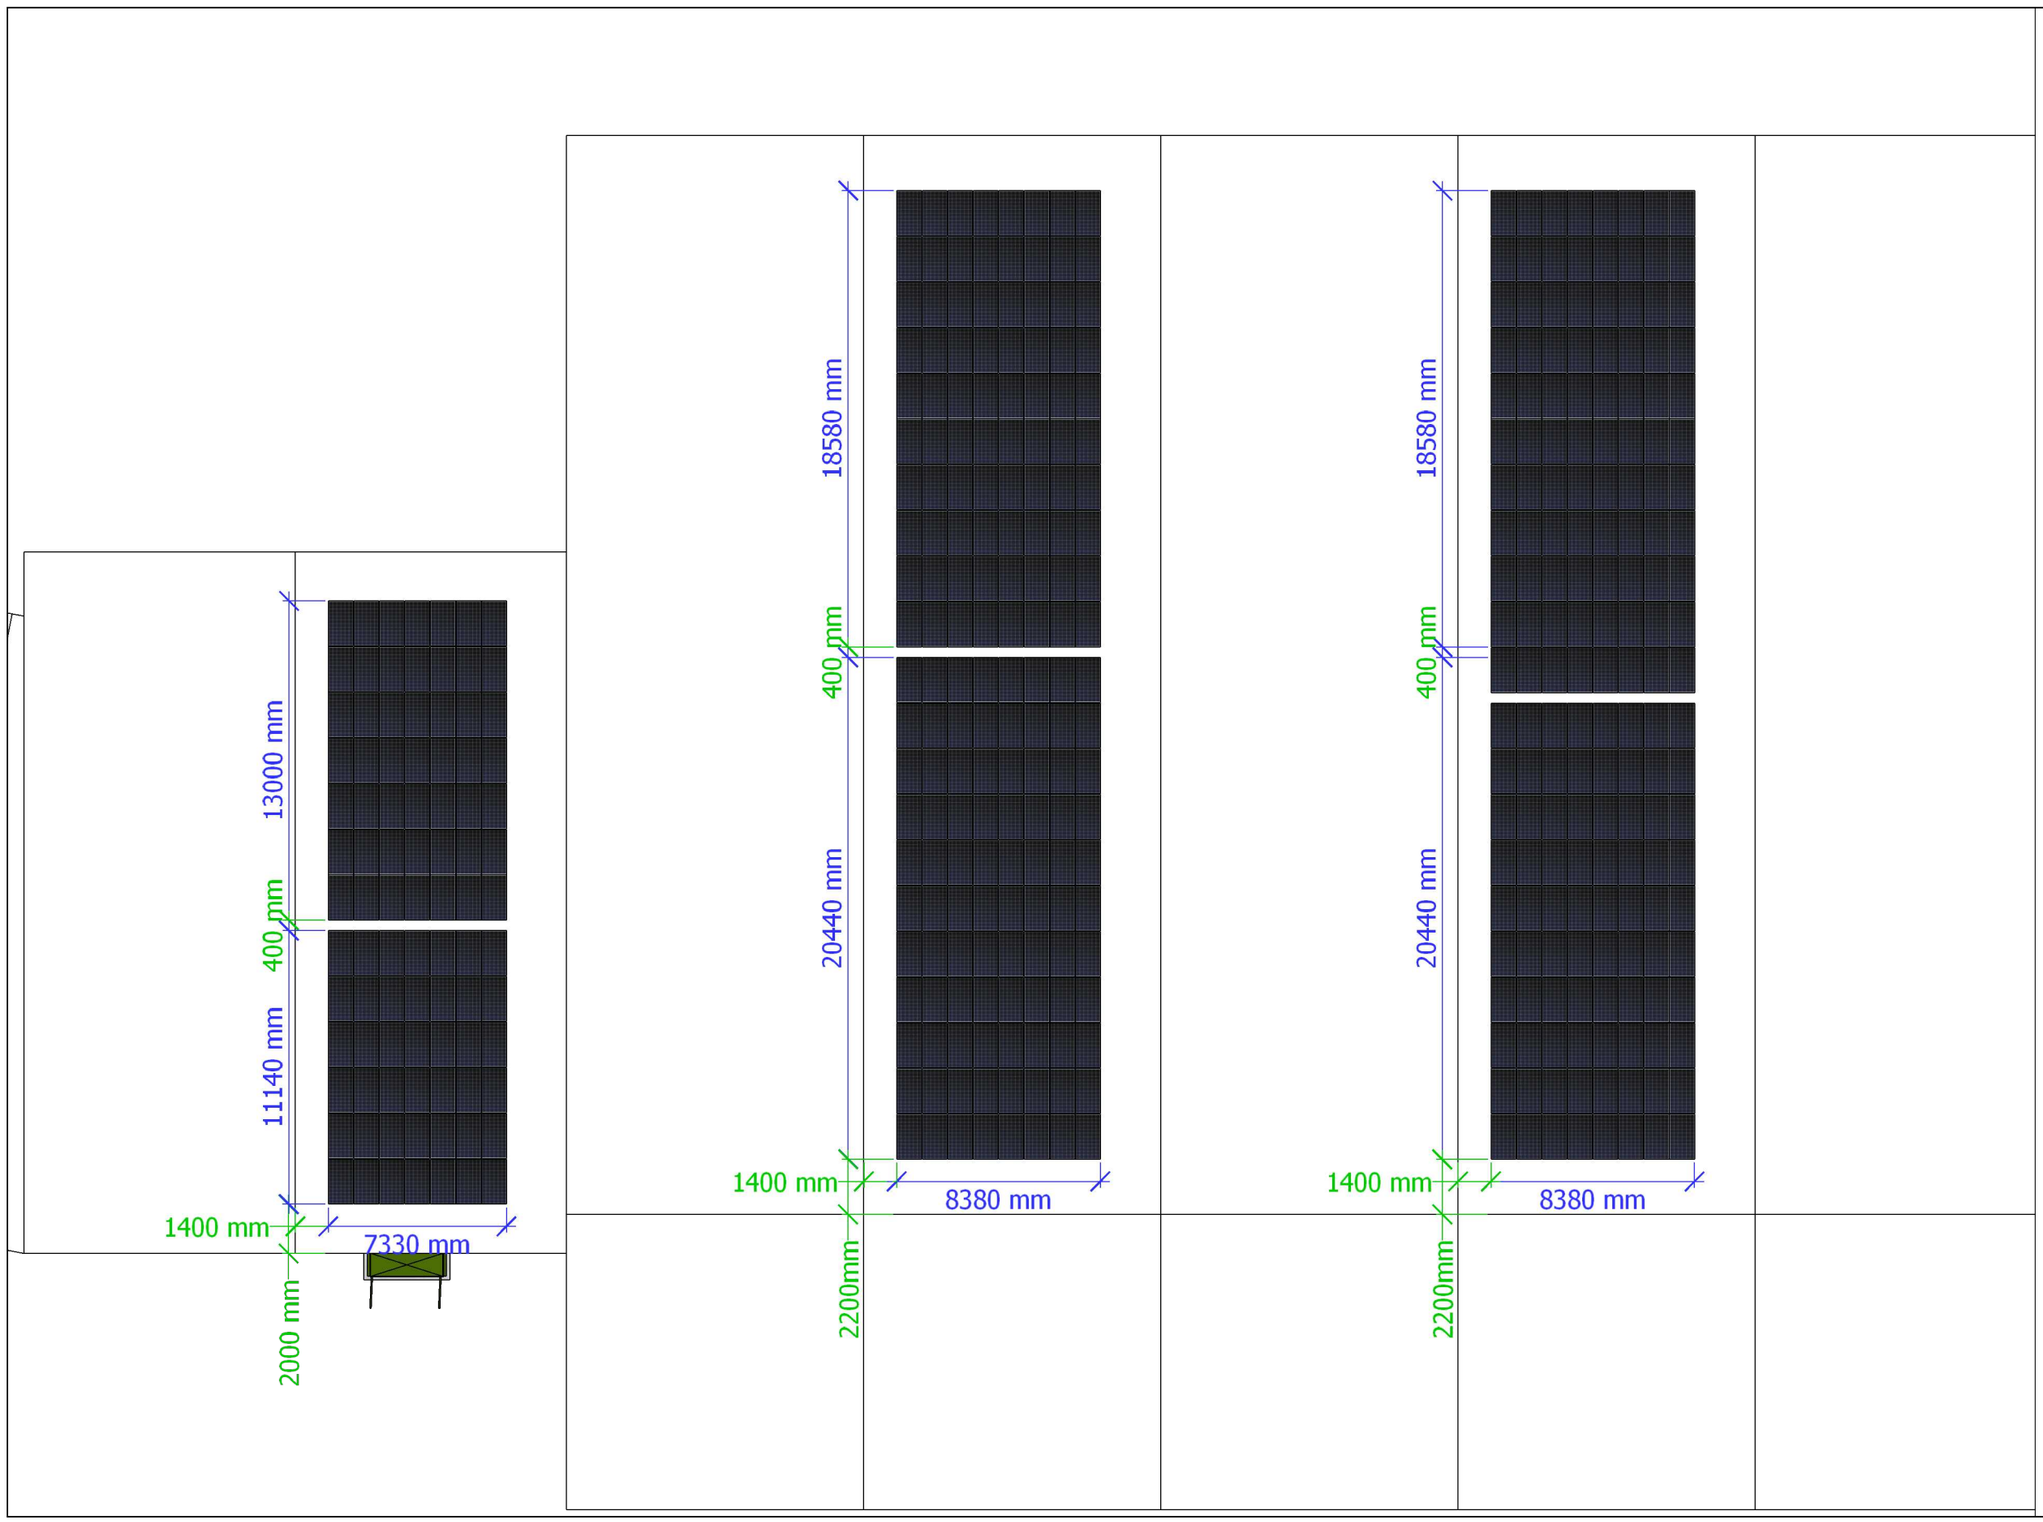


DIMENSION LEGEND:

BLUE DENOTES SOLAR ARRAY DIMENSIONS.

GREEN ANNOTATION DENOTES SOLAR ARRAY SETTING OUT POINTS.

NOTES:

1)EACH PV PANEL MEASURES 1840 x 1030 mm & WEIGHS APPROXIMATELY 19.5KG.

2) THE SETTING OUT OF THE PV ARRAY DETAILED ON THIS DRAWING HAS BEEN DESIGNED TO MINIMISE THE EFFECTS OF SHADING.

3) CHANGES TO THIS PROPOSED LAYOUT SHOULD BE NOTIFIED TO AND APPROVED BY A WES DESIGN ENGINEER PRIOR TO THE INSTALLATION TAKING PLACE.

1:250@A3

DRAWING STATUS	DD/MM/YY	REVISIONS		
ISSUED FOR INFORMATION			DD/MM/YY	REMARKS
ISSUED FOR TENDER		1	__/__/__	...
ISSUED FOR COMMENT		2	__/__/__	...
ISSUED FOR APROVAL	01/08/2021	3	__/__/__	...
ISSUED FOR CONSTRUCTION		4	__/__/__	...
ISSUED AS INSTALLED		5	__/__/__	...

Watt Energy Saver

WORLDWIDE FRUIT

SETTING OUT CENTRAL AREA

DRAWN BY		CHECKED BY	

E-40-04

EQ 3632