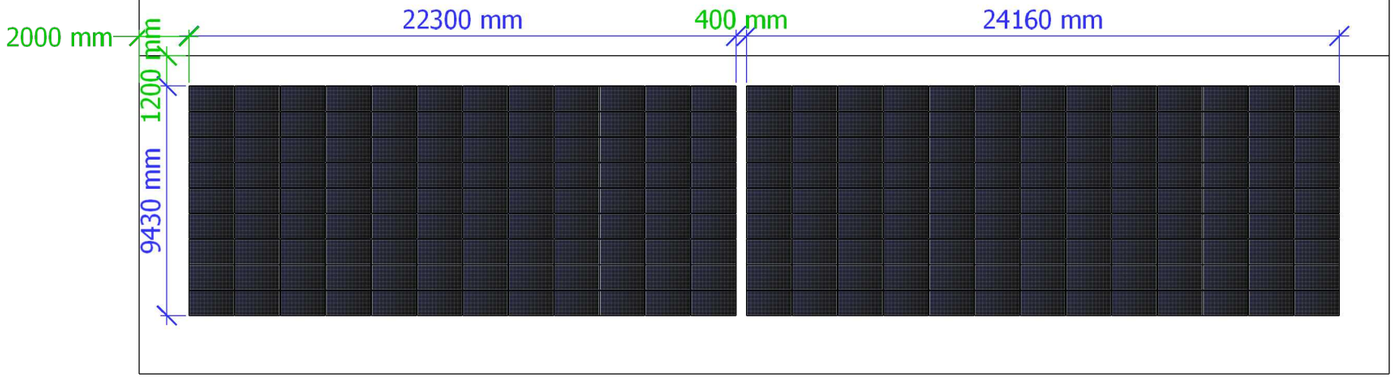


DIMENSION LEGEND:

BLUE DENOTES SOLAR ARRAY DIMENSIONS.

GREEN ANNOTATION DENOTES SOLAR ARRAY SETTING OUT POINTS.

NOTES:

1)EACH PV PANEL MEASURES 1840 x 1030 mm & WEIGHS APPROXIMATELY 19.5KG.

2) THE SETTING OUT OF THE PV ARRAY DETAILED ON THIS DRAWING HAS BEEN DESIGNED TO MINIMISE THE EFFECTS OF SHADING.

3) CHANGES TO THIS PROPOSED LAYOUT SHOULD BE NOTIFIED TO AND APPROVED BY A WES DESIGN ENGINEER PRIOR TO THE INSTALLATION TAKING PLACE.

1:250@A3

DRAWING STATUS	DD/MM/YY
ISSUED FOR INFORMATION	
ISSUED FOR TENDER	
ISSUED FOR COMMENT	
ISSUED FOR APROVAL	01/08/2021
ISSUED FOR CONSTRUCTION	
ISSUED AS INSTALLED	

REVISIONS		
	DD/MM/YY	REMARKS
1	__/__/__	...
2	__/__/__	...
3	__/__/__	...
4	__/__/__	...
5	__/__/__	...

Watt Energy Saver

WORLDWIDE FRUIT

SETTING OUT BOTTOM

DRAWN BY		CHECKED BY	

E-40-05

EQ 3632