

31 Brayfields, Pinchbeck

Replace existing doors and windows to double glazed uPVC units


Reference: PE-00654-17

Elevation Photographs with dimensions of both existing and proposed elevations

Unit	Type	External dimensions (common to existing and proposed)		Material / Comments
		Horizontal (mm)	Vertical (mm)	
1	Window - lounge	1187	1195	White PVCu
2	Window - kitchen	1185	1195	White PVCu
3	Front door	915	2065	White GRP / two window lights as per existing
4	Window – front bedroom	1187	1195	White PVCu
5	Window – back bedroom	1185	1195	White PVCu
6	Window	1185	1045	White PVCu
7	Window	620	1195	White PVCu
8	Rear (patio style) doors	1250	2085	White PVCu
9	Window	620	1195	White PVCu



Front Elevation

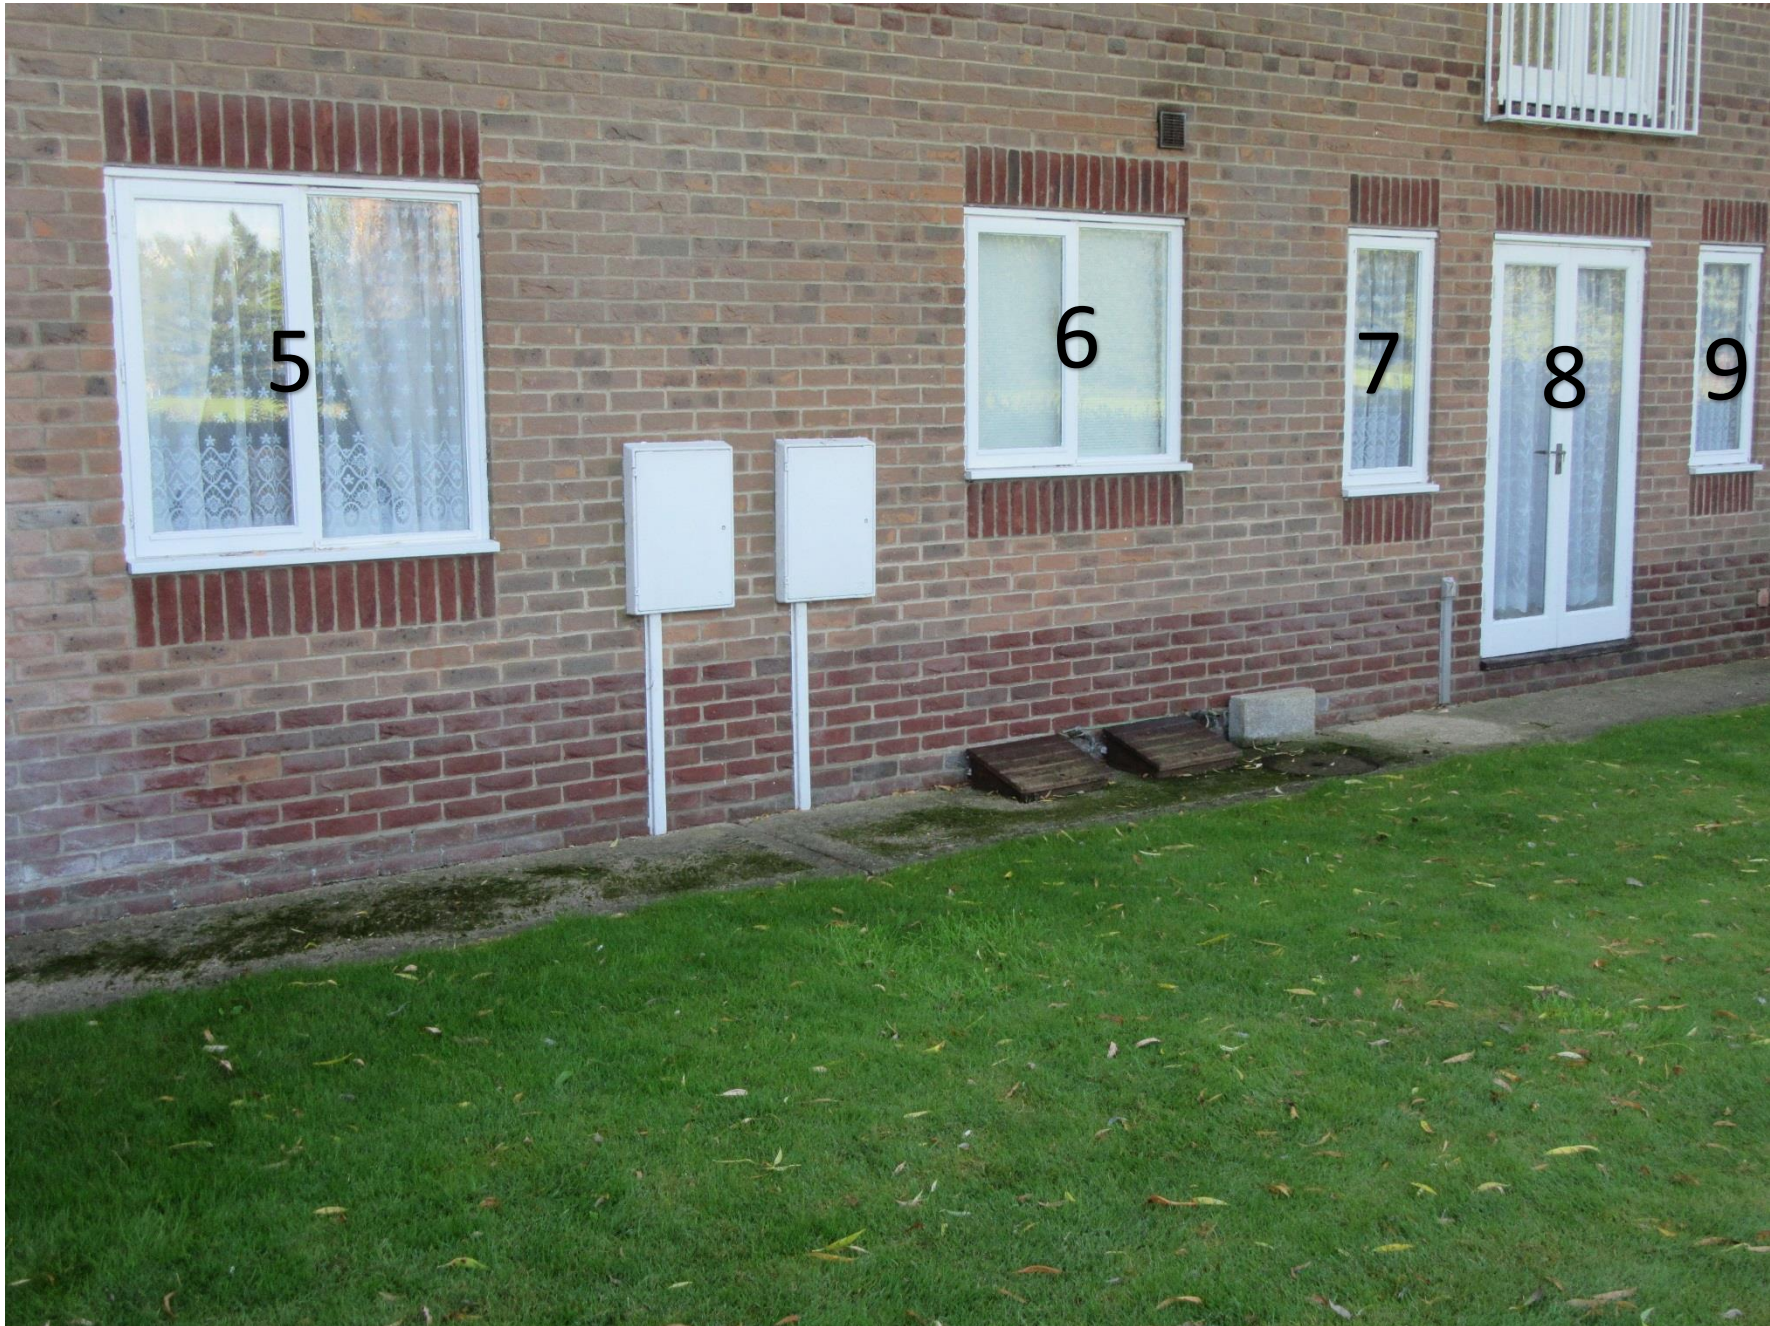

Rear Elevation