



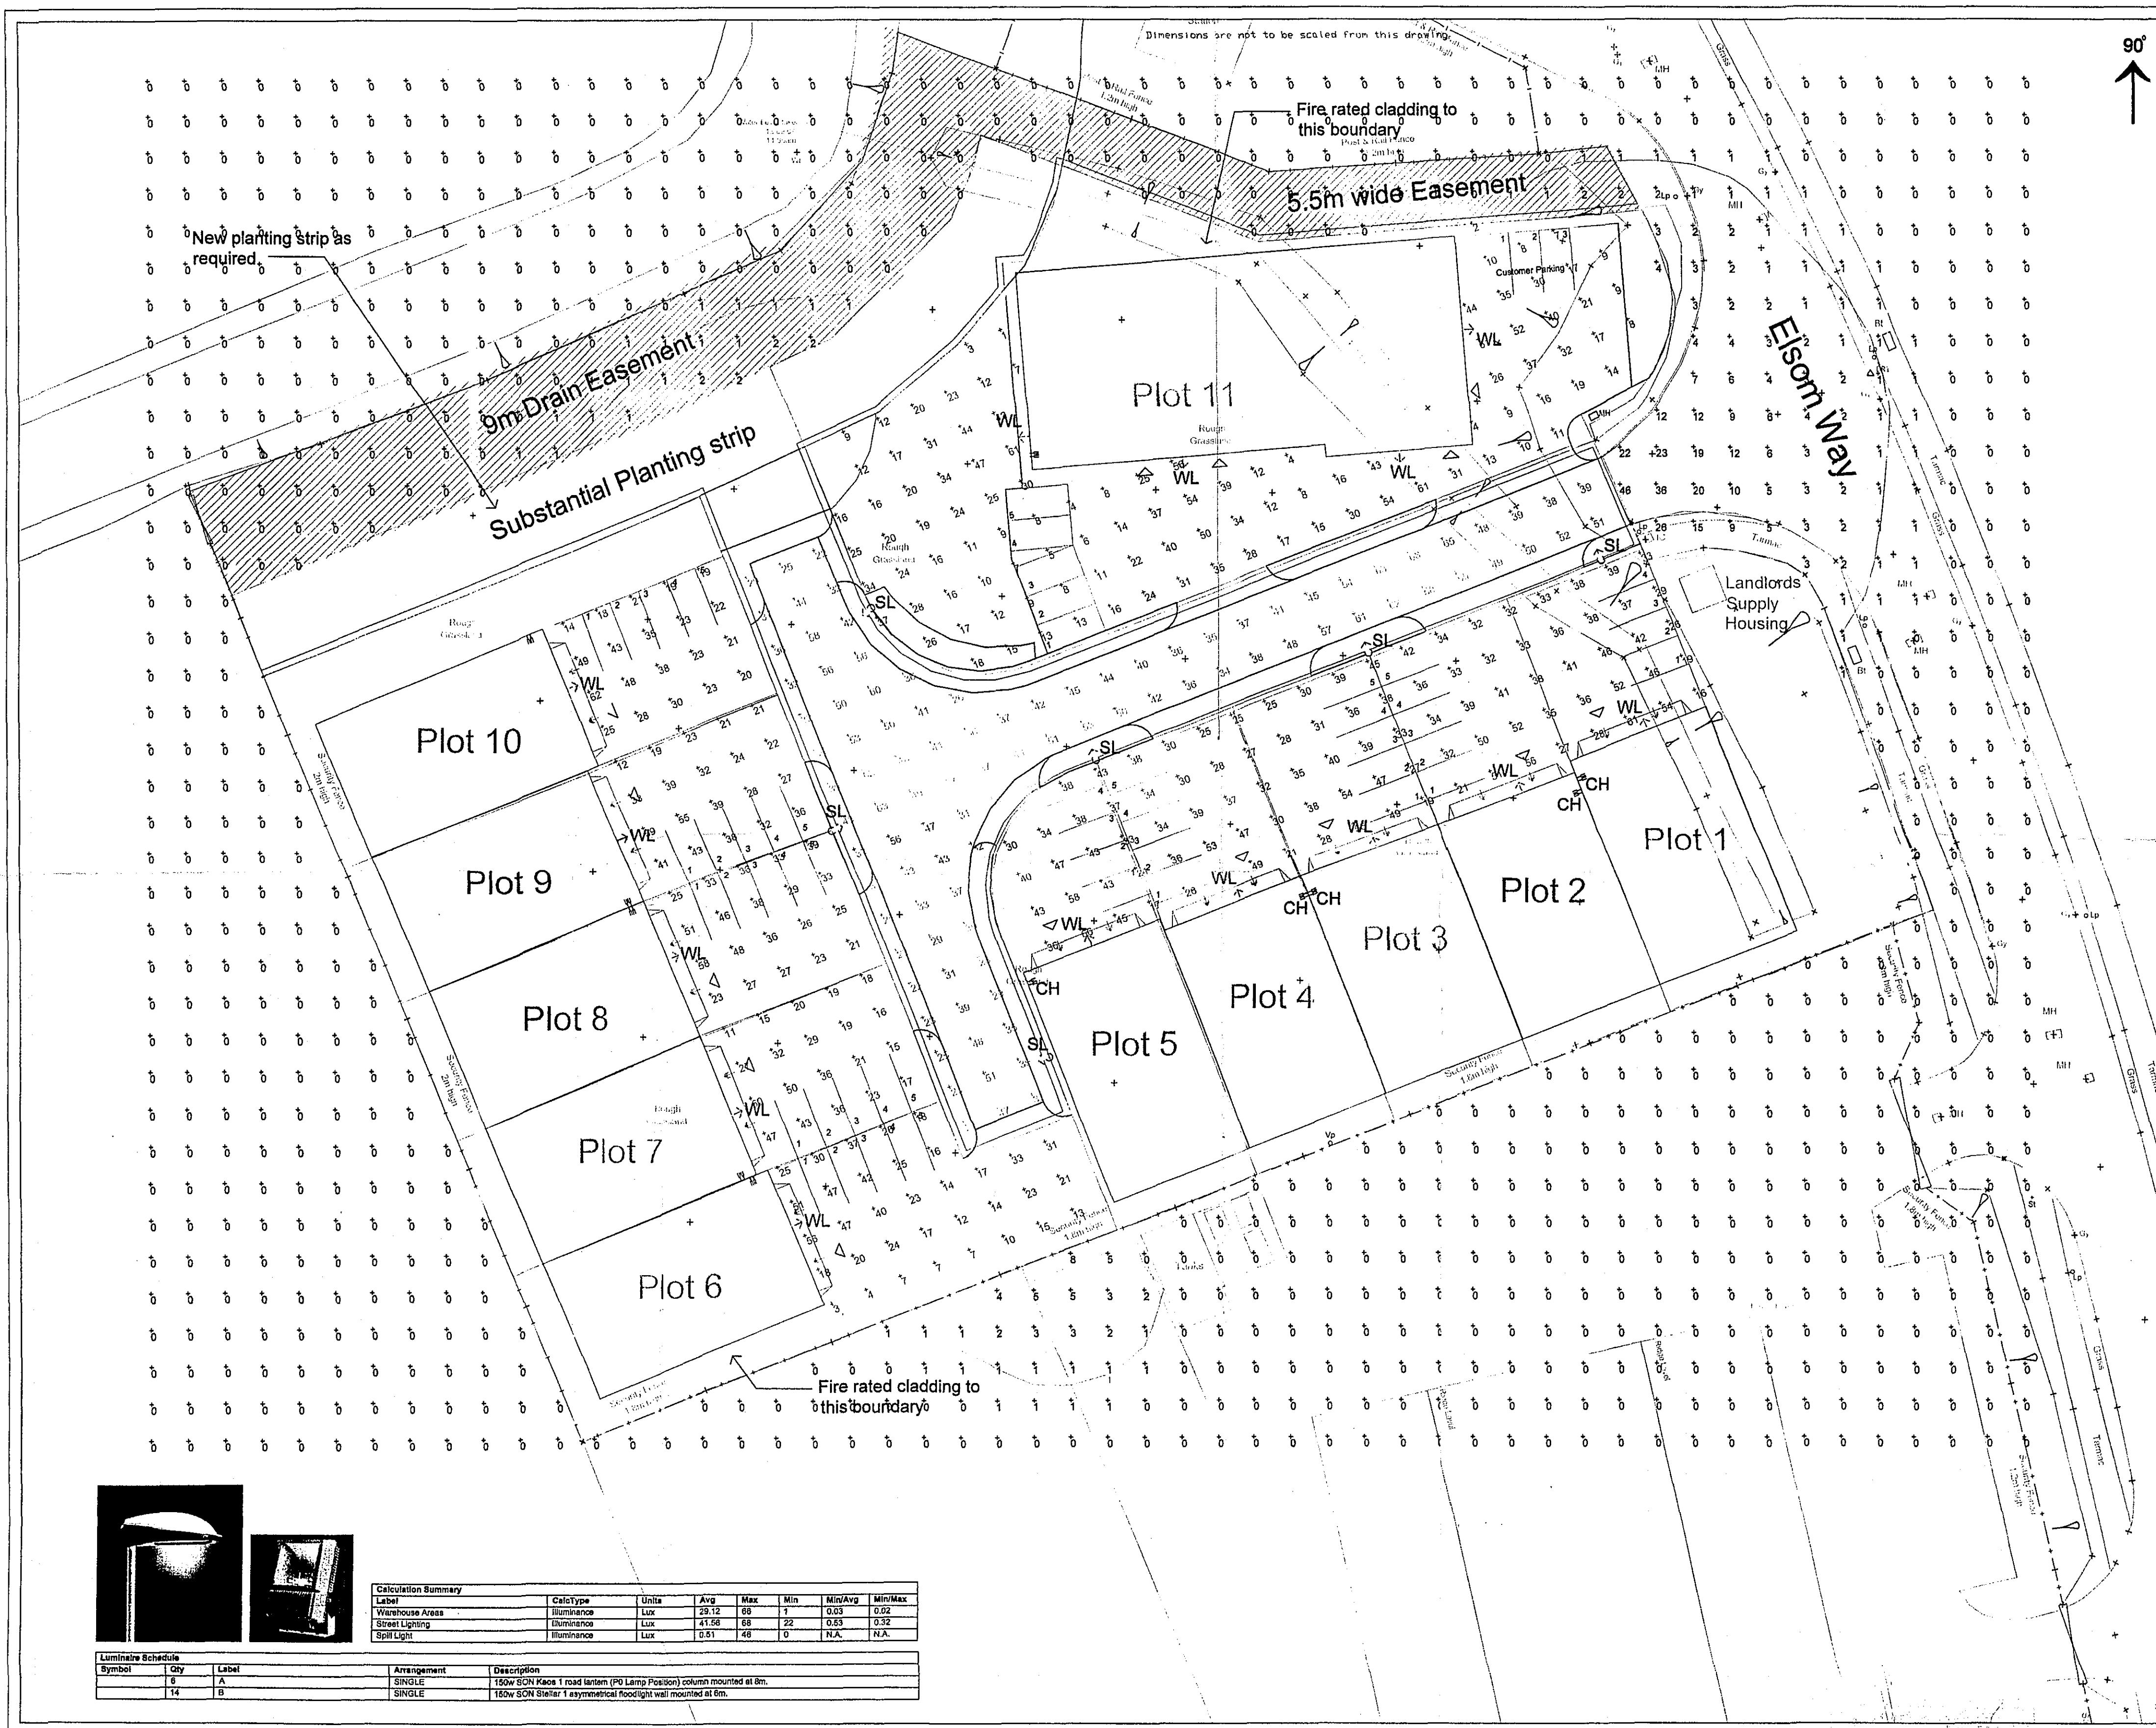

90°

Revision	Date	Description	Initials

Kingfisher
Lighting

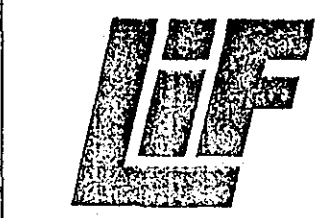

Project Title
PLOT 4, THE BUSINESS PARK, WARDEN TREE LANE



Client

Scale 1:250 at A1	Project No P12068
Date 27/10/2008	Drawing No D12068/PY/A

A lighting applications design service is provided by us in good faith and without charge, relating to Kingfisher products only. As such, whilst every endeavour is made for accuracy from information provided by yourselves, the final responsibility for the suitability of the design lies with the client. The company cannot, therefore, accept any liability or consequential loss incurred.

13 NOV 2008
0929
Ref: 015068

DETERMINED
PLAN

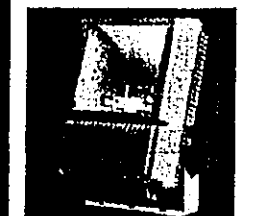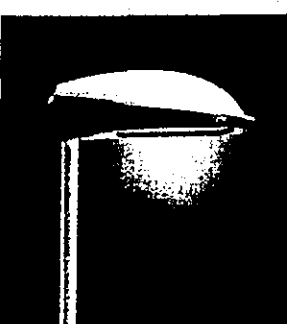

Calculation Summary						
Label	CalcType	Units	Avg	Max	Min	Min/Avg
Warehouse Areas	Lux	Lux	29.12	68	1	0.03
Street Lighting	Lux	Lux	21.56	22	0.53	0.32
Spotlight	Lux	Lux	0.51	48	0	N.A.

Symbol	Qty	Label	Arrangement	Description
8	A	SINGLE	150w SON Race 1 road lantern (PO Lamp Position) column mounted at 8m.	
14	B	SINGLE	150w SON Stellar 1 asymmetrical floodlight wall mounted at 8m.	