


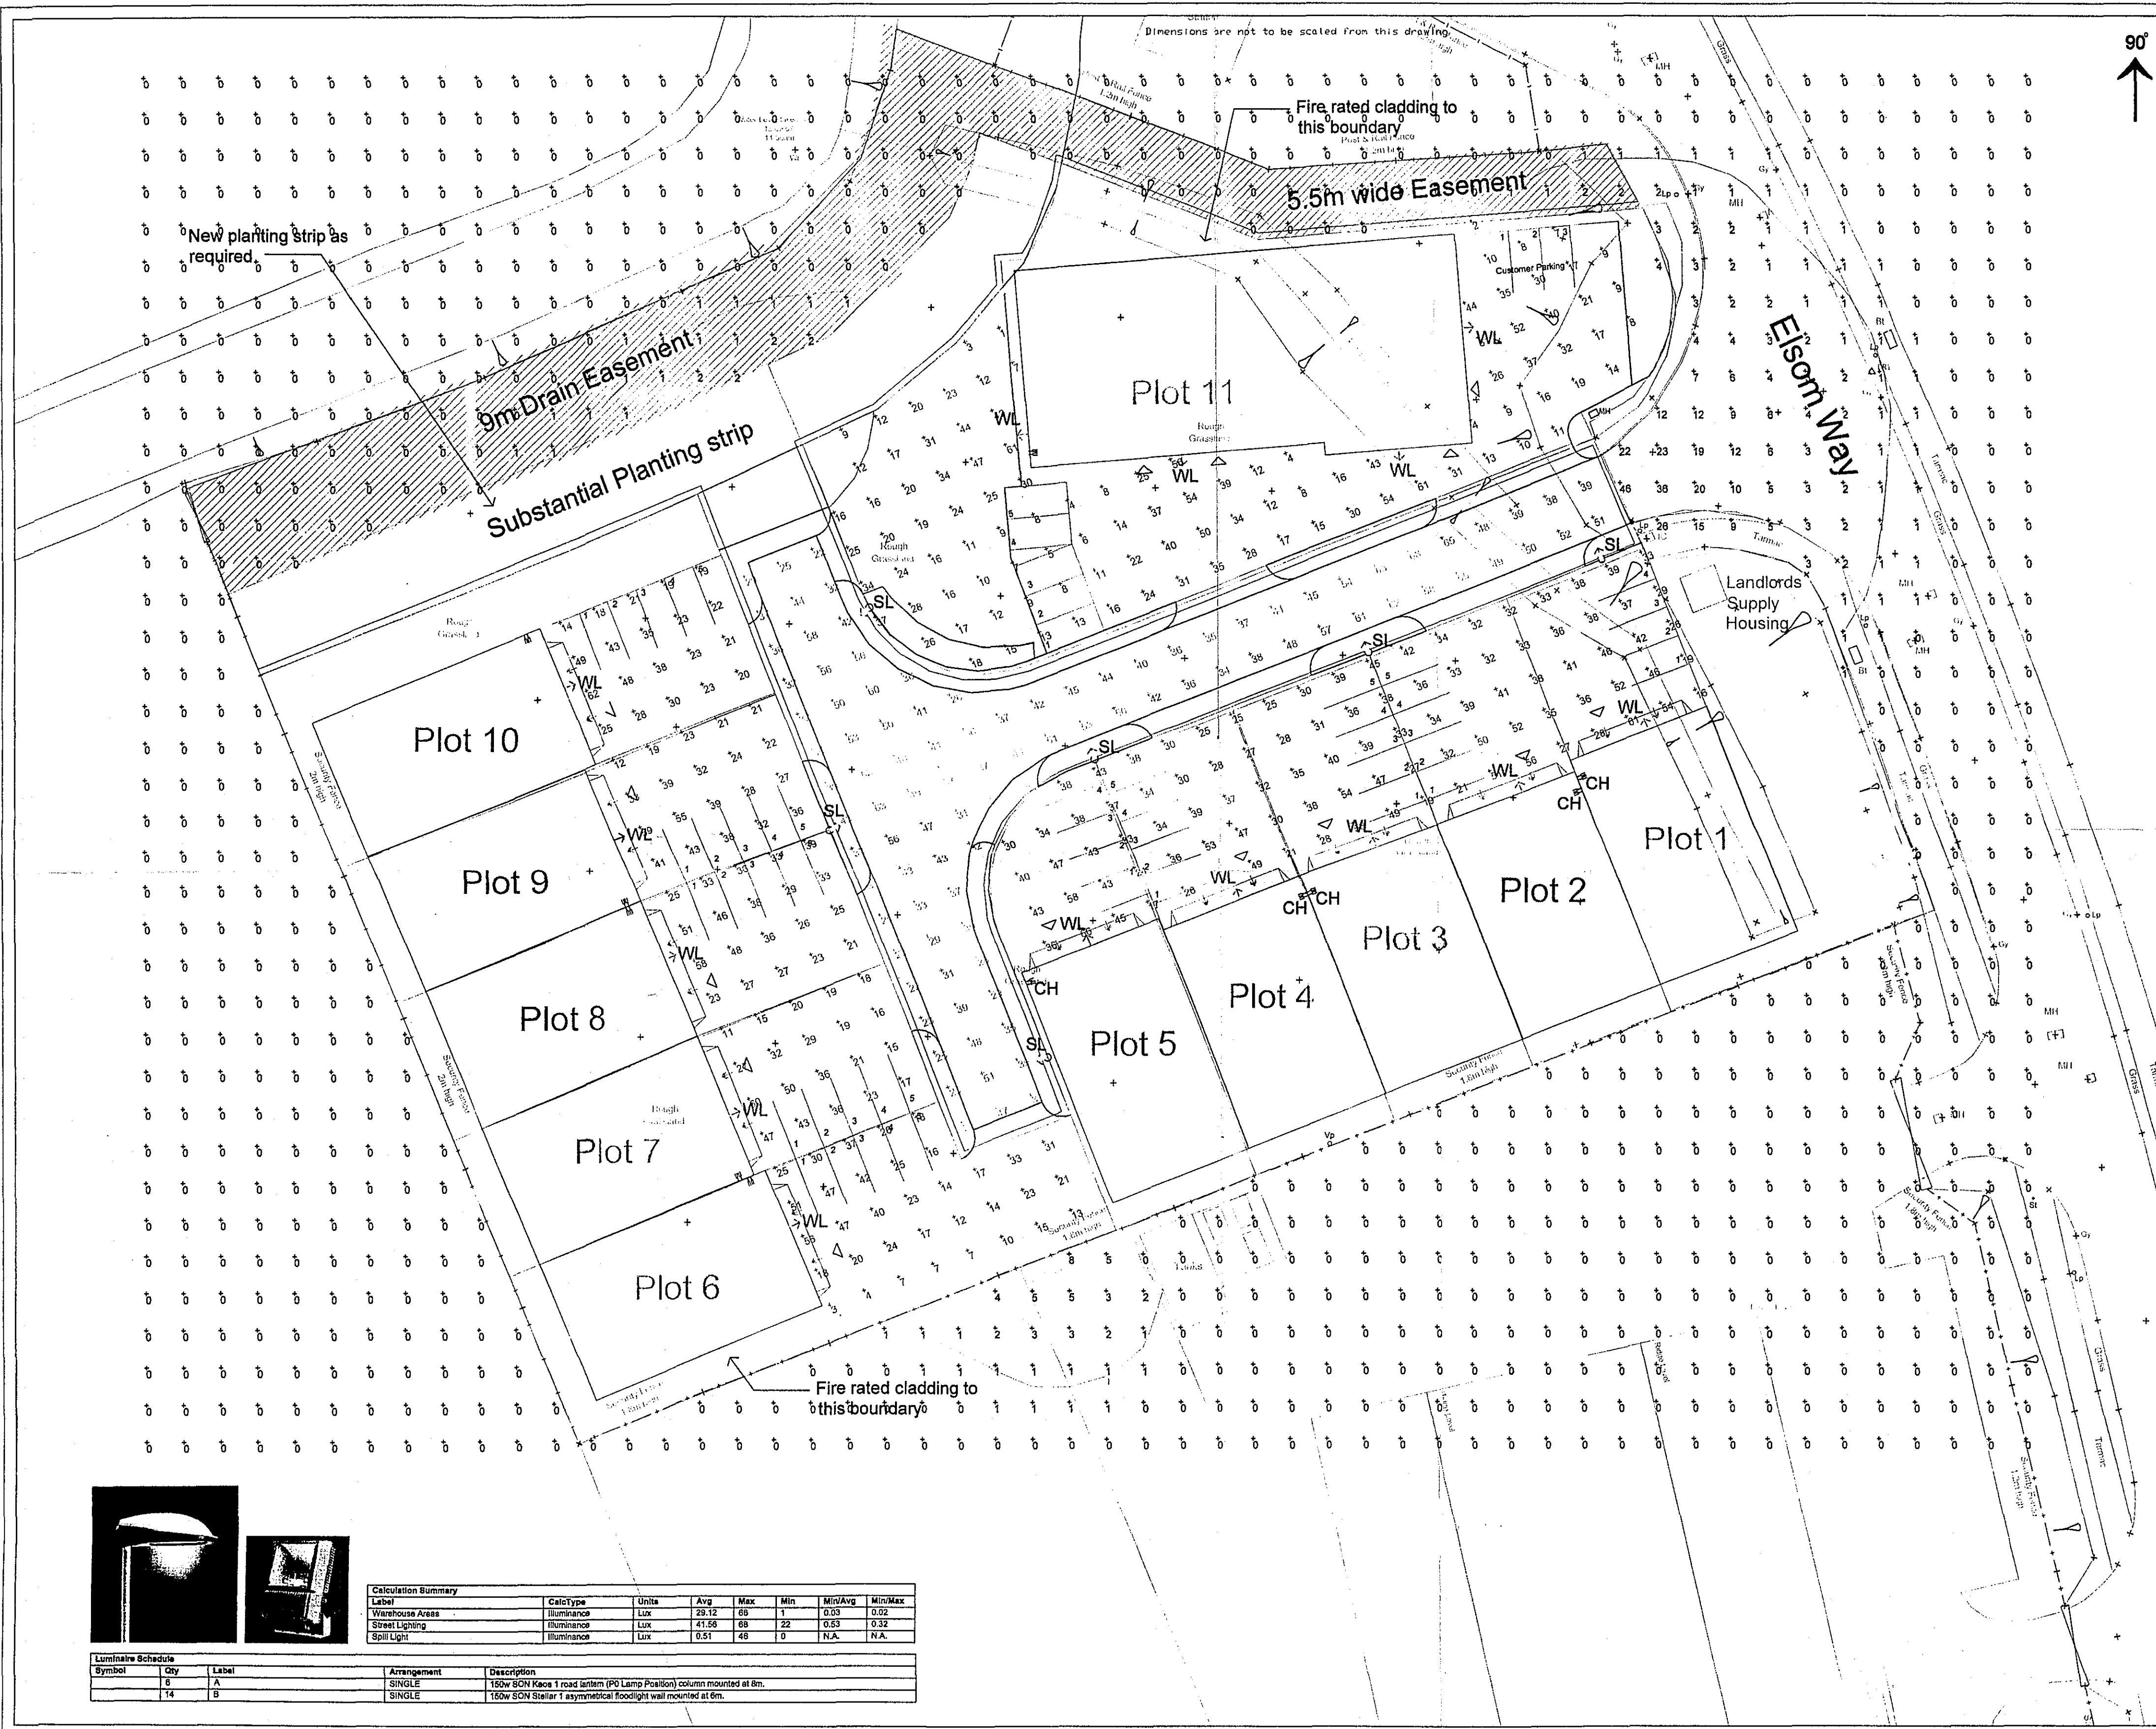

Revision	Date	Description	Initials

Kingfisher

Lighting

Project Title

PLOT 4, THE BUSINESS PARK, WARDEN TREE LANE

Client

Scale

1:250 at A1

Project No

P12068

Date

27/10/2008

Drawing No

D12068/PY/A

A lighting applications design service is provided by us in good faith and without charge, relating to Kingfisher products only. As such, whilst every endeavour is made for accuracy from information provided by yourselves, the final responsibility for the suitability of the design lies with the client. The company cannot, therefore, accept any liability or consequential loss incurred.

Planning
13 NOV 2008
0930
Ref: 15108

**DETERMINED
PLAN**