


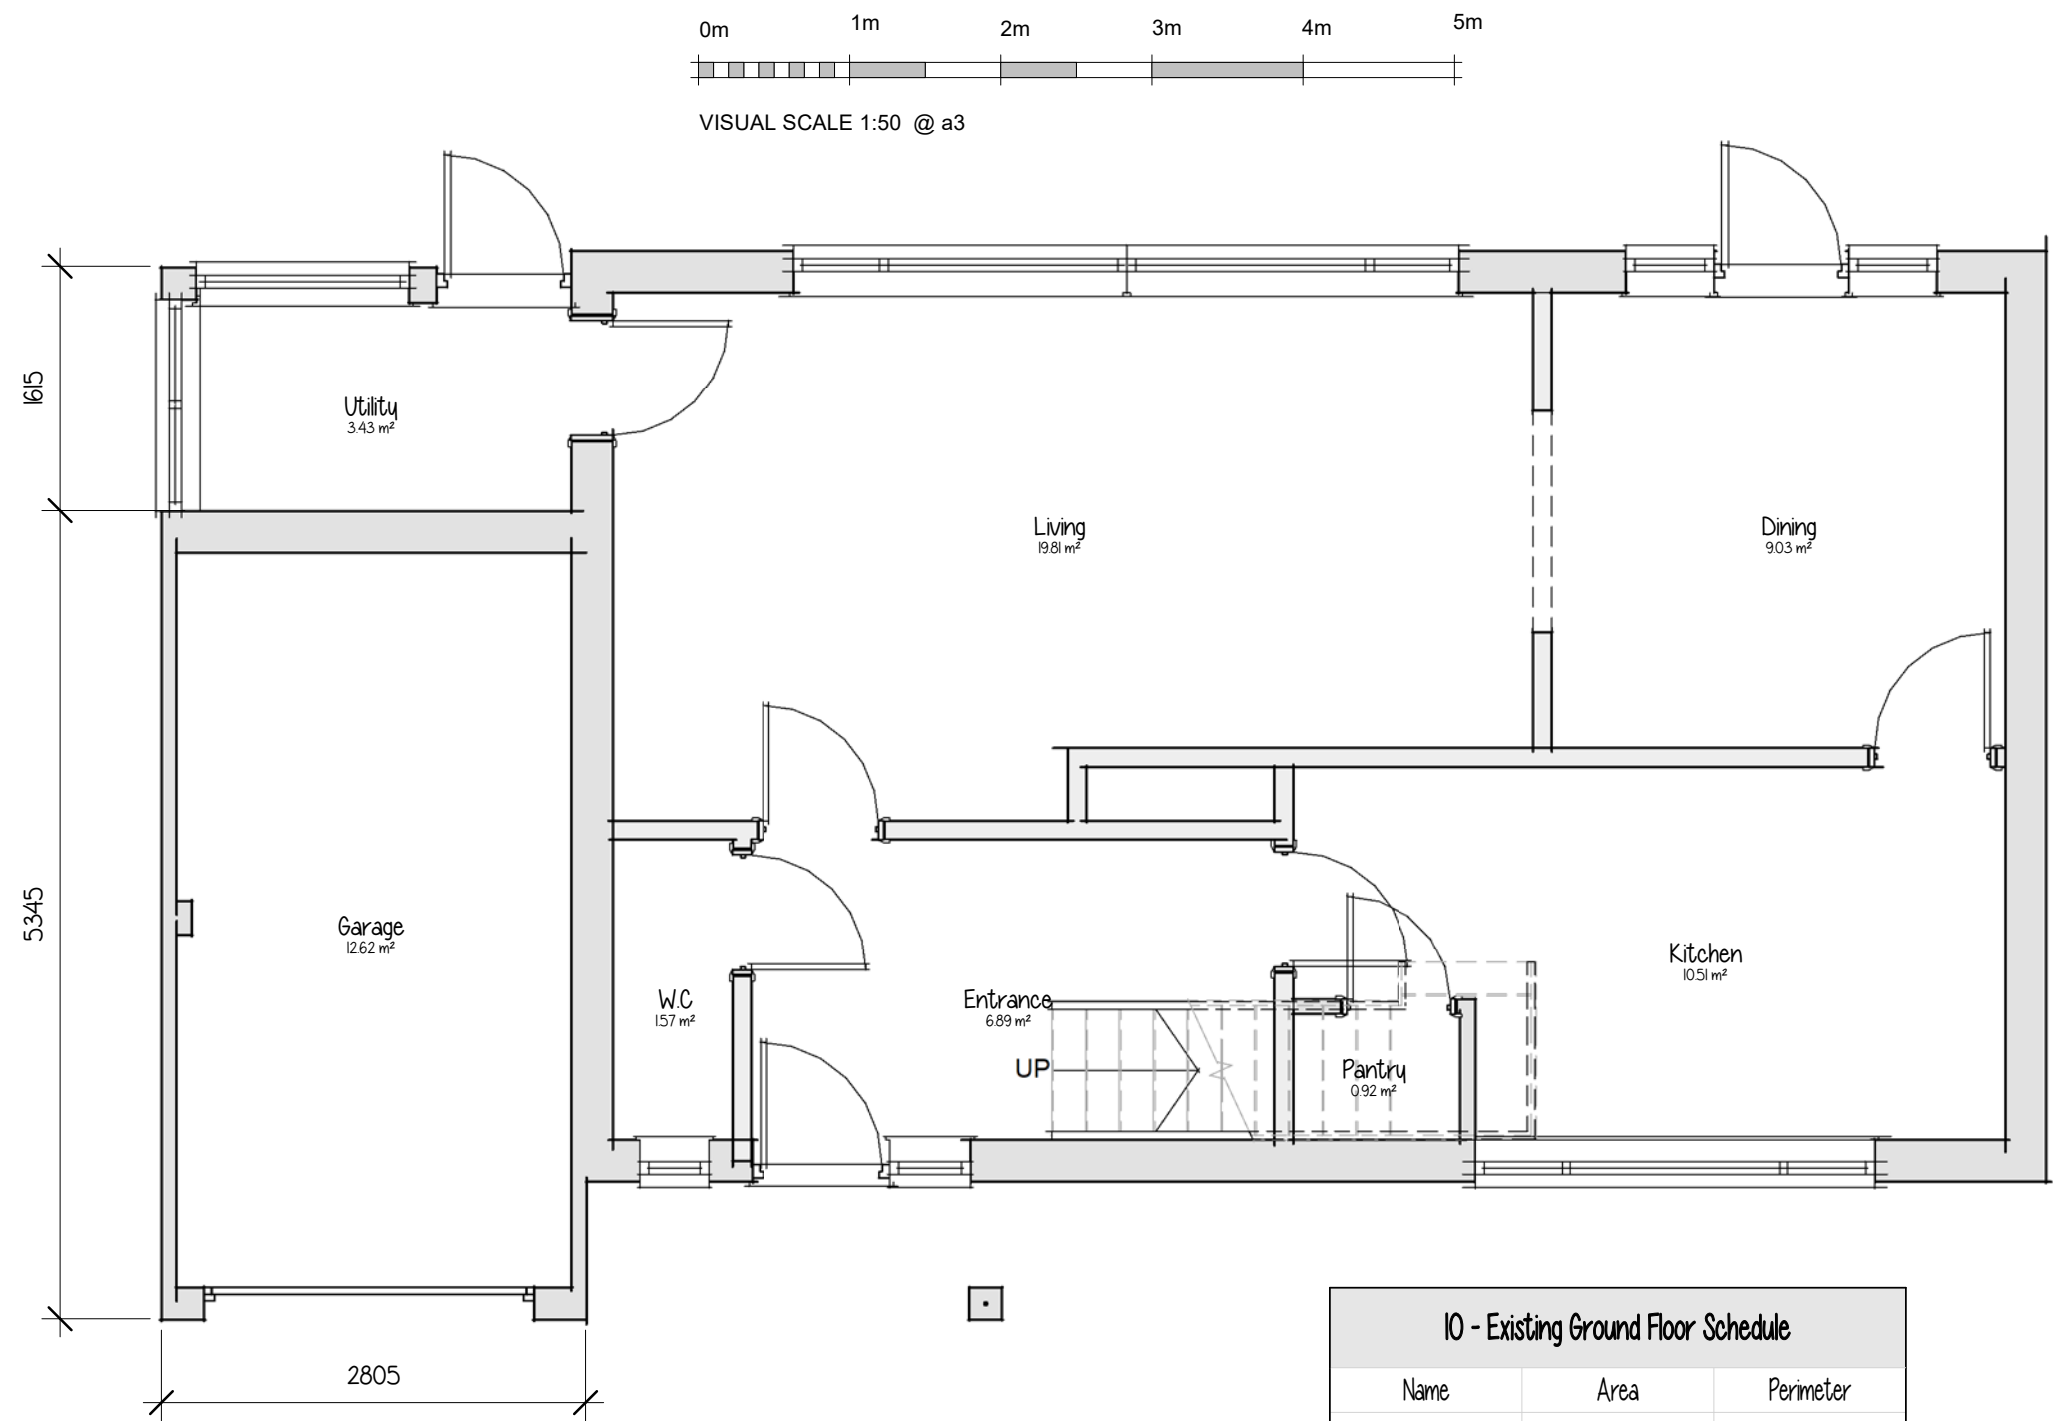

10 - Existing Ground Floor Schedule		
Name	Area	Perimeter
Dining	9.05 m ²	12.0 m
Entrance	6.90 m ²	10.9 m
Garage	12.60 m ²	15.1 m
Kitchen	10.50 m ²	14.4 m
Living	19.80 m ²	19.2 m
Pantry	0.90 m ²	3.9 m
Utility	3.45 m ²	7.7 m
WC	1.55 m ²	5.6 m
Grand total: 8	64.80 m ²	88.7 m