


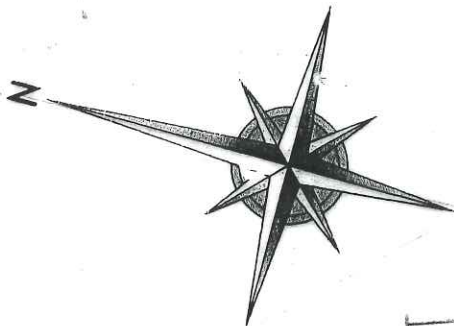

Conc post with
timber panel fence

Asbestos cement clad
storage building

U6 B1.

hedge

ash

ash

extg security fence

extg vehicular
access.

ash

ash.

o o o o o

o t.g. pole

access to
no 91.

SIX HOUSE BANK. PELL 300.

Scale 1:200

block plan