

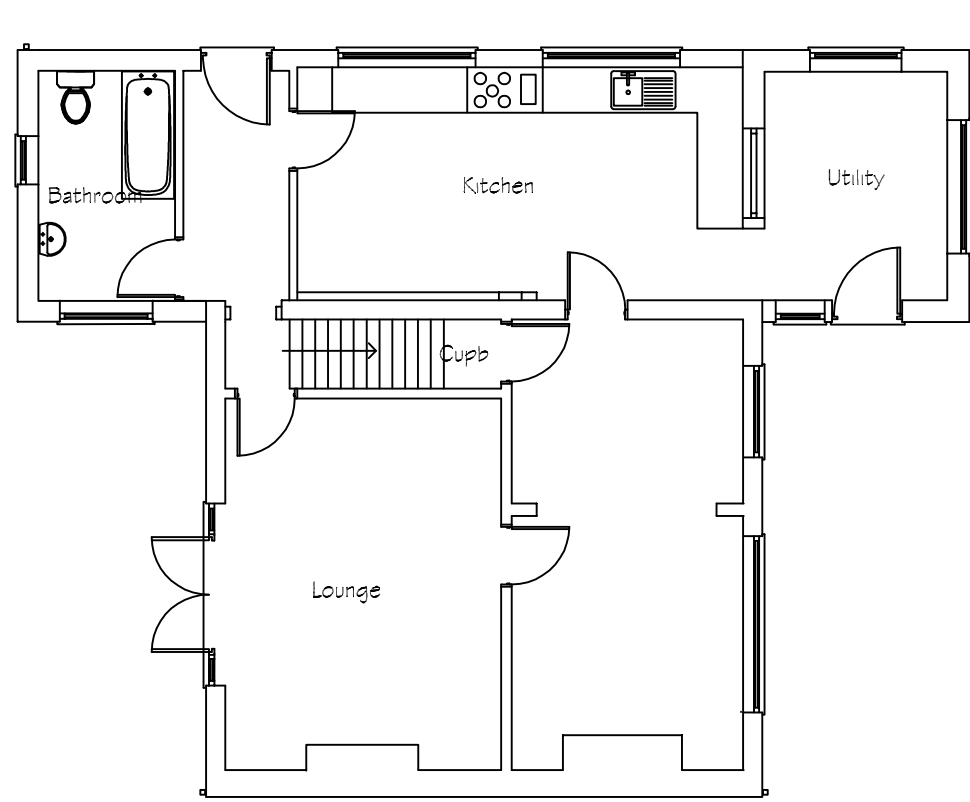
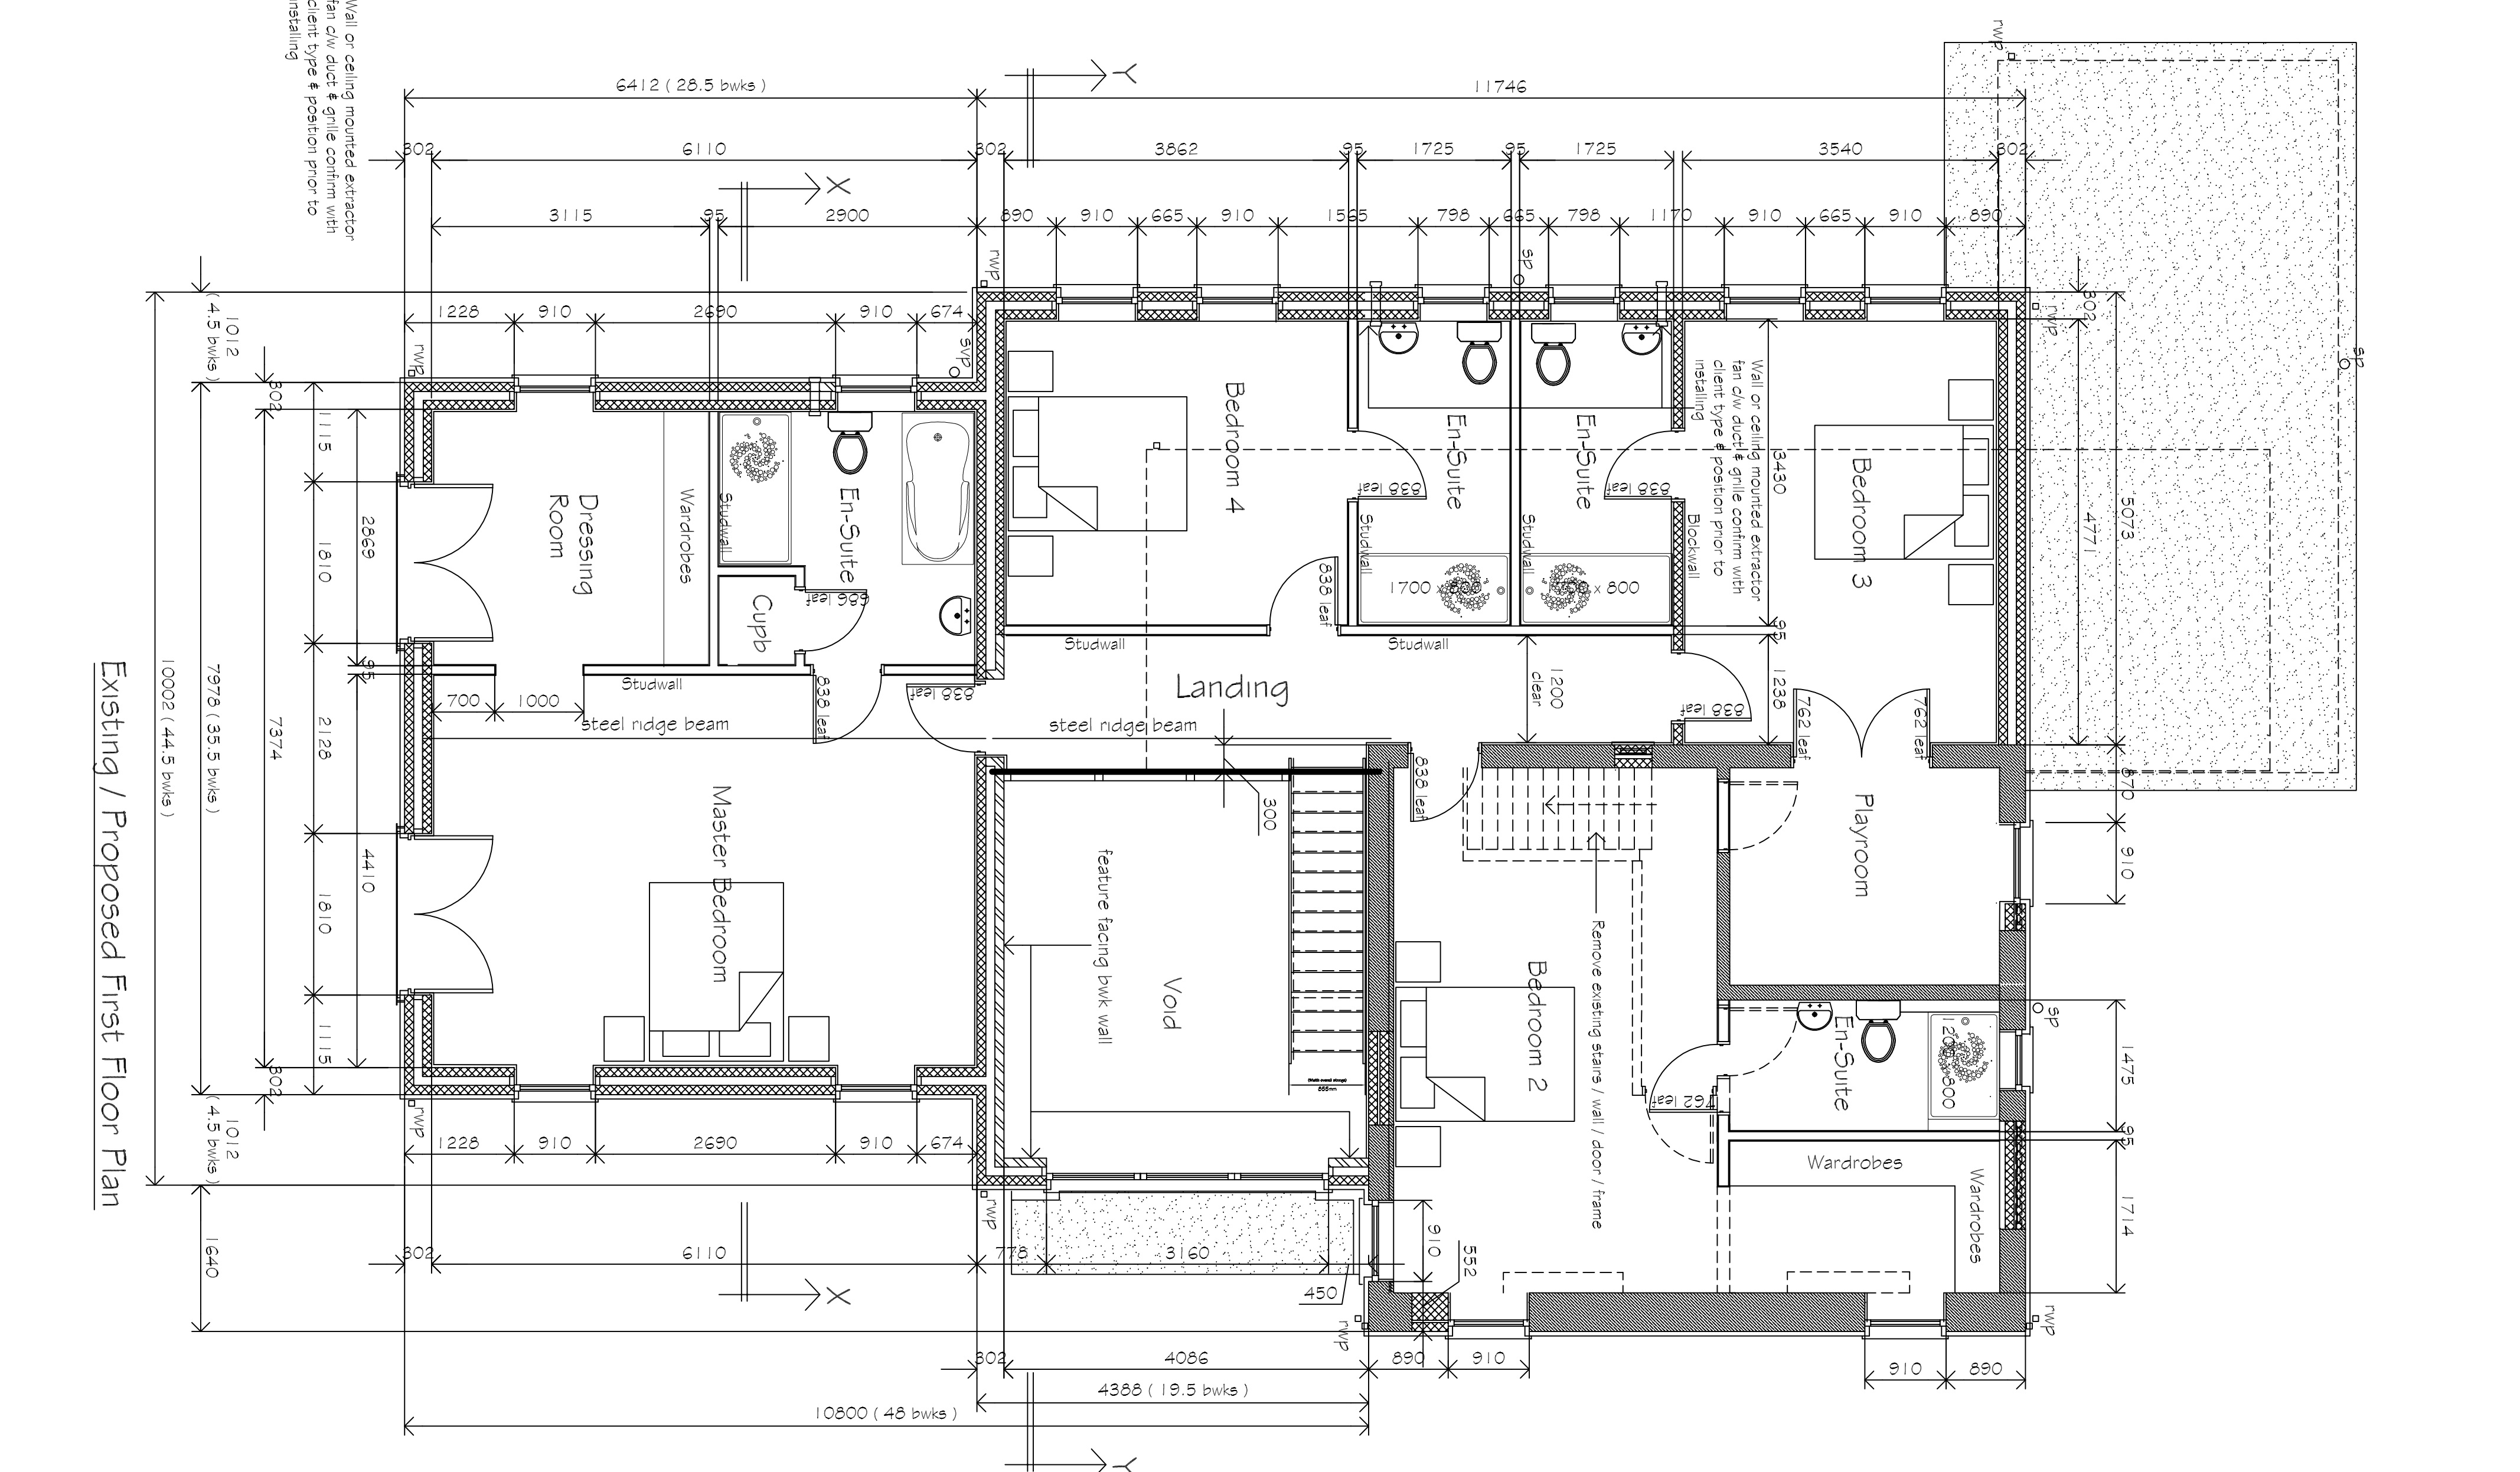


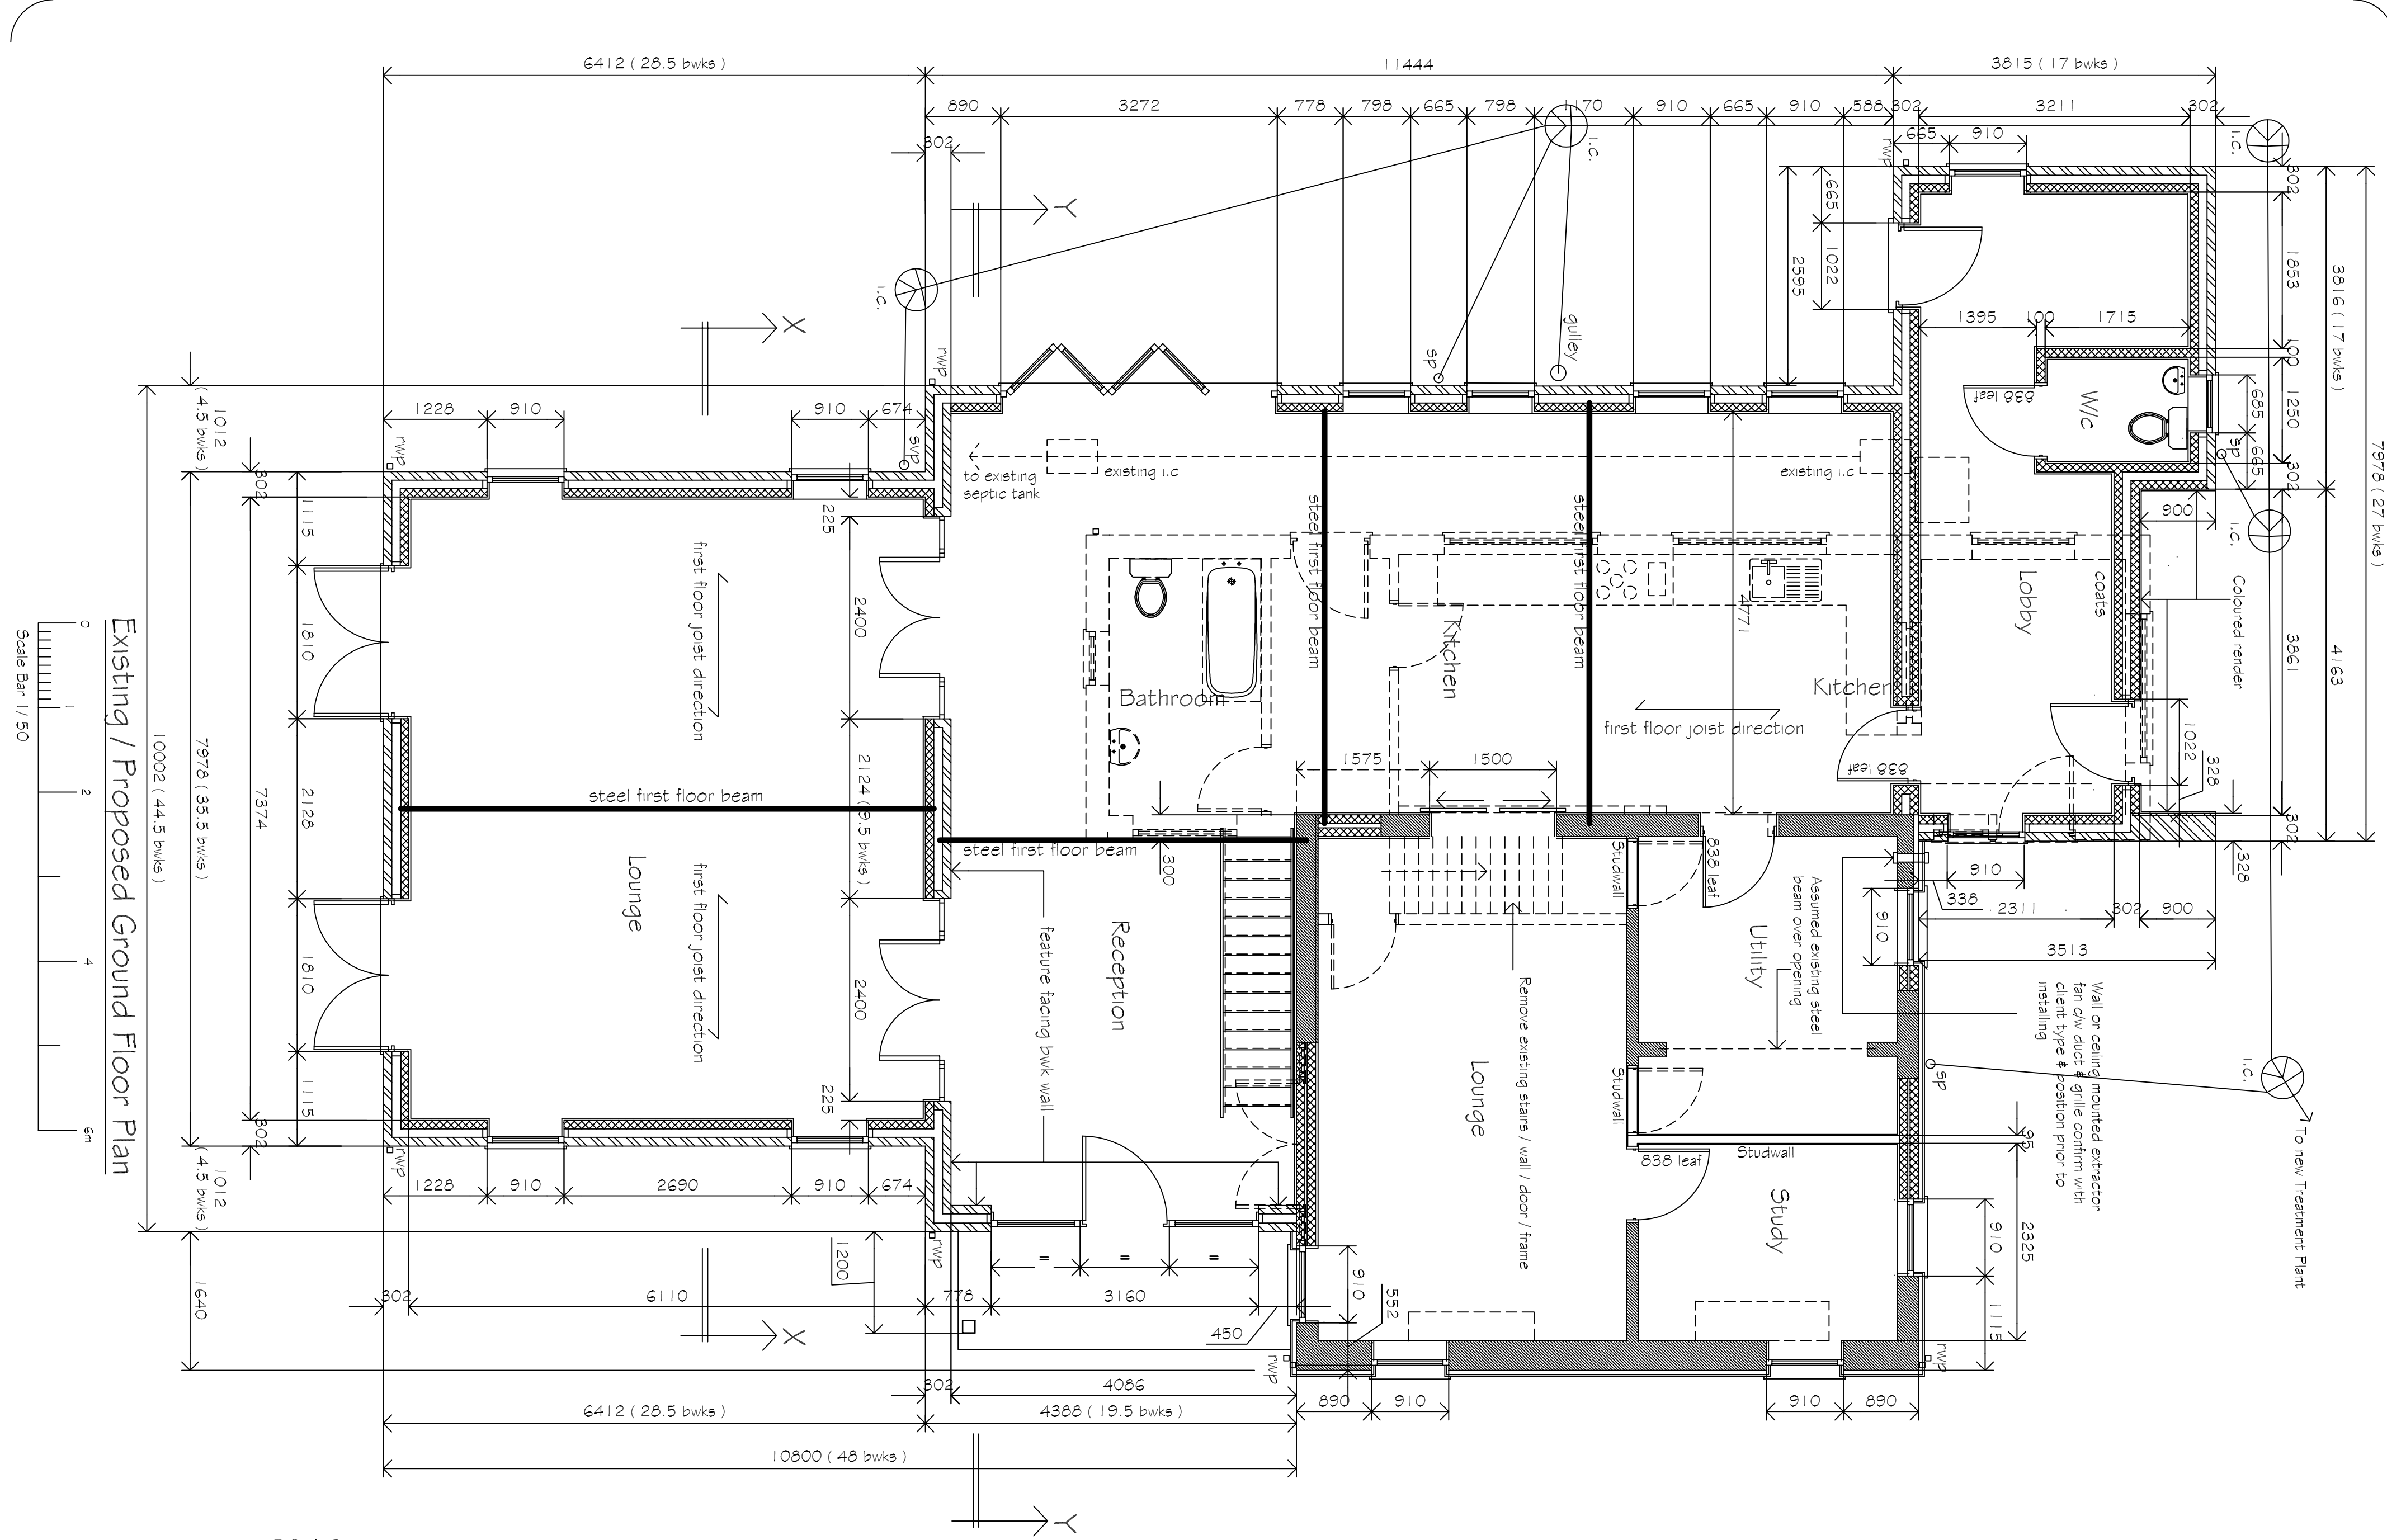

Existing Ground Floor Plan

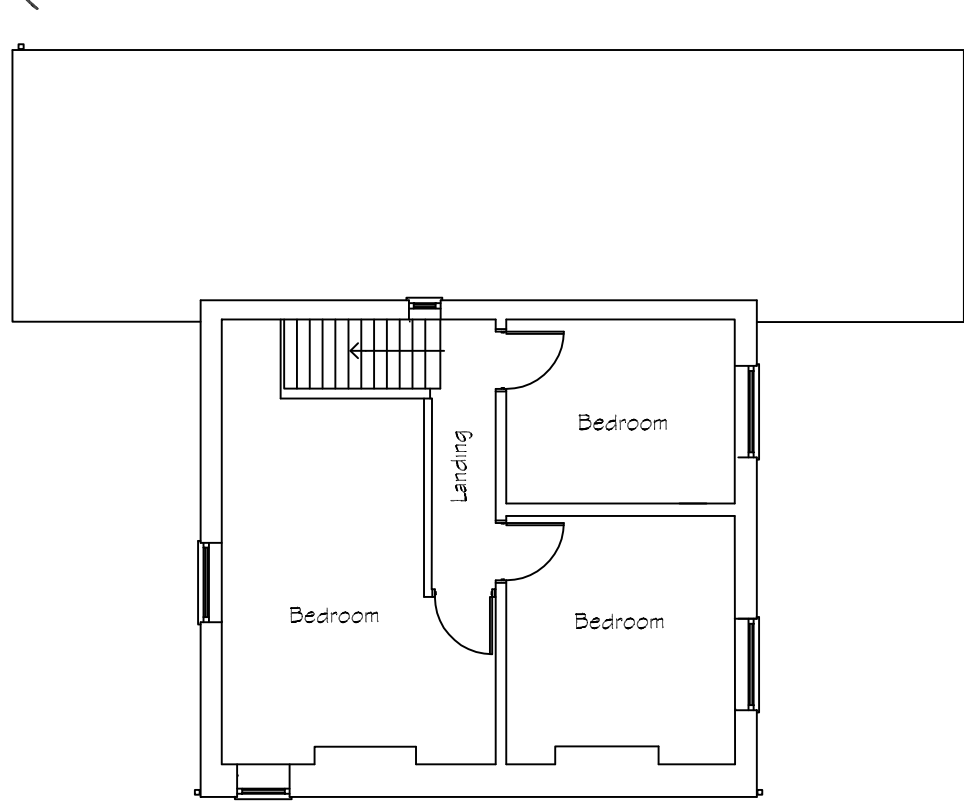

Existing First Floor Plan

PROJECT			
Proposed extension inc. internal & external alterations to existing dwelling			
DETAILS			
Existing / Proposed Floor Plans			
DRAWN MJW DATE 25/1/22			
SCALE 1/50 1/100 CHECKED			
CLIENT Mr & Mrs N. Stockdale Mayflower Farm Tydd Road West Finchbeck Spalding Lincolnshire PE11 3QA			
REVISIONS			
REV.	BY	DATE	COMMENTS
Rev. C	Revised to suit clients comments	mjw 23/9/22	
Rev. B	Revised to suit clients comments	mjw 30/6/22	
Rev. A	Revised to suit clients comments	mjw 15/6/22	

Malcolm Watson
Architectural - Design Services
Planning & Building Regulations Services

LABC
Landscape Architectural Building Contractors

13 Watering Works, Riverside, Spalding, Lincolnshire, PE11 3QA
Tel: 01775 676200
Email: info@malcolmwatson.co.uk

DRWG No. 6311/1/2022