




Drg No

2792 / 02 rev H

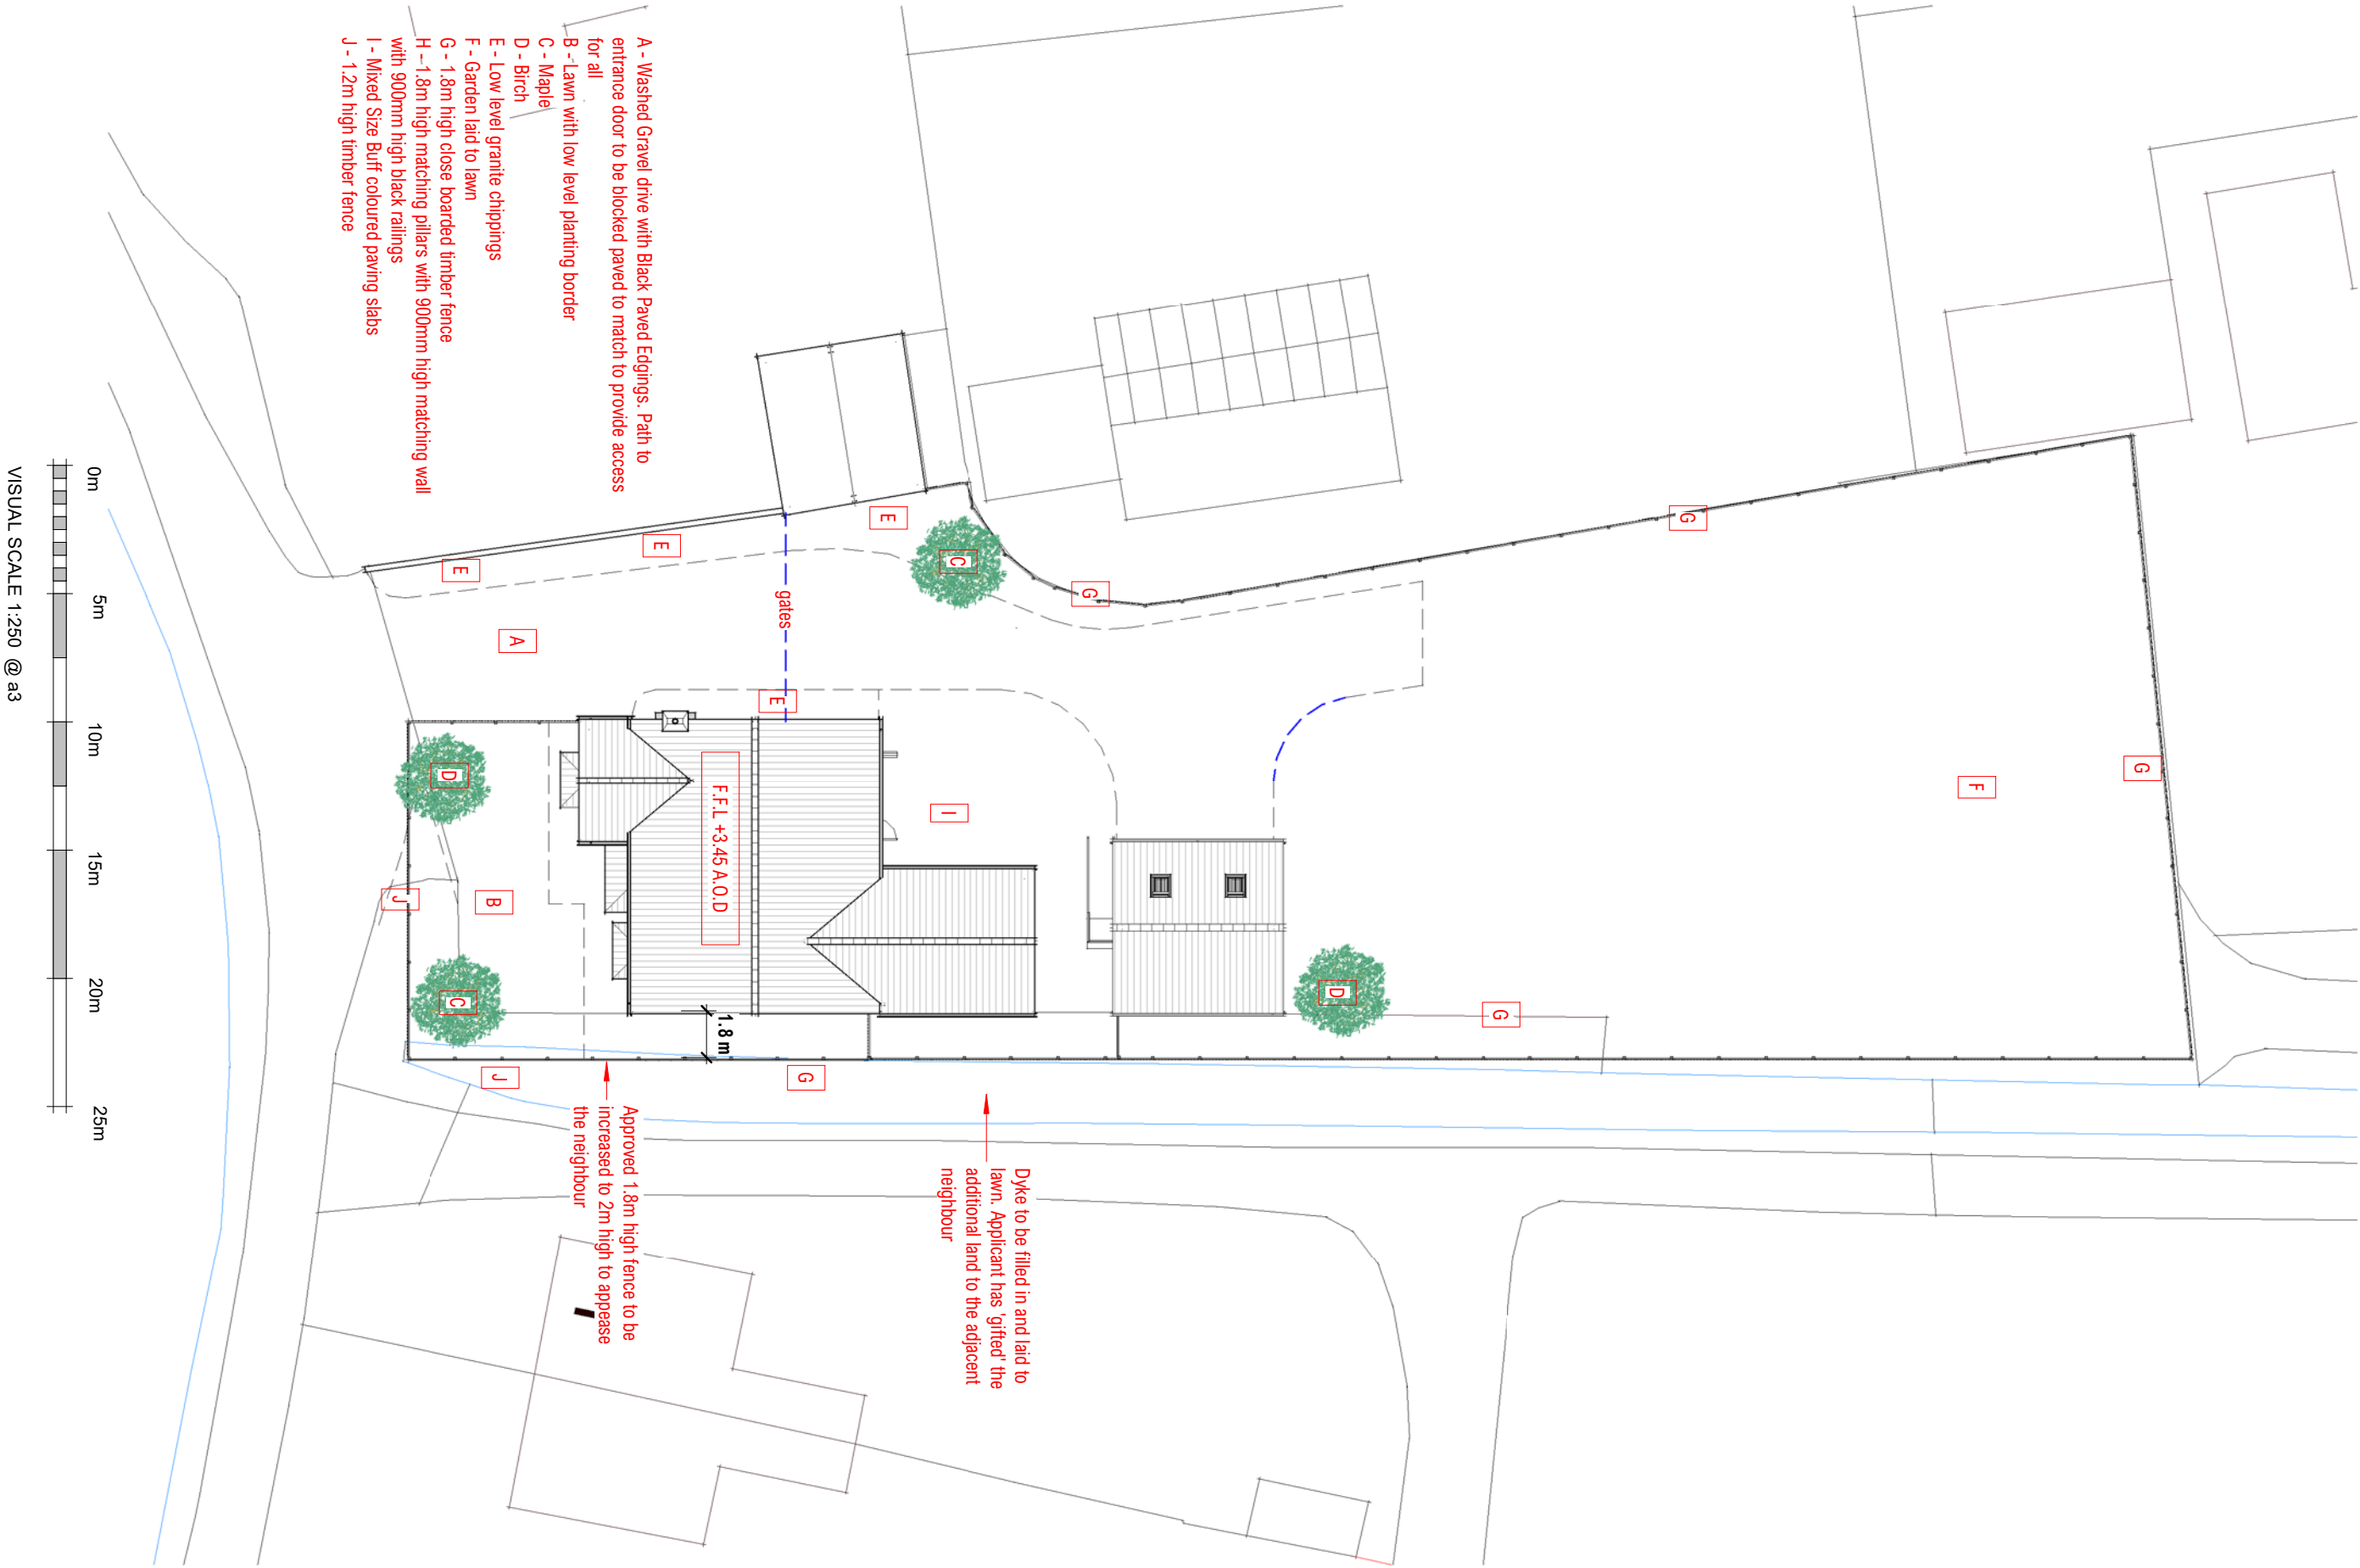

Site Block Plan