


Schedule 08 -Ground Floor Rooms		
Name	Area	Perimeter
Entrance	11.10 m²	14.1 m
Family Area	22.95 m²	19.4 m
Kitchen Diner	39.65 m²	27.8 m
Living	26.80 m²	23.5 m
Shower Room	7.65 m²	11.1 m
Utility	14.70 m²	15.7 m
Grand total: 6	122.85 m²	111.6 m

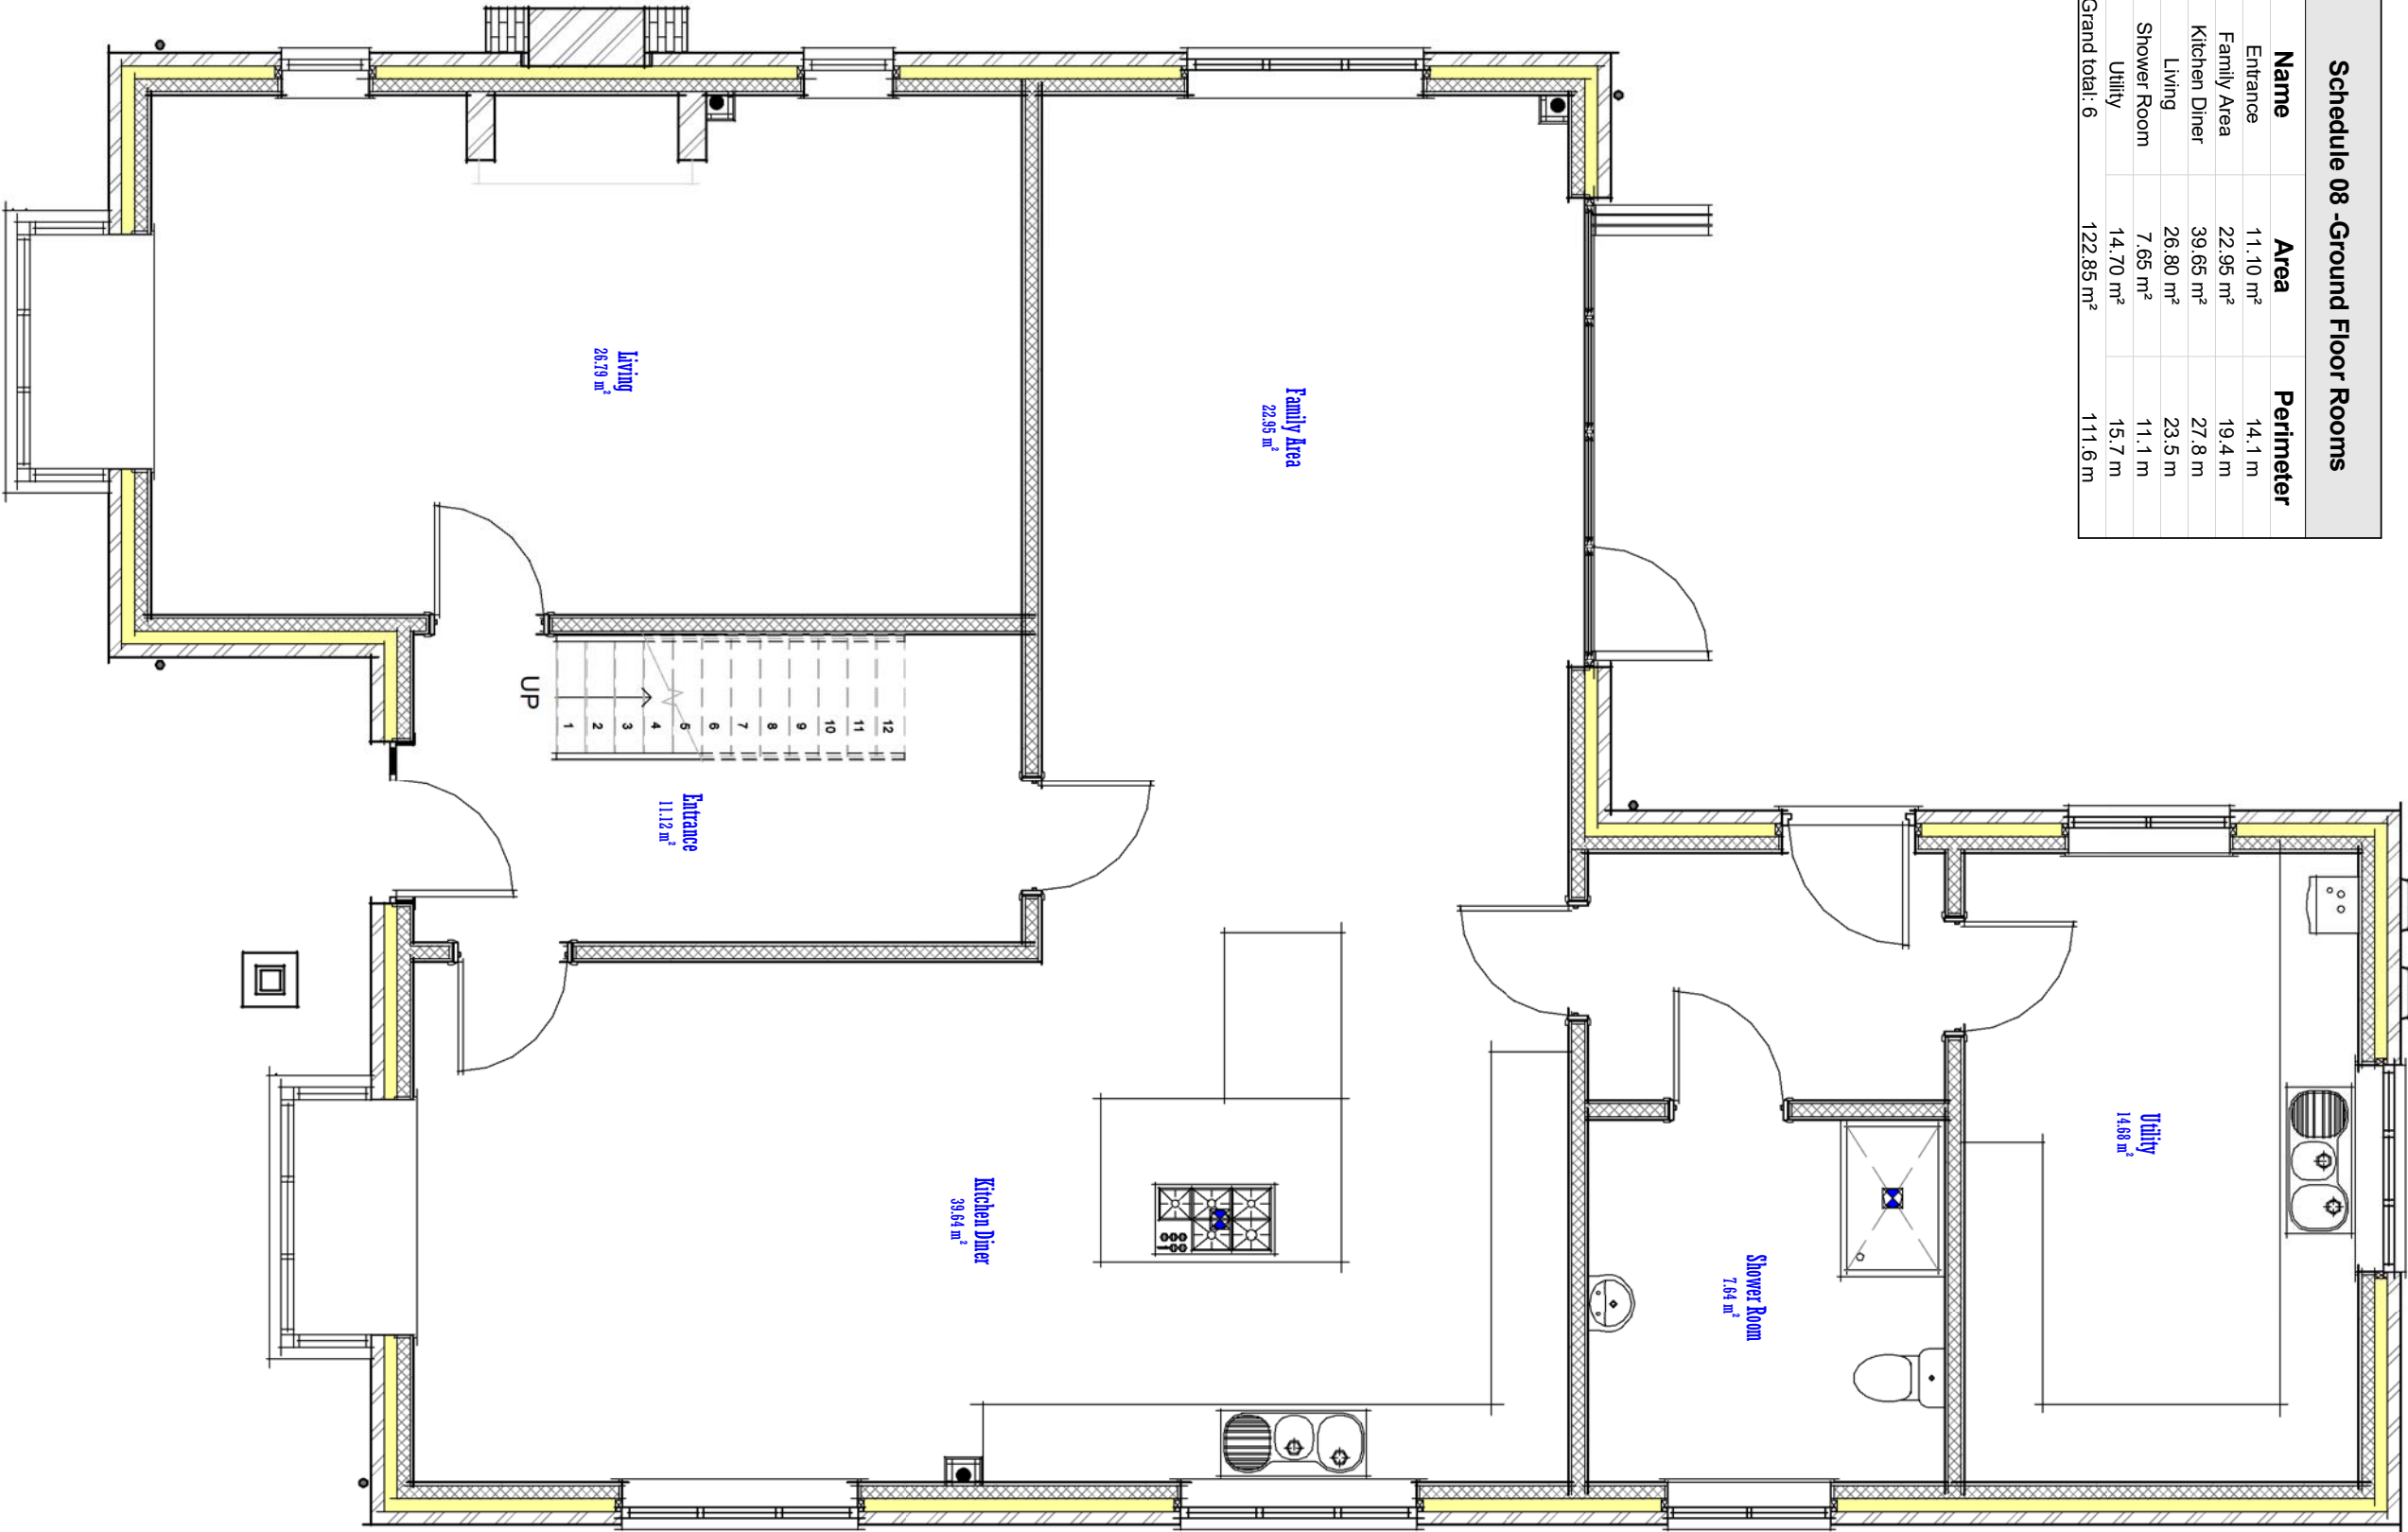

Proposed Grd Floor Layout