


Schedule 09 - First Floor Rooms		
Name	Area	Perimeter
Bathroom	11.25 m²	14.6 m
Bed 1	27.10 m²	21.5 m
Bed 2	11.35 m²	13.5 m
Bed 3	12.35 m²	14.2 m
Bed 4	13.05 m²	14.5 m
Dressing Rm	10.90 m²	14.0 m
En Suite 1	8.40 m²	12.2 m
En Suite 2	4.45 m²	9.6 m
Landing	19.05 m²	28.8 m
Robe 3	2.40 m²	9.2 m
Robe 4	2.60 m²	9.3 m
Grand total: 11	123.00 m²	161.4 m

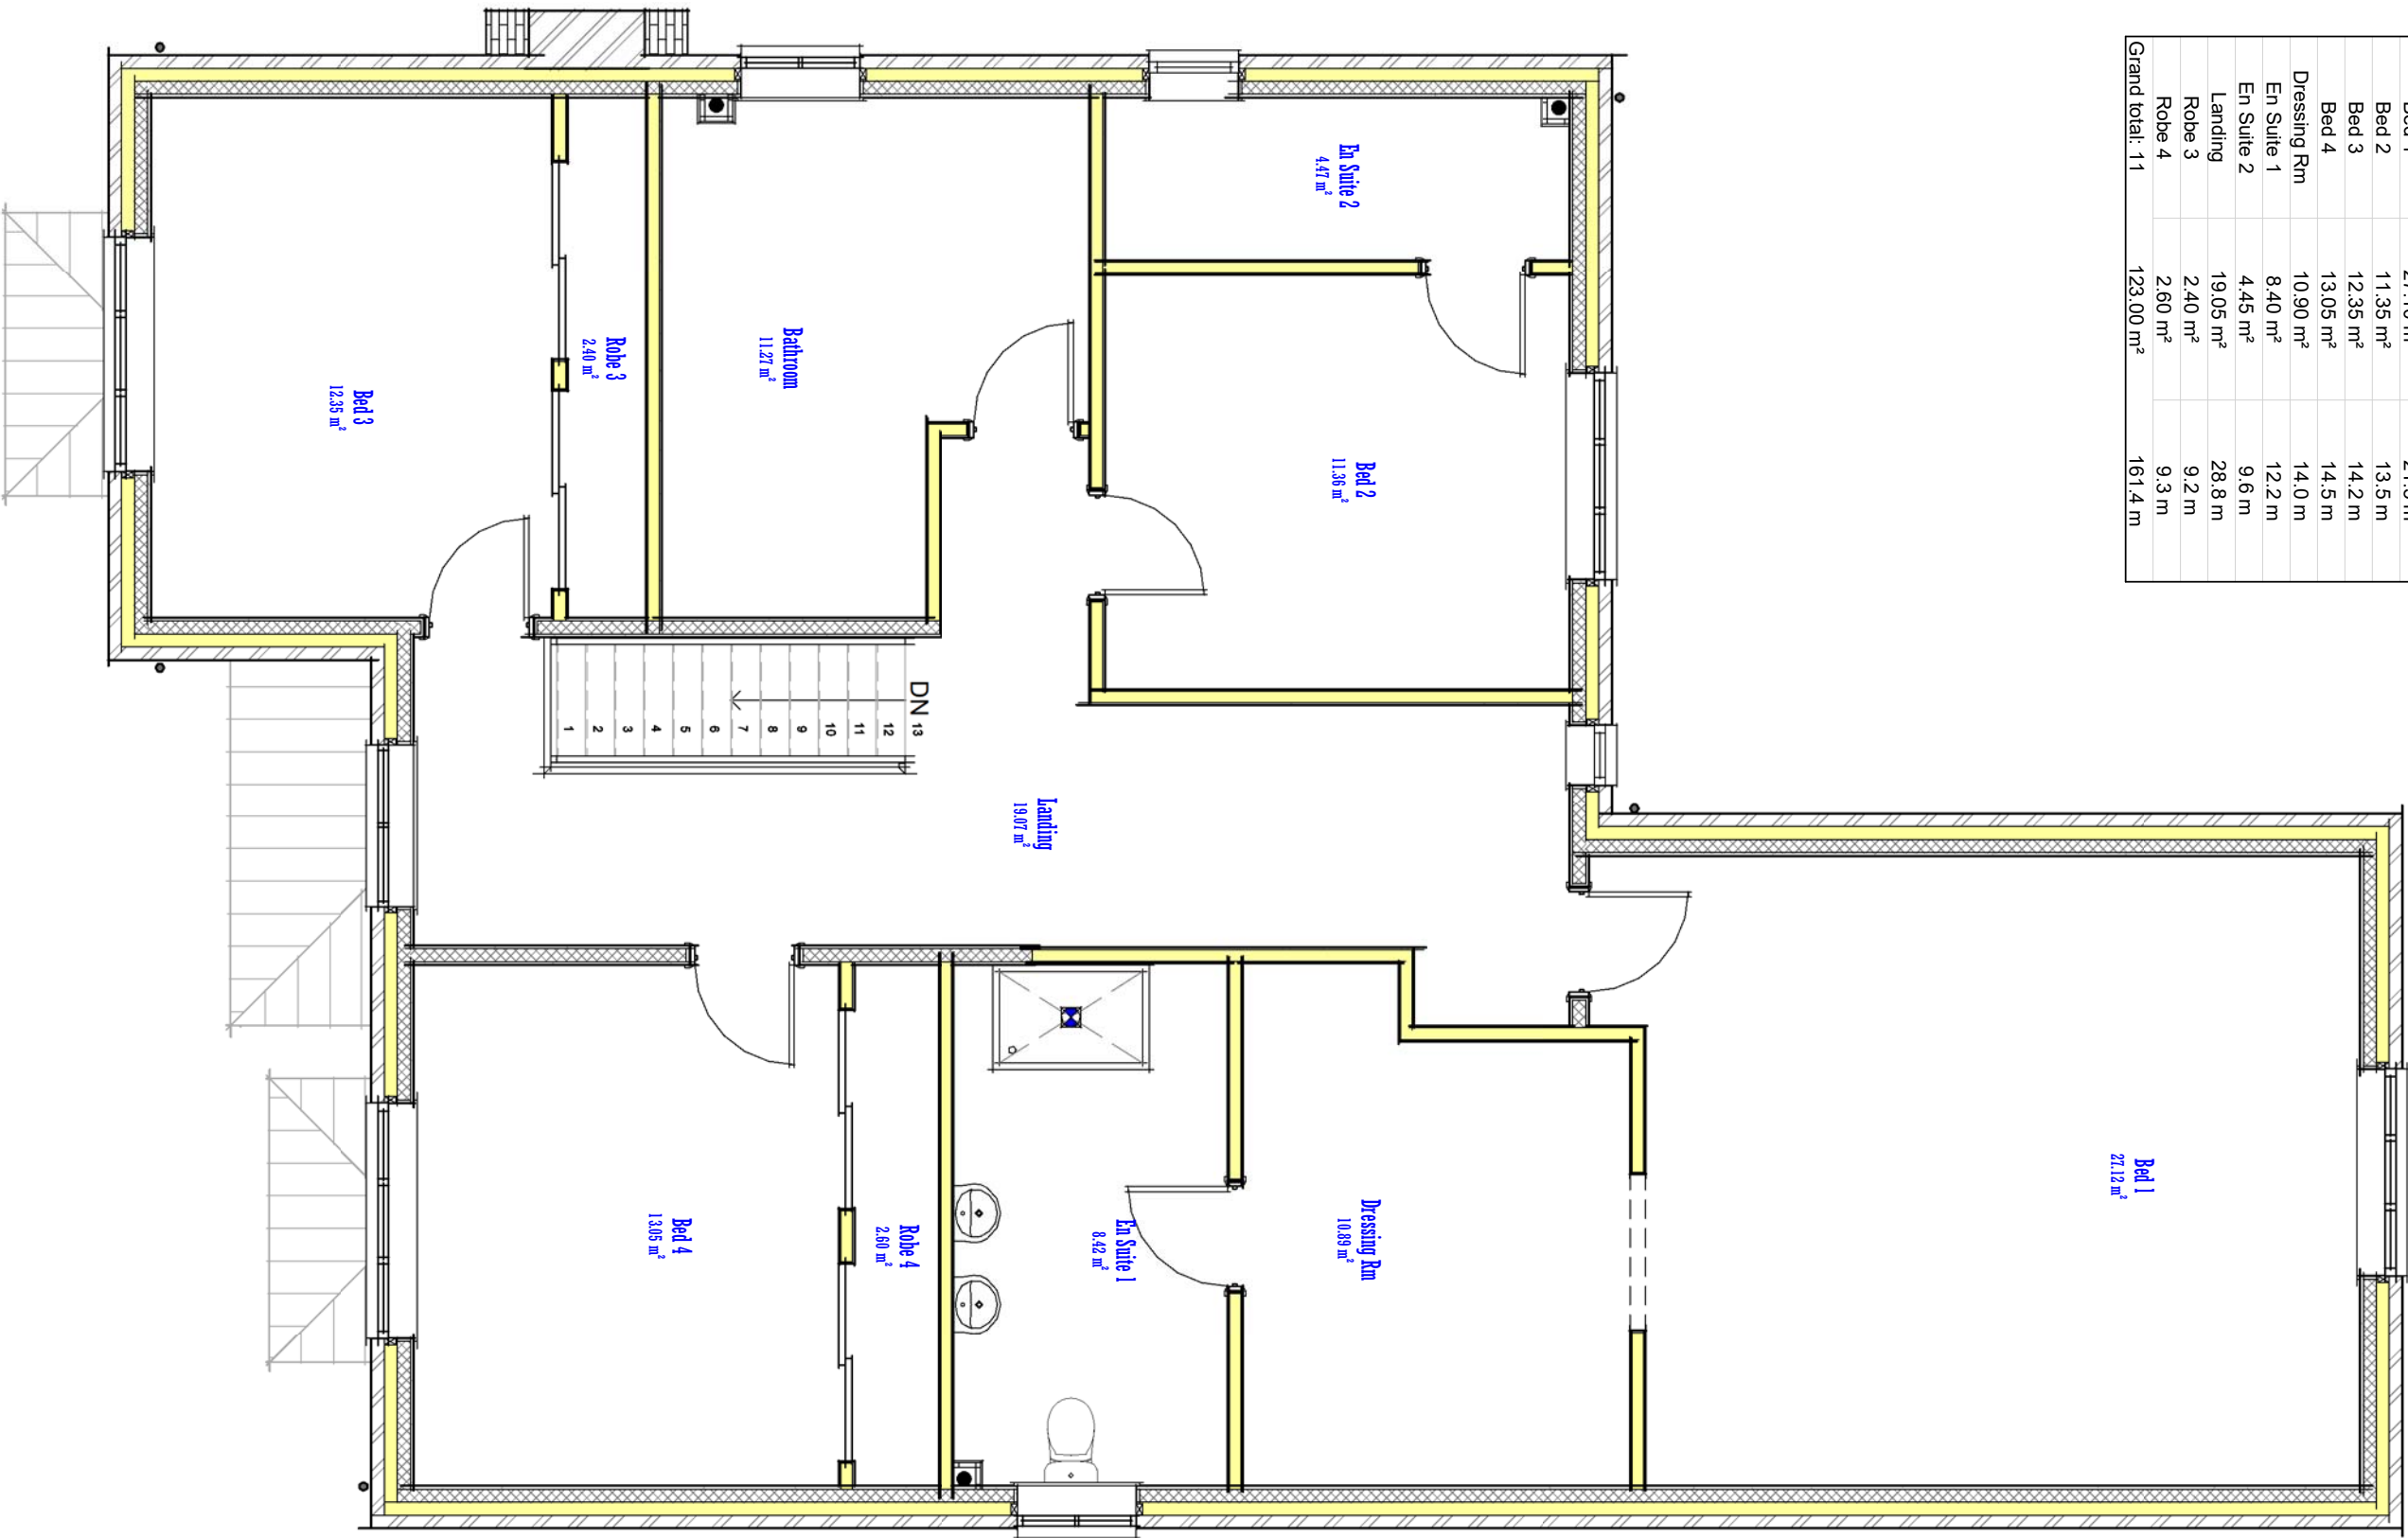

Drg No

2792 / 05 rev E

Proposed 1st Floor Layout