
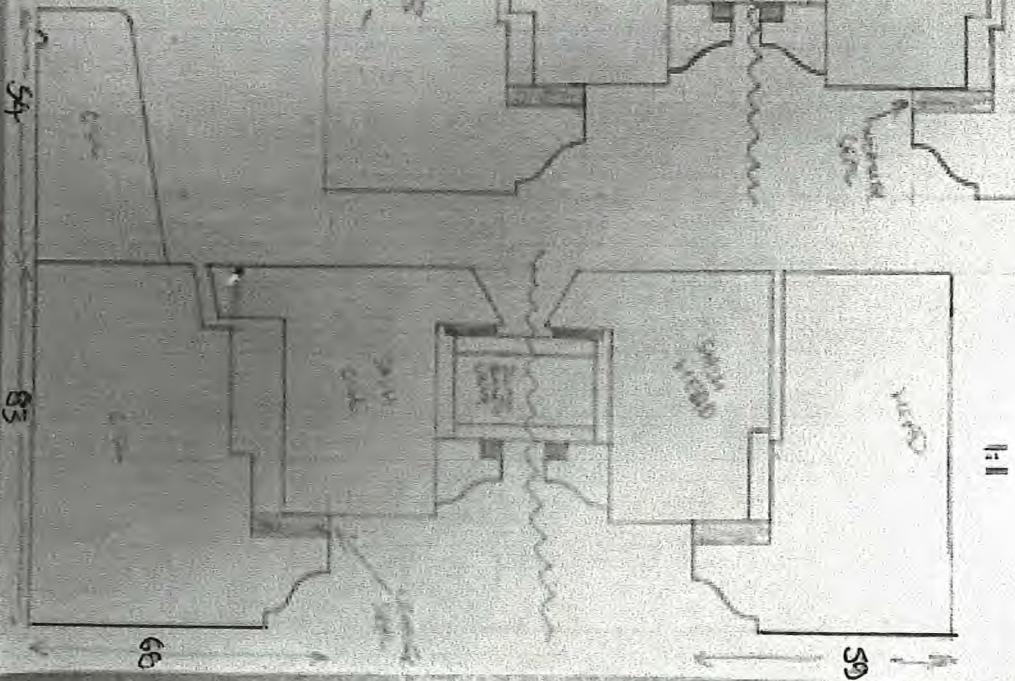
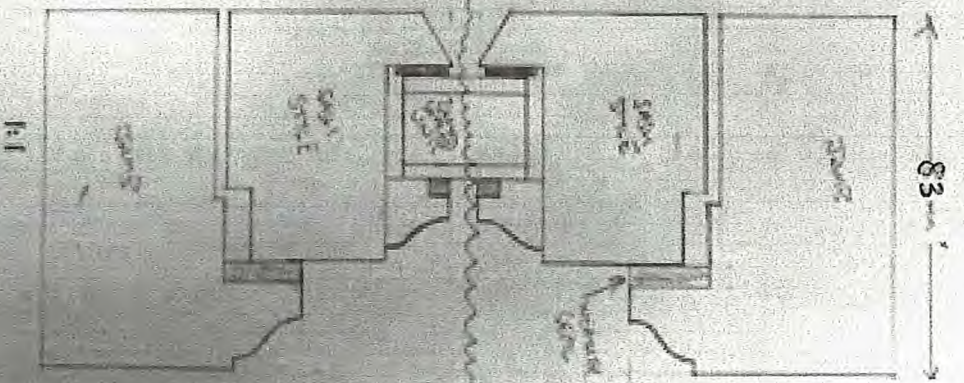


1:75

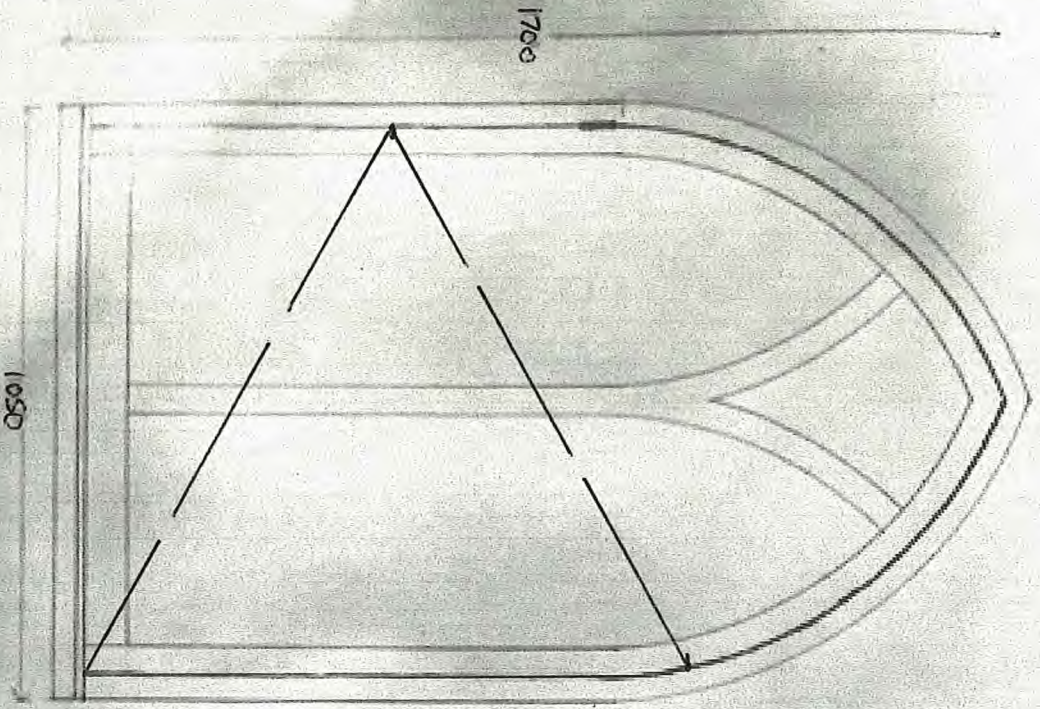

SK 4

(NOT PAINTED TO STATED SCALES)