



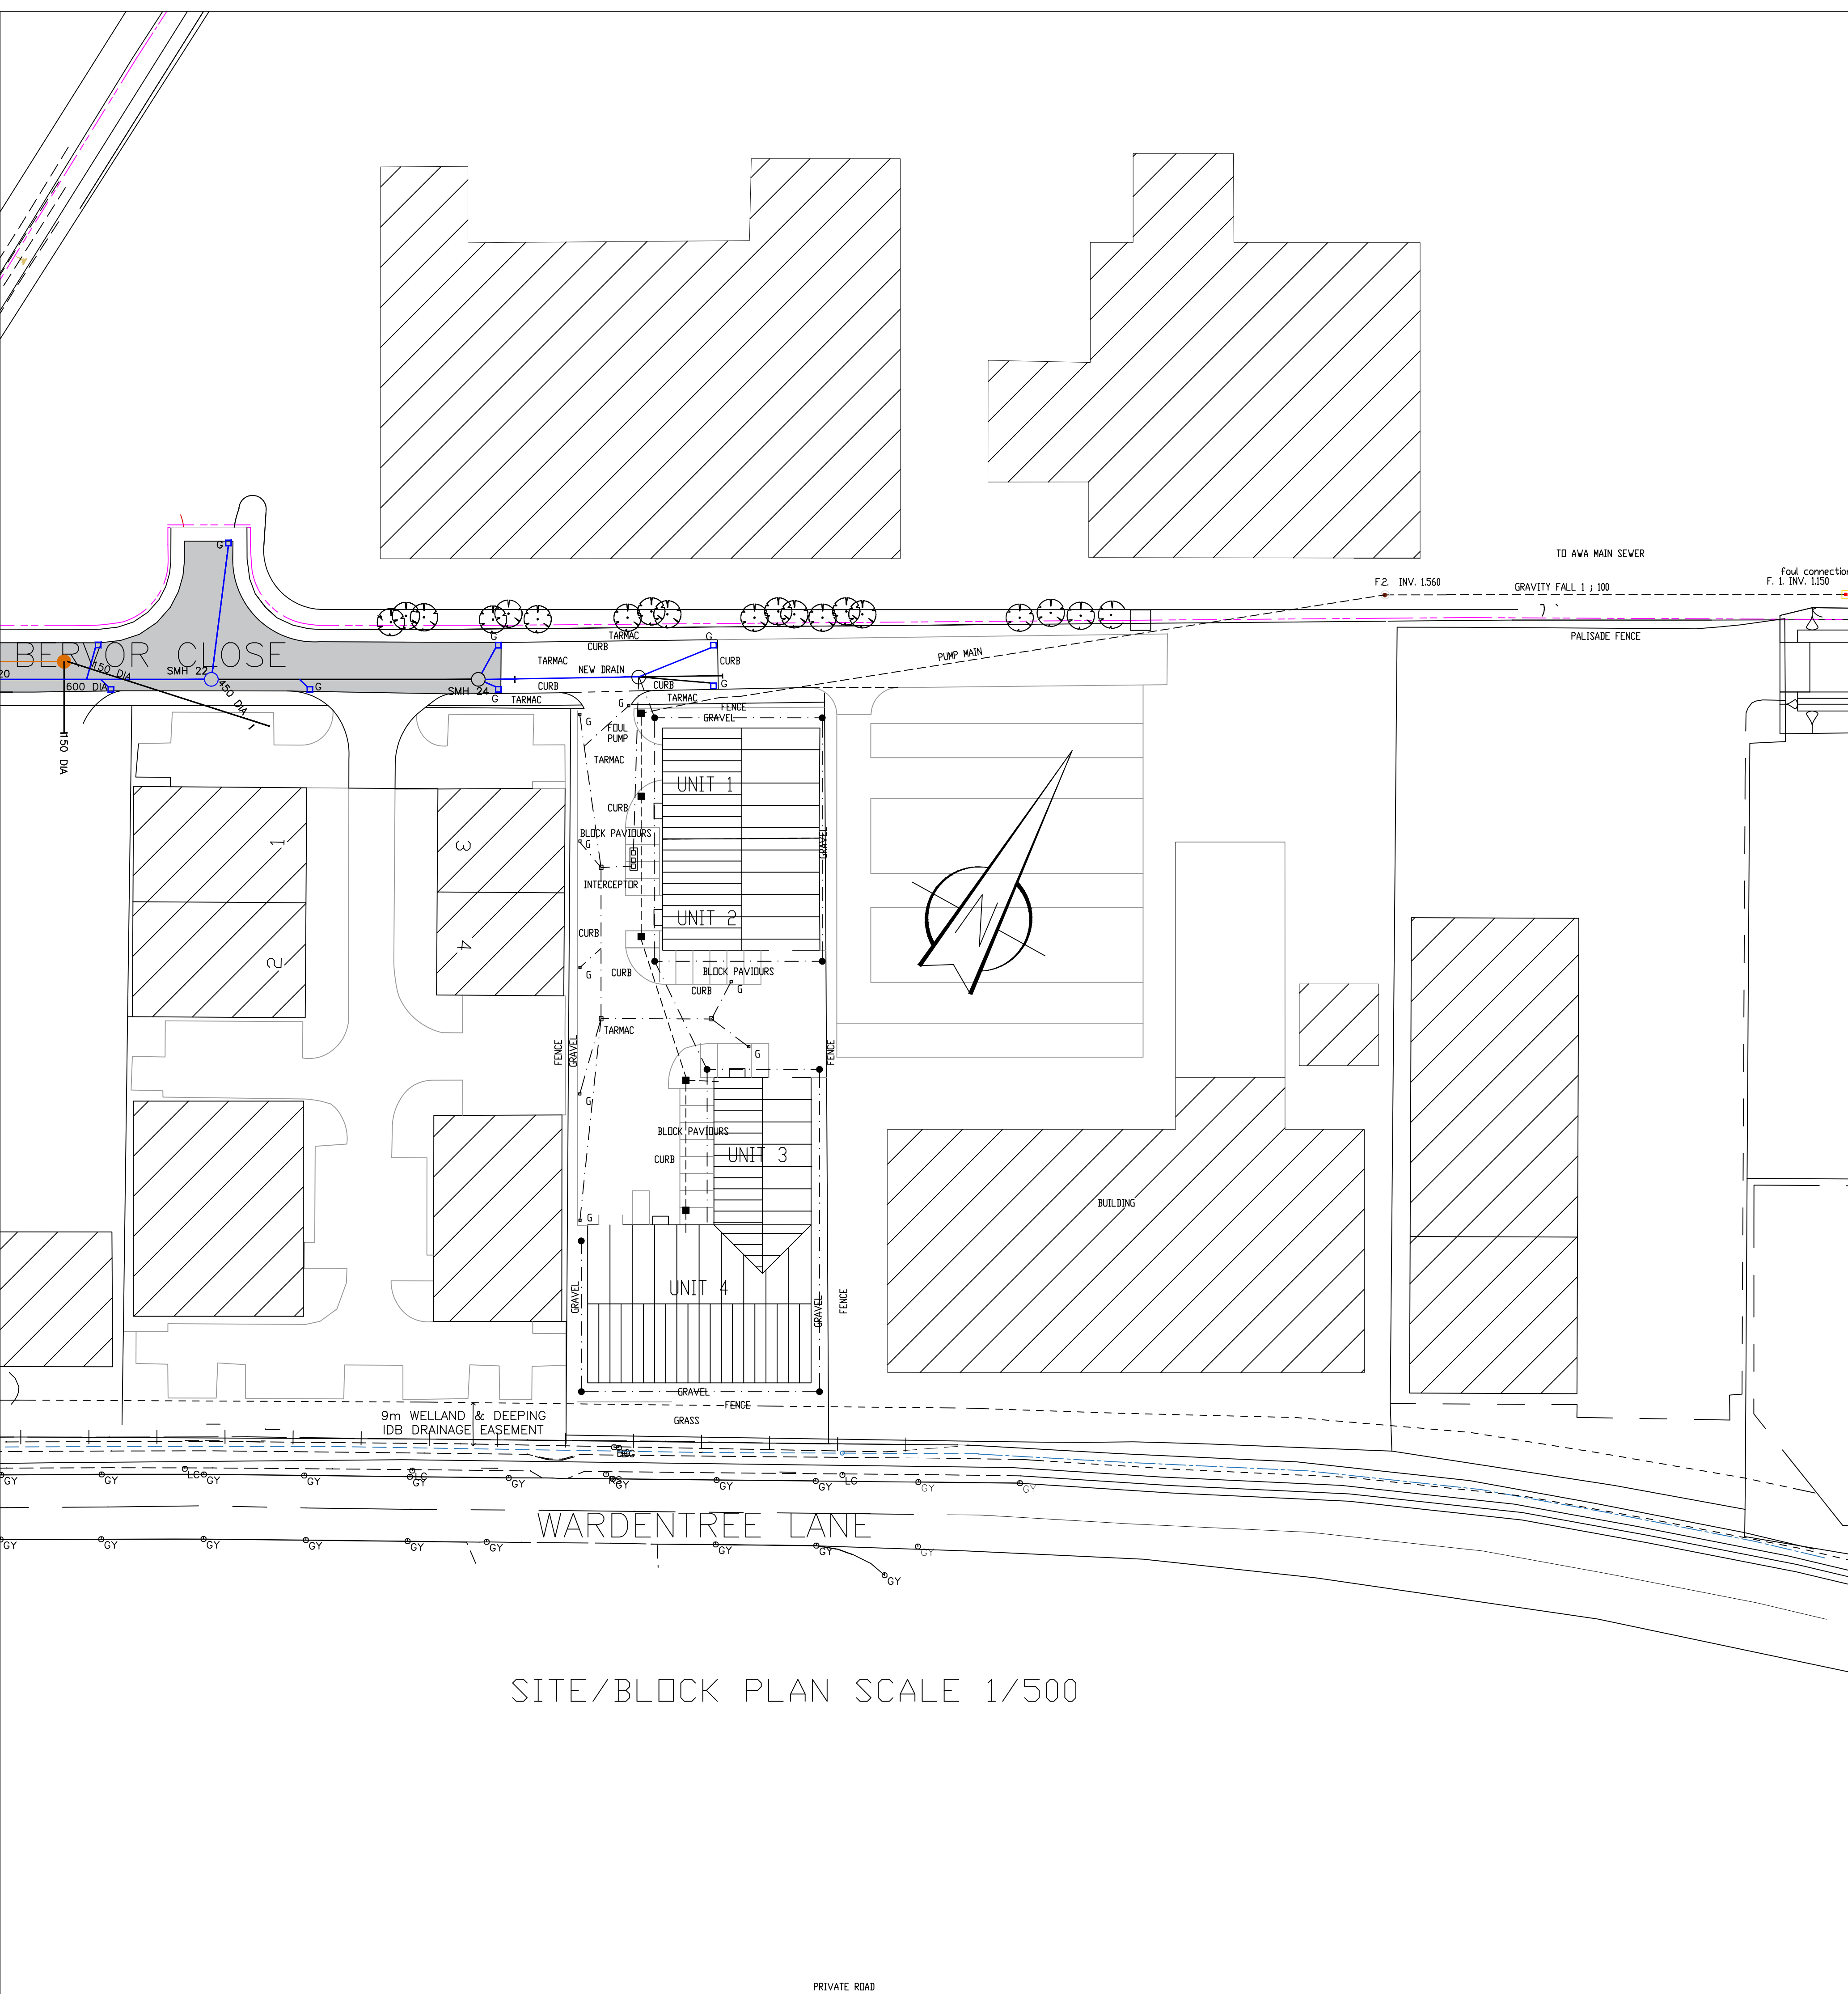


SITE/BLOCK PLAN SCALE 1/500

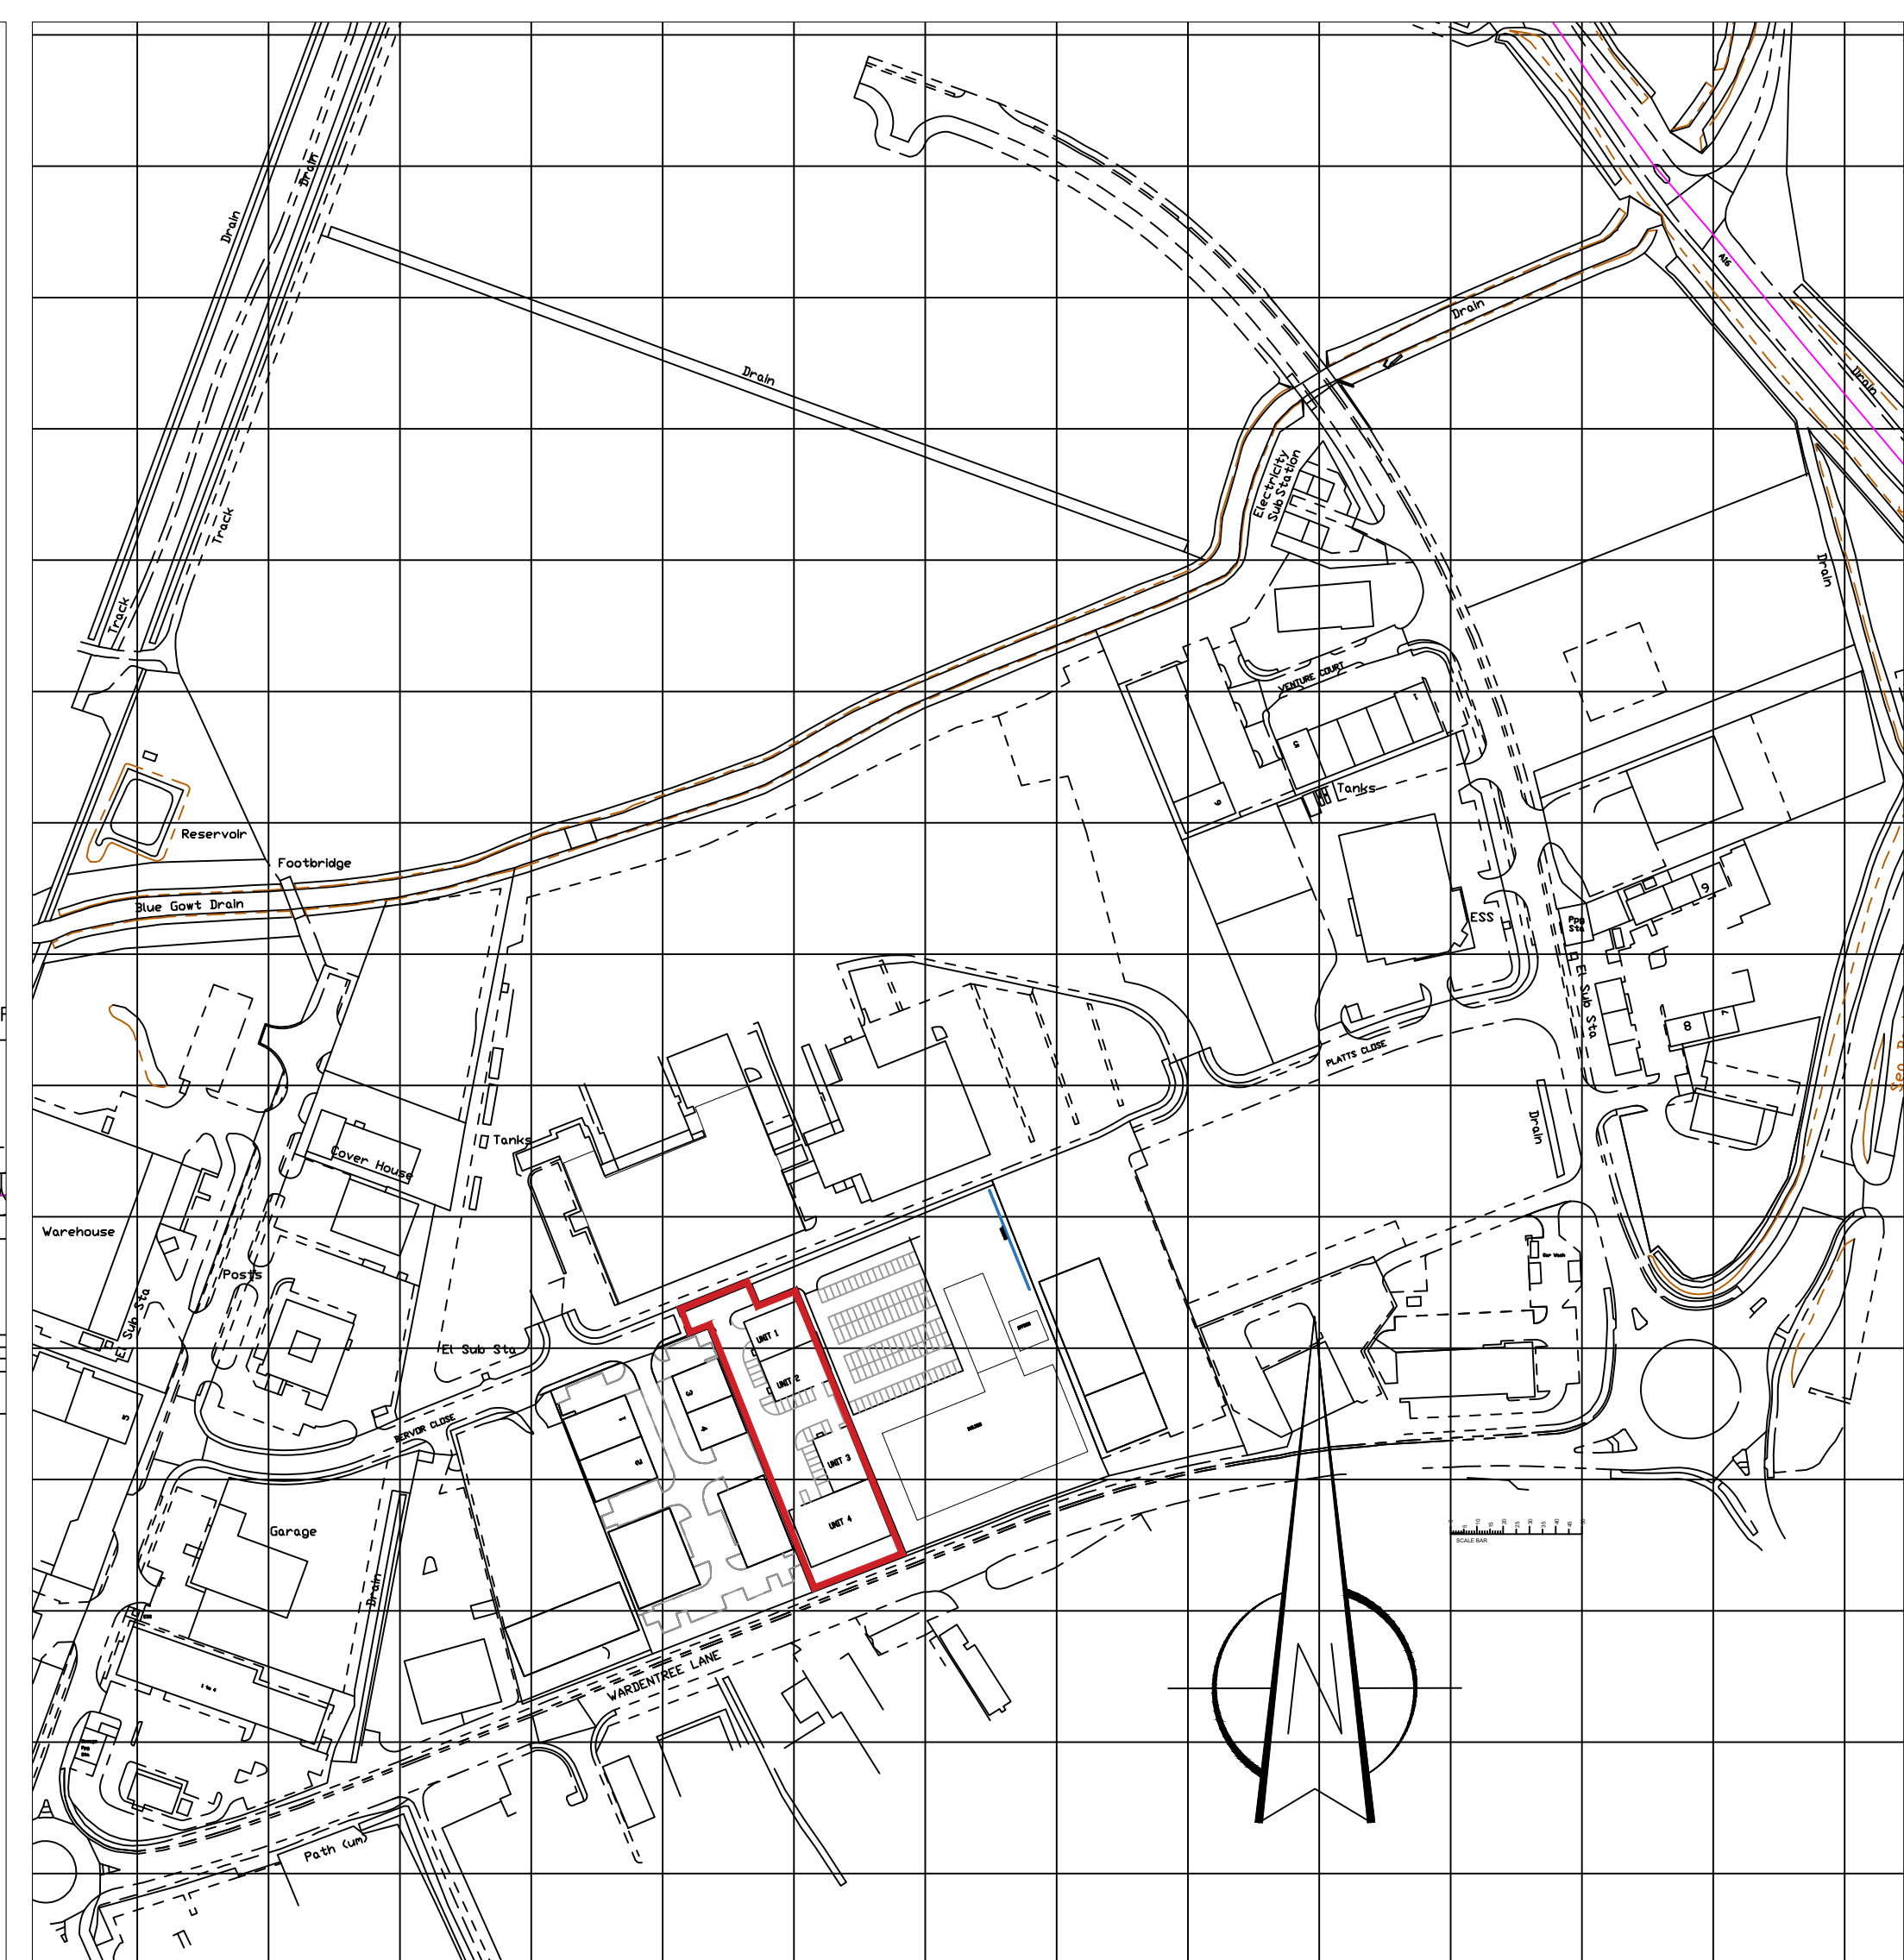

LOCATION PLAN SCALE 1/2500

DC ARCHITECTURAL SERVICES LTD
ARCHITECTURAL AND PLANNING SERVICES
THE BARN, PARTNEY MILL, SPILSBY, LINCOLNSHIRE, PE23 4PE
TEL. NO. 01790 752865 MGB. NO 07776227893
E-mail - dcarchitectural@btconnect.com

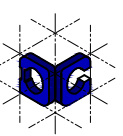

Client DCA LTD

Project BEVDOR CLOSE, PINCHBECK, SPALDING,
LINCOLNSHIRE

copyright reserved ©

Drawing Title	PROPOSED SITE AND LOCATION PLANS	Drawing number	dc/724F/42
Scale	1:2500 1:500	Drawn	DB
Date	JUNE 22	Checked	J