


THIS DRAWING IS FOR THE  
PURPOSE OF OBTAINING  
PLANNING PERMISSION ONLY

NOTES:  
All boundary positions to be confirmed on site.

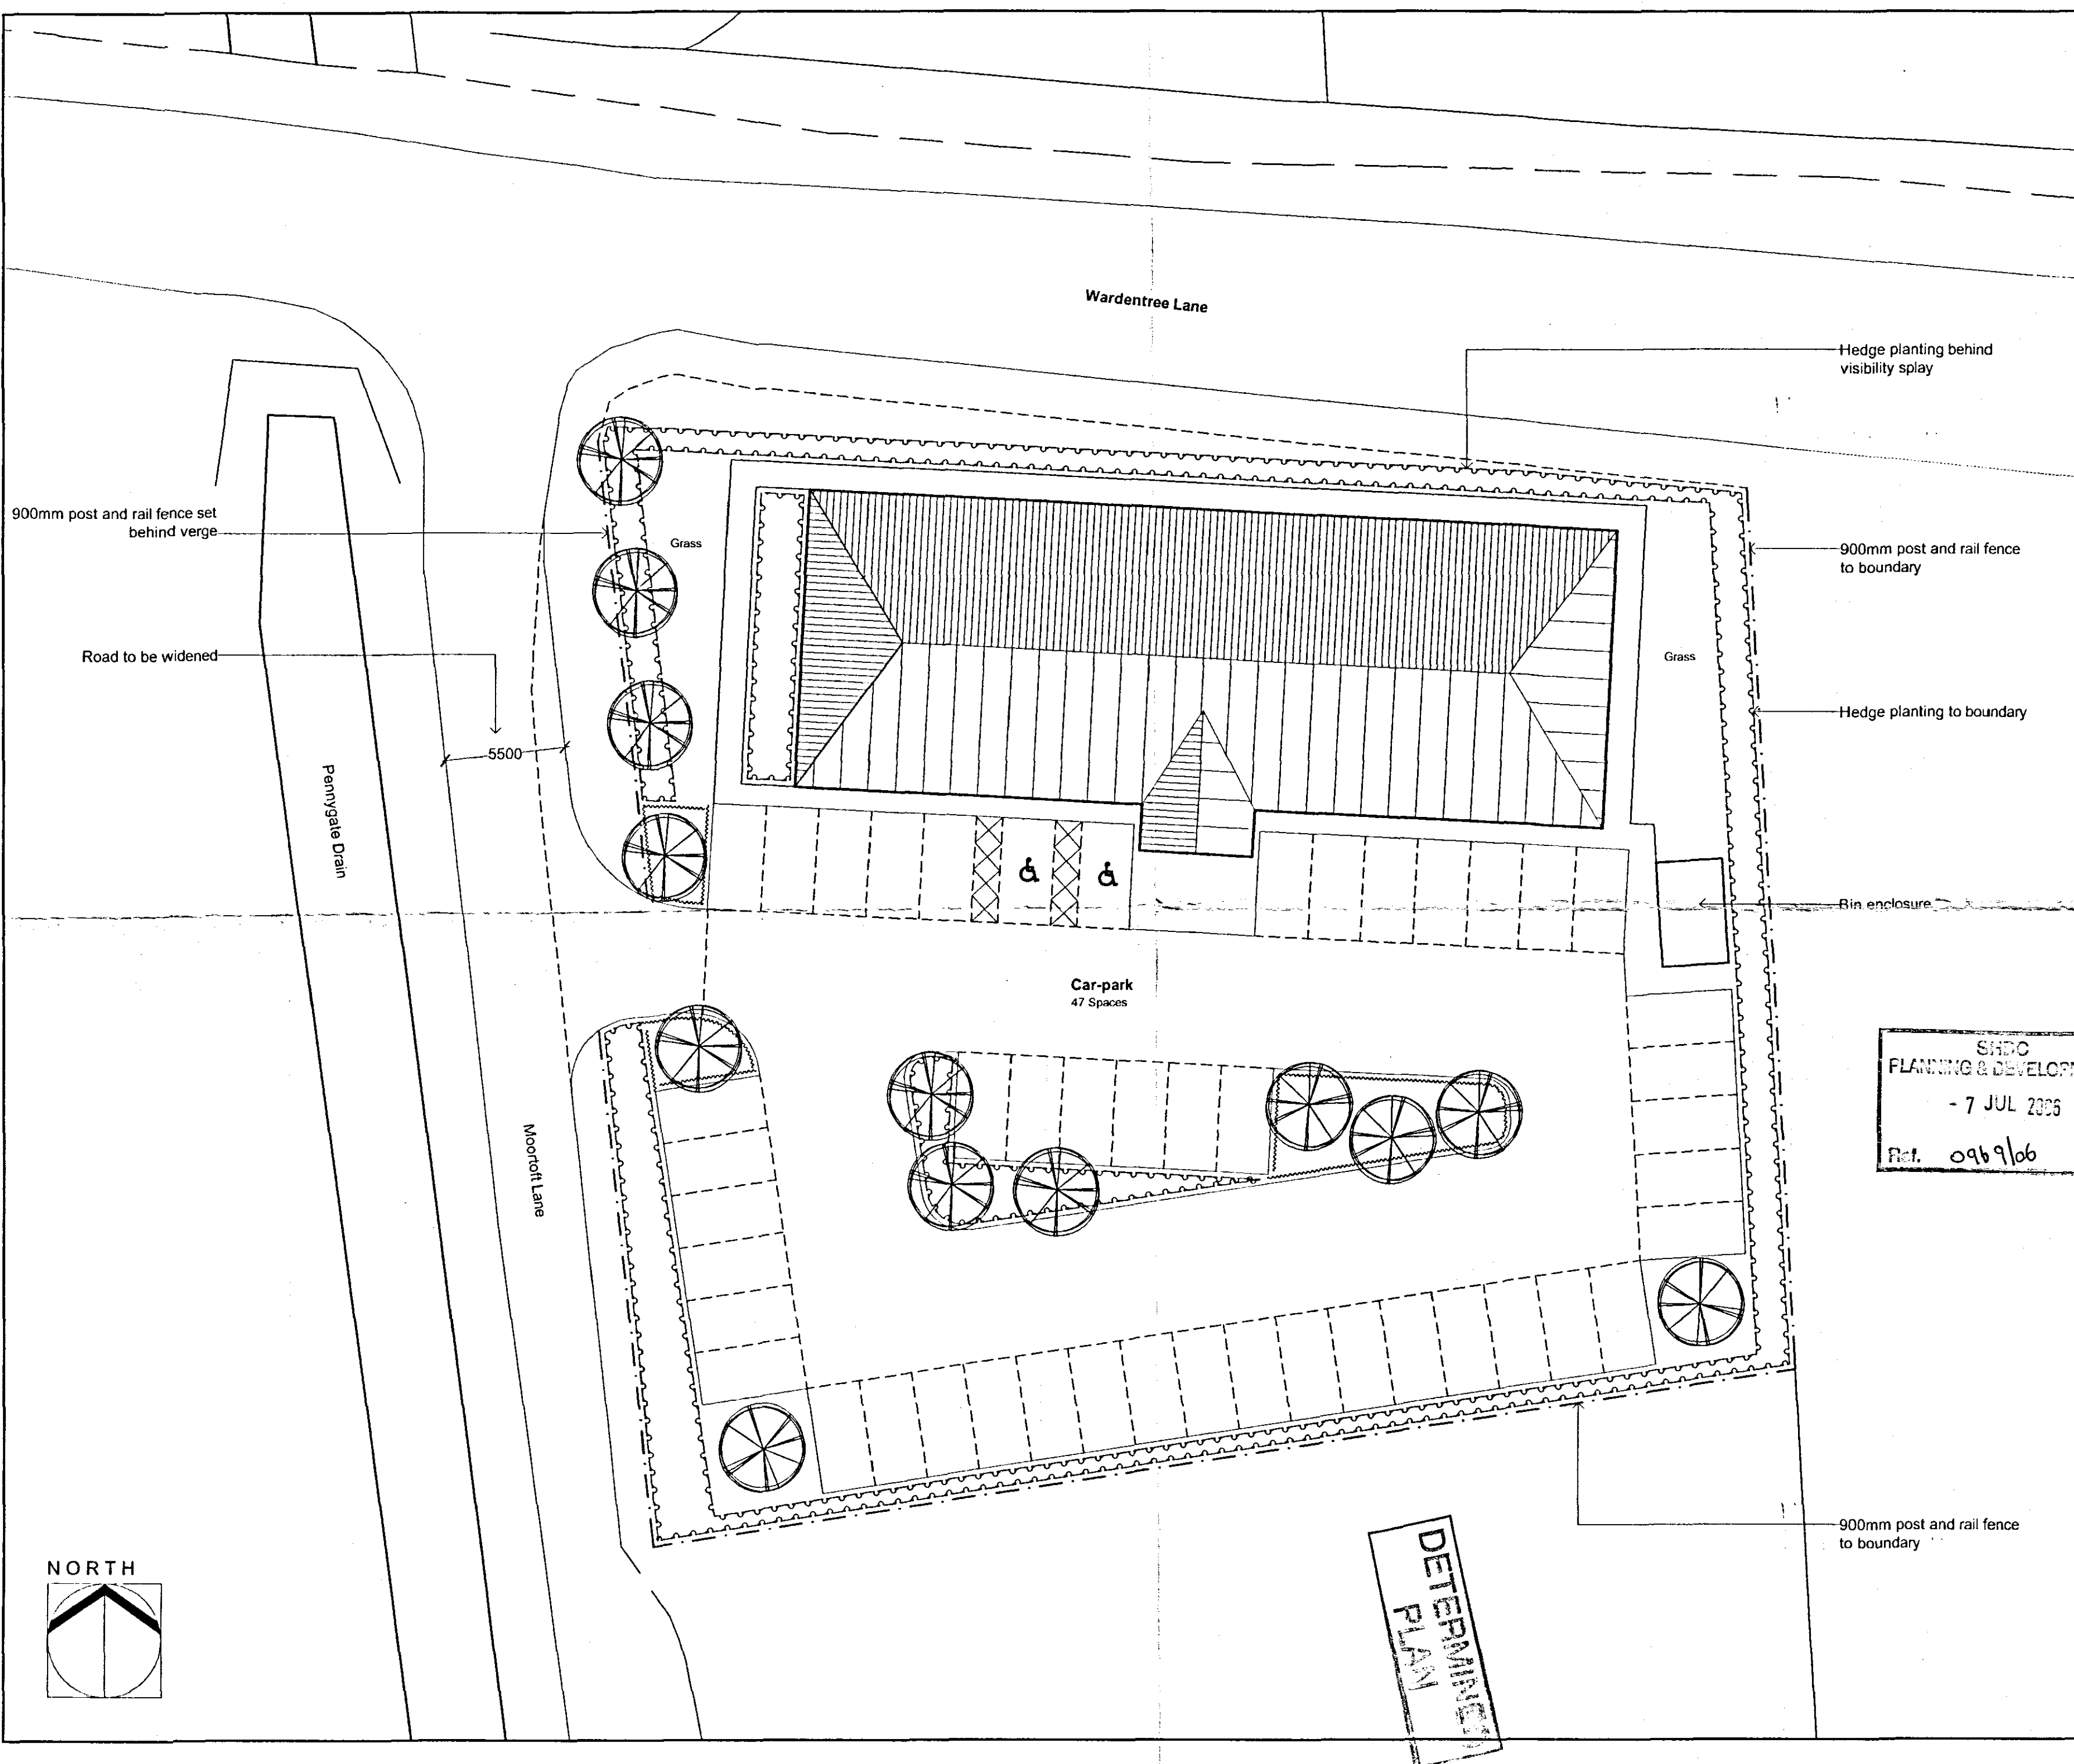

SHDC  
PLANNING & DEVELOPMENT  
- 7 JUL 2006  
Ref. 0969/06

DRAWING  
06 JUL 2006  
ISSUED

| Rev. | By | Notes | Date |
|------|----|-------|------|
|------|----|-------|------|

|   |                      |                   |               |
|---|----------------------|-------------------|---------------|
| <b>rdc</b><br>Robert Doughty<br>Consultancy   |                      |                   |               |
| 32 High Street, Helpingsham<br>Sleaford, Lincolnshire NG34 0RA<br>Tel: 01529 421046<br>Fax: 01529 421358<br>Email: admin@rdc-landplan.co.uk<br>Web: www.rdc-landplan.co.uk |                      |                   |               |
| Client:<br>The Elloe Trust   |                      |                   |               |
| Project:<br>Proposed meeting hall, Wardentree Lane   |                      |                   |               |
| Drawing title:<br>Proposed site layout   |                      |                   |               |
| Job No.<br>780-1   | Drawing No.<br>SP 01 | Rev.              | Drawn<br>AC   |
| Scale<br>1:200   |                      | Date<br>June 2006 | Checked<br>AC |

DO NOT SCALE from this drawing. All measurements should be checked against on site conditions and any discrepancies should be brought to the attention of the Robert Doughty Consultancy.

