
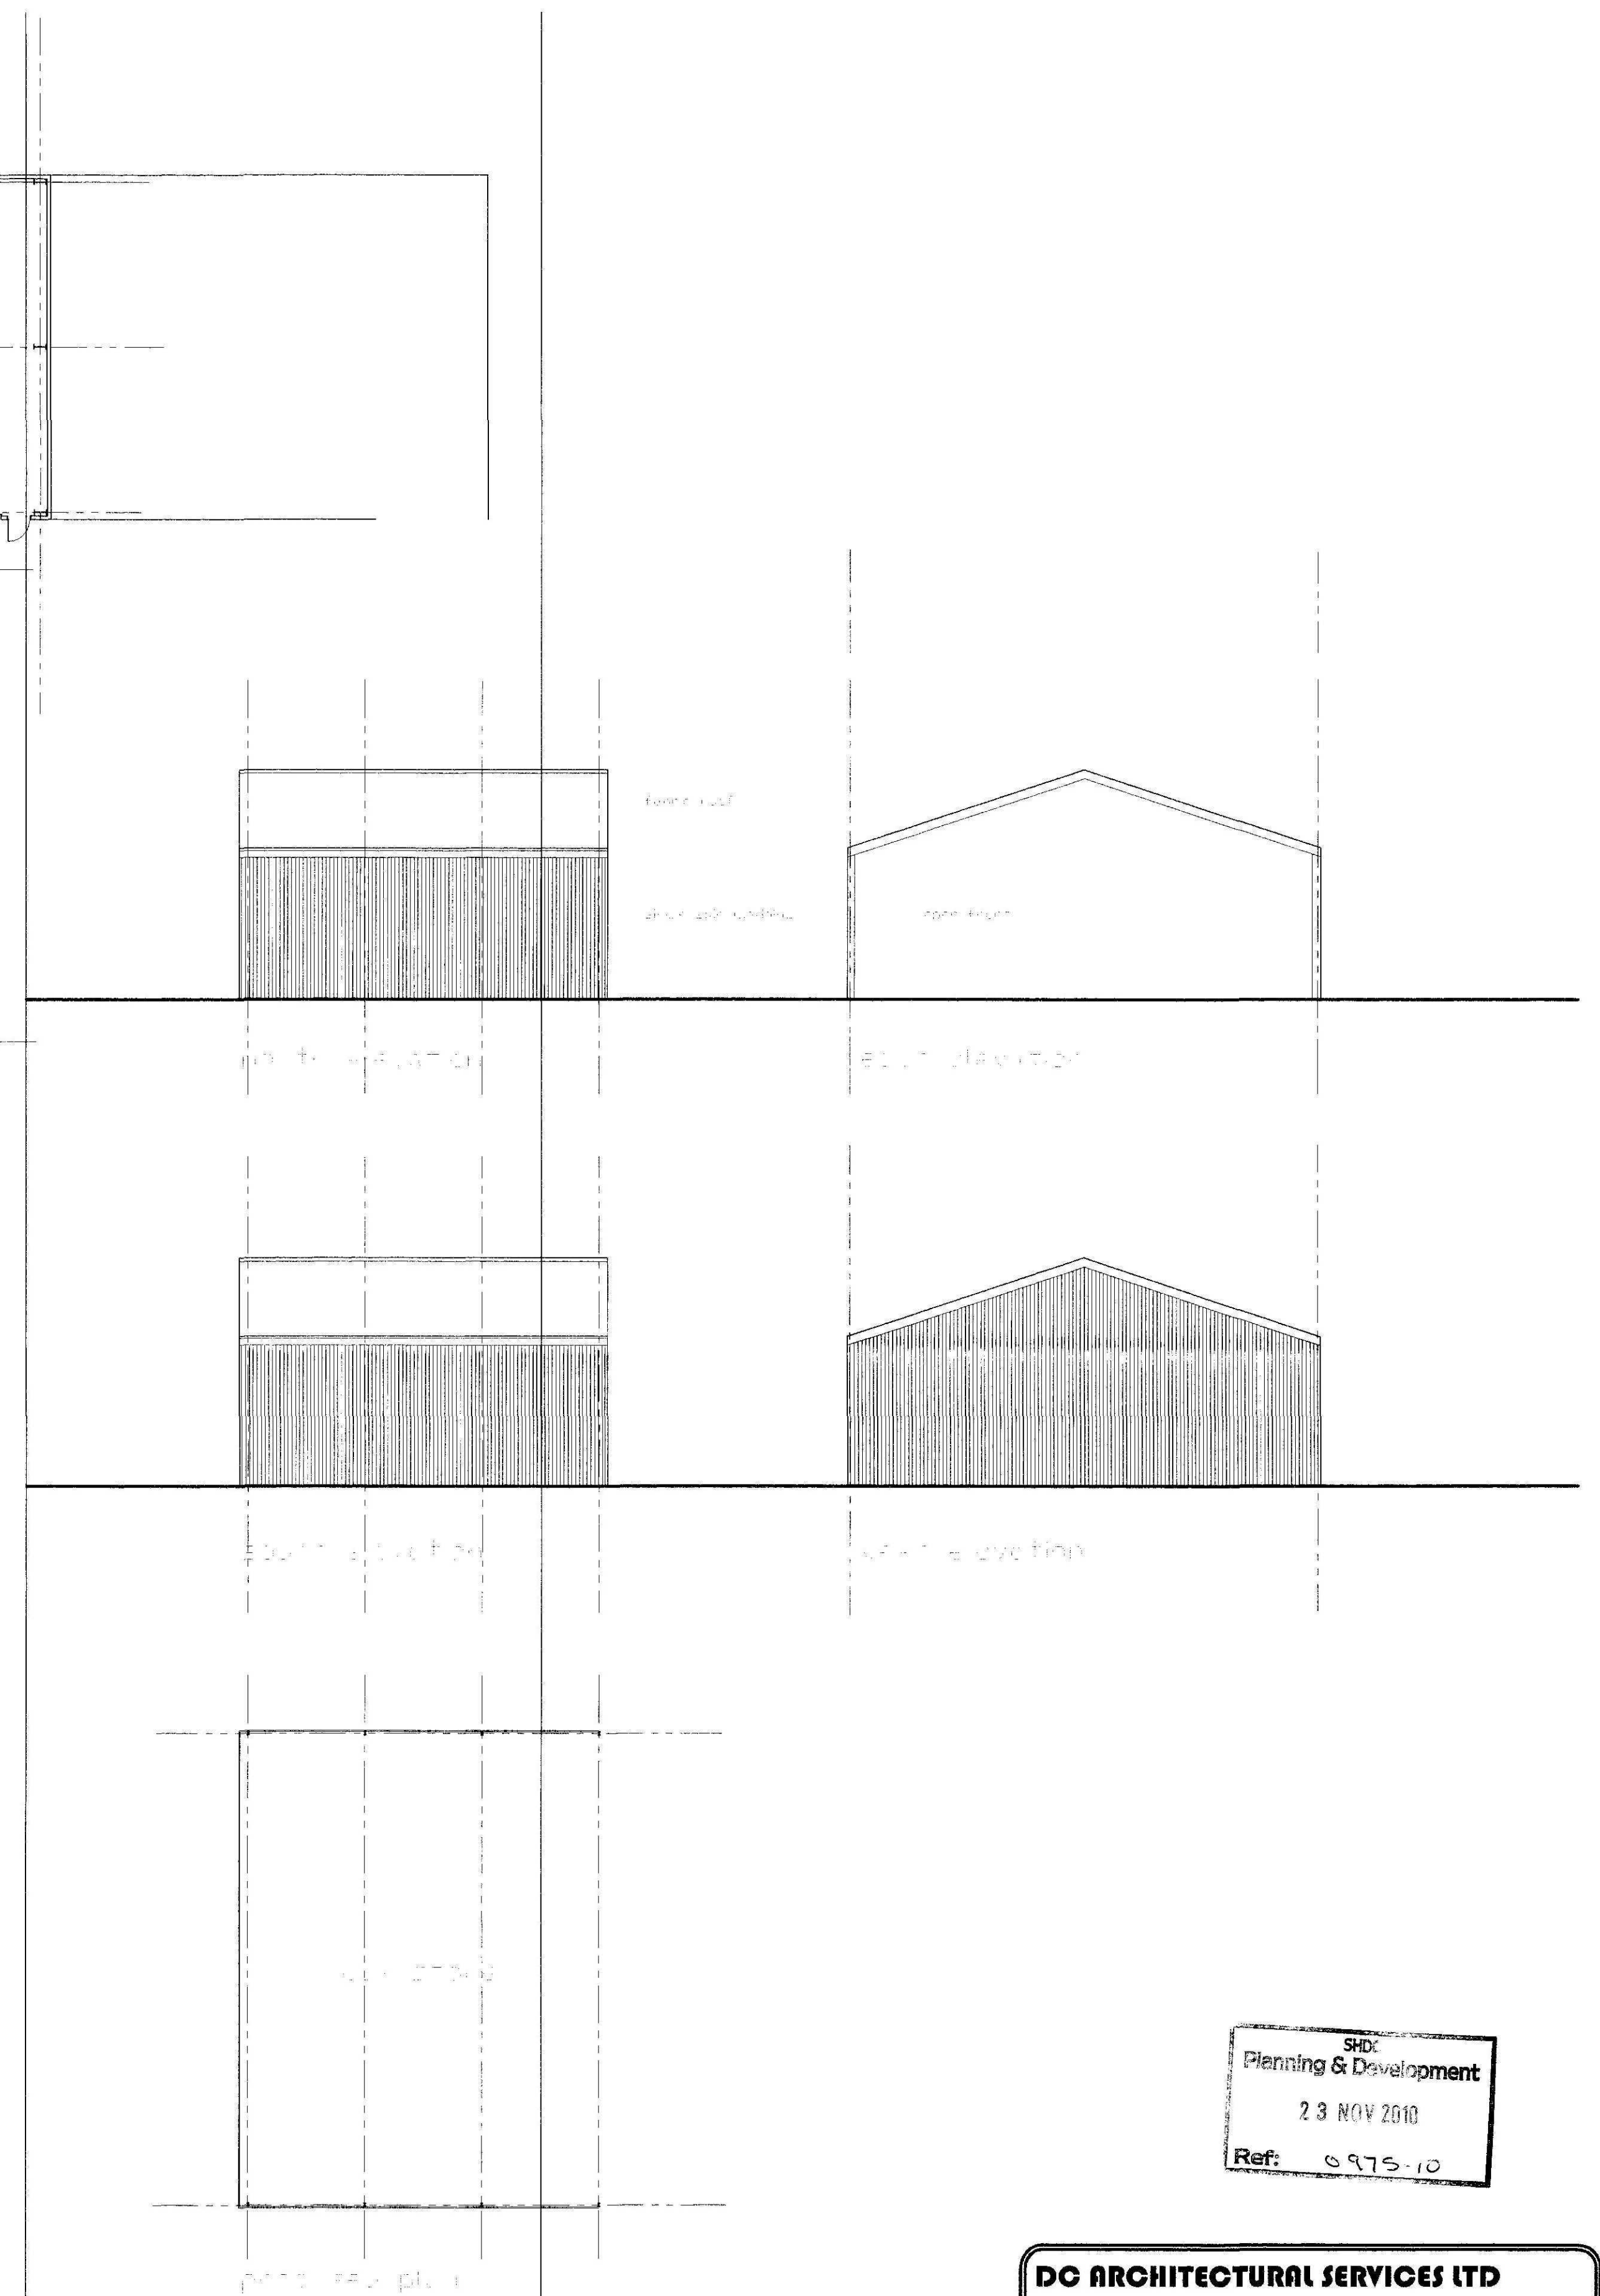




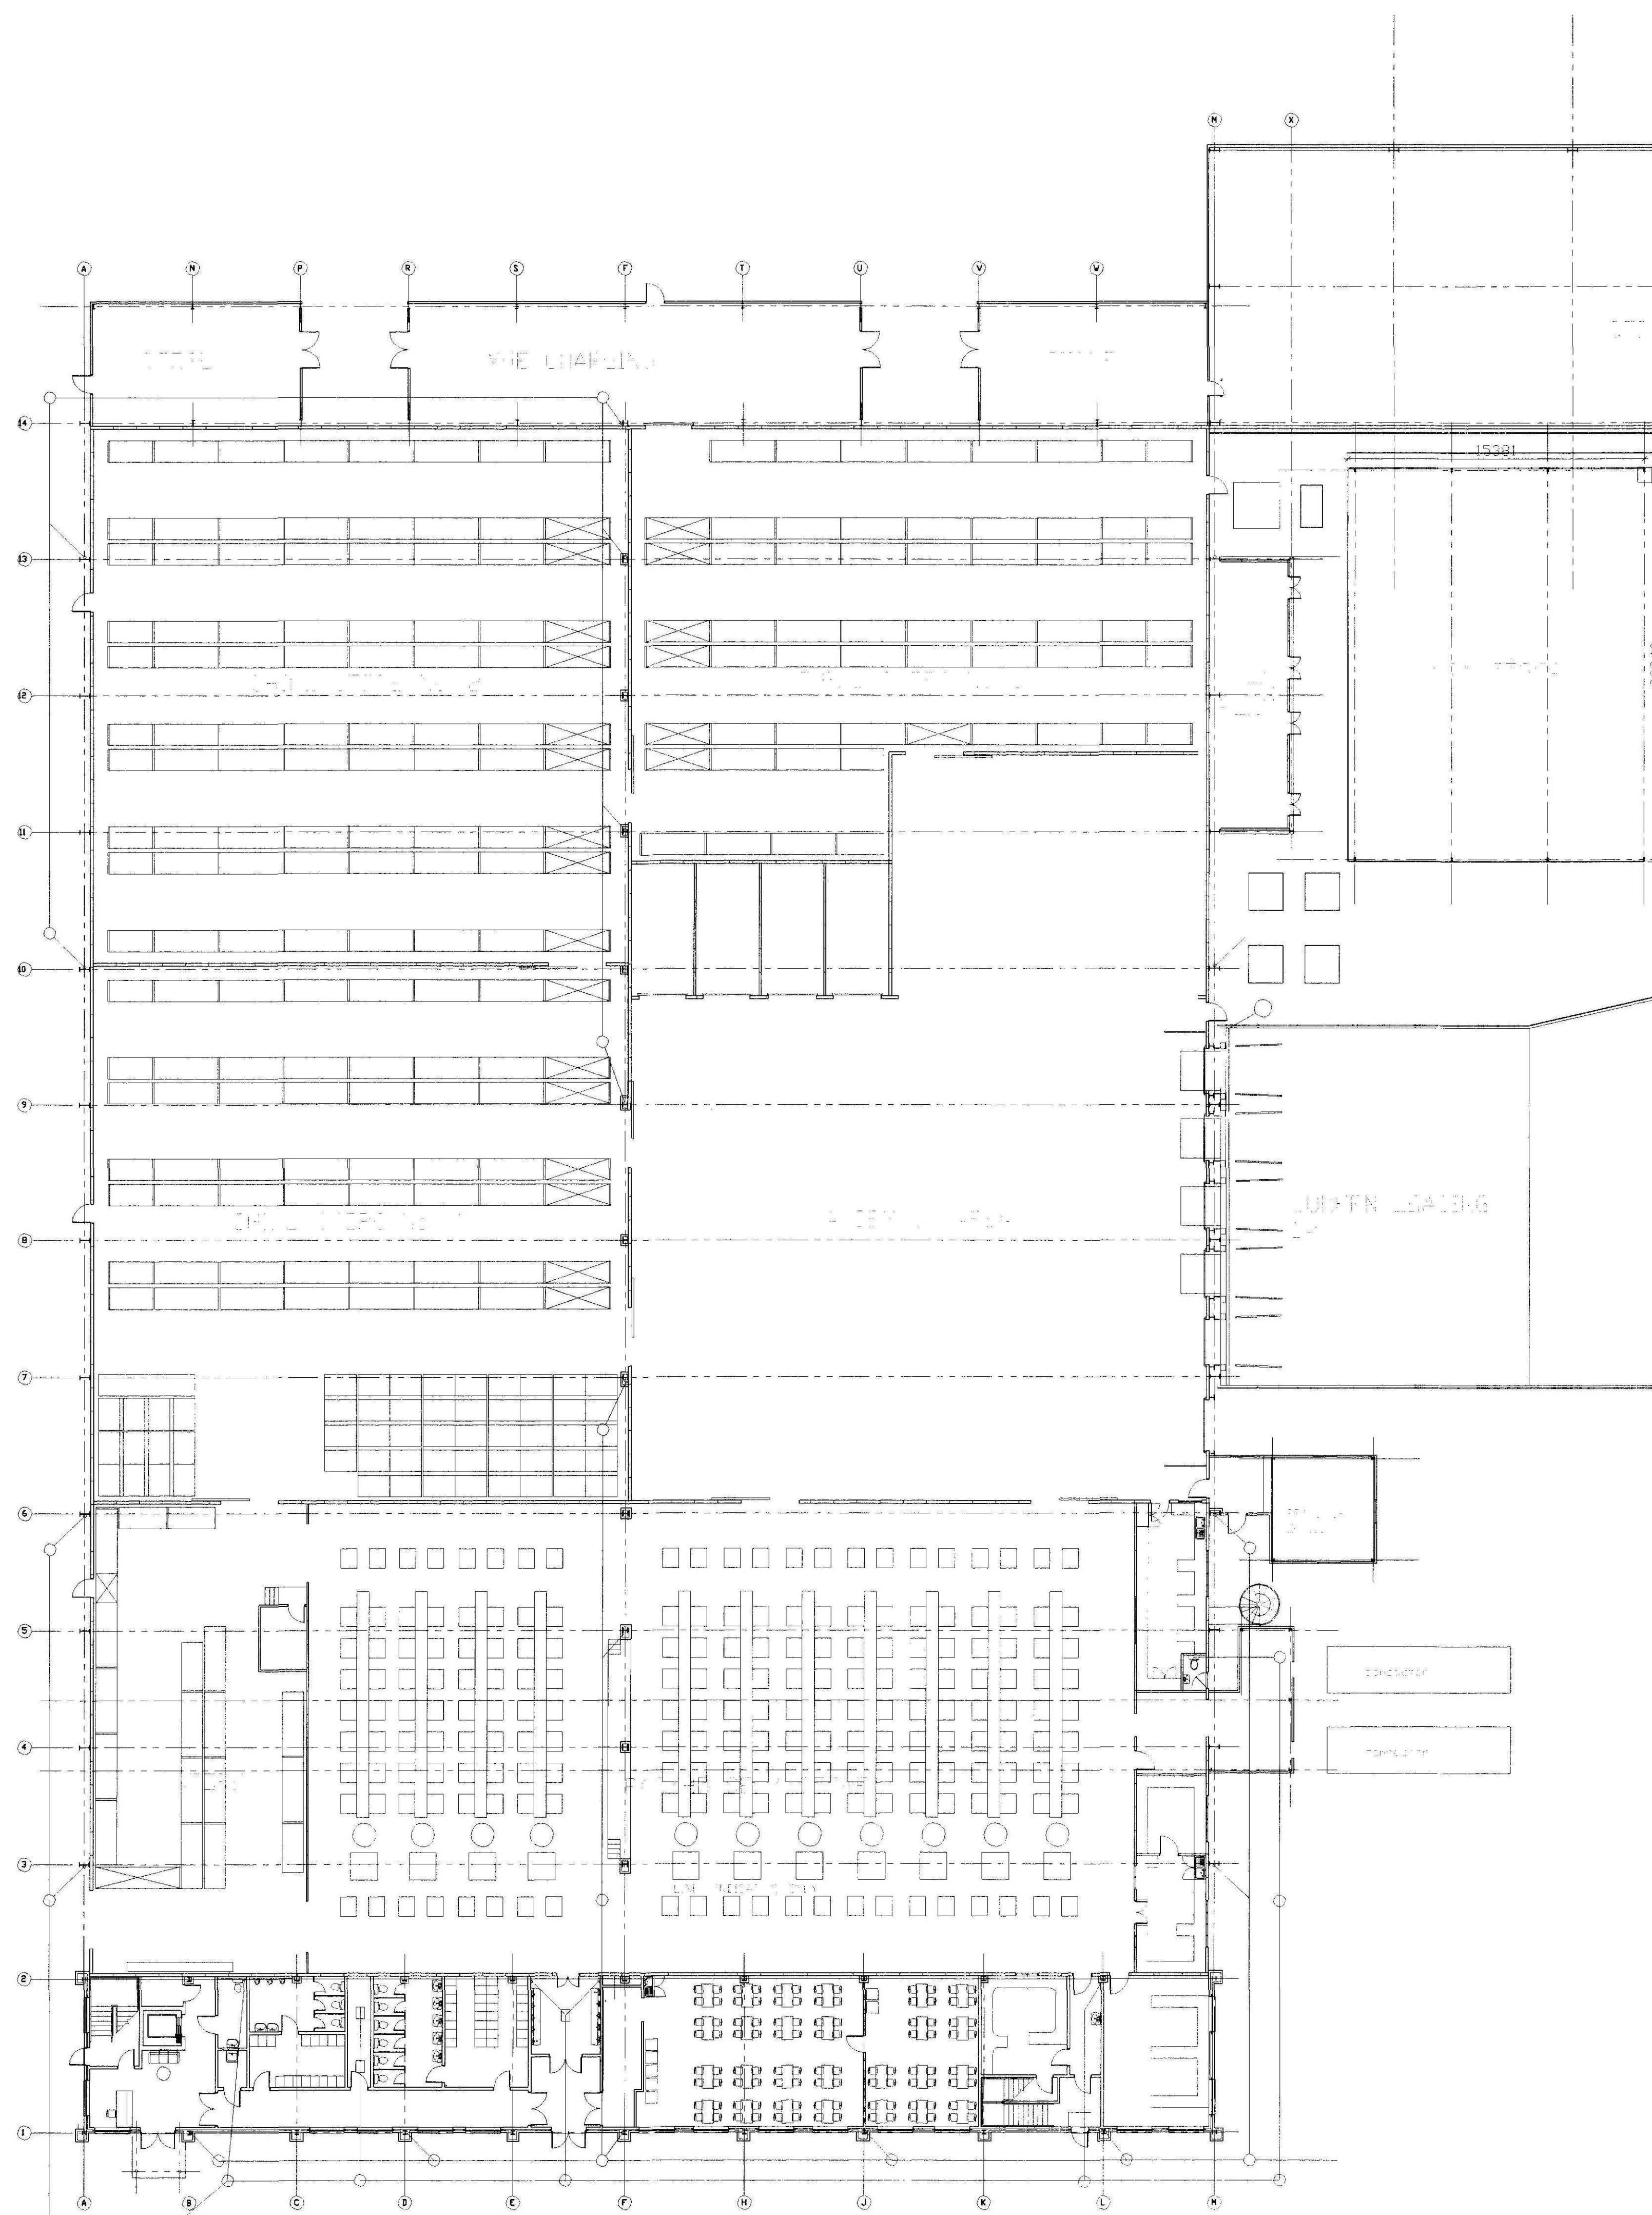


SHD
Planning & Development
23 NOV 2010
Ref: 0975-10

DC ARCHITECTURAL SERVICES LTD
ARCHITECTURAL AND PLANNING SERVICES
THE BARN, PARTNEY MILL, SPILSBY, LINCOLNSHIRE, PE23 4PE
TEL NO. 05501 500536 FAX NO. 01790 750665 MOB NO. 0774222893
dc.architectural@btconnect.com

Client **Empire World Trade**
Project **New Box Storage, Enterprise Way, Spalding, Lincs. PE11 3YR**

copyright reserved ©
Drawing Title **PROPOSED BOX STORE** Drawing number **dc/170E/01**
Scale **1 : 200** Drawn **DB** Revision
Date **Oct 10** Checked

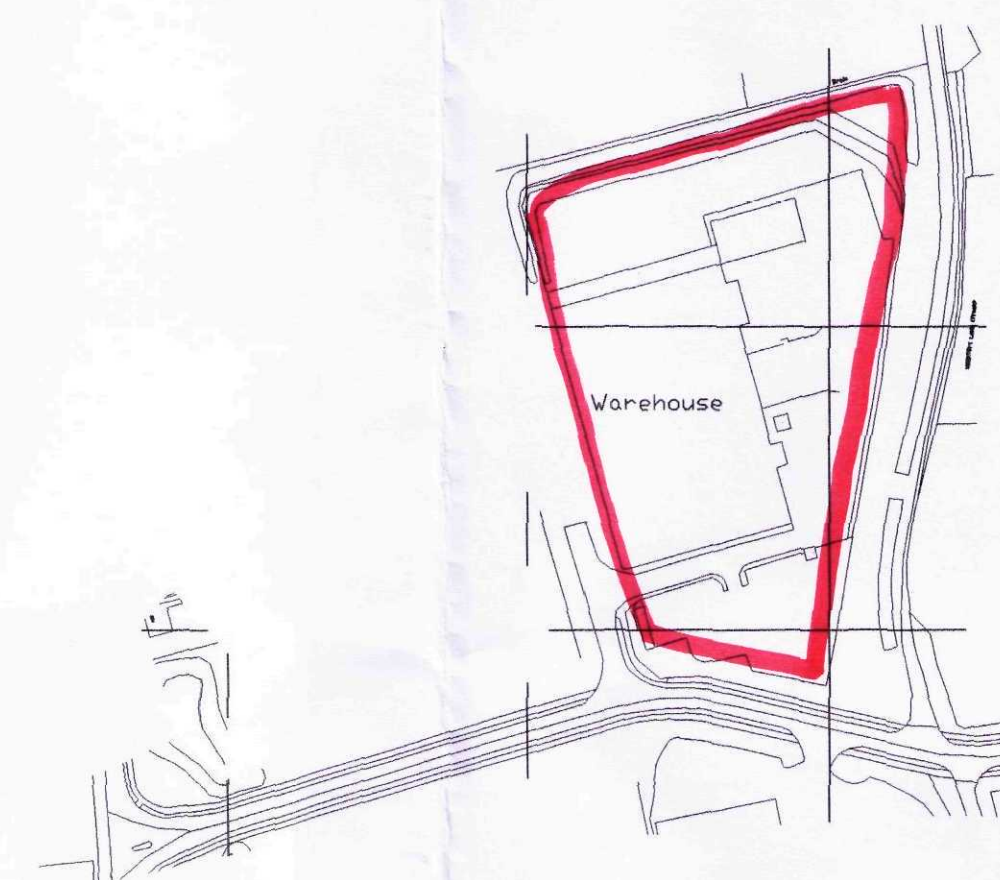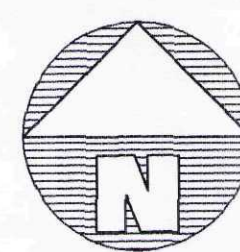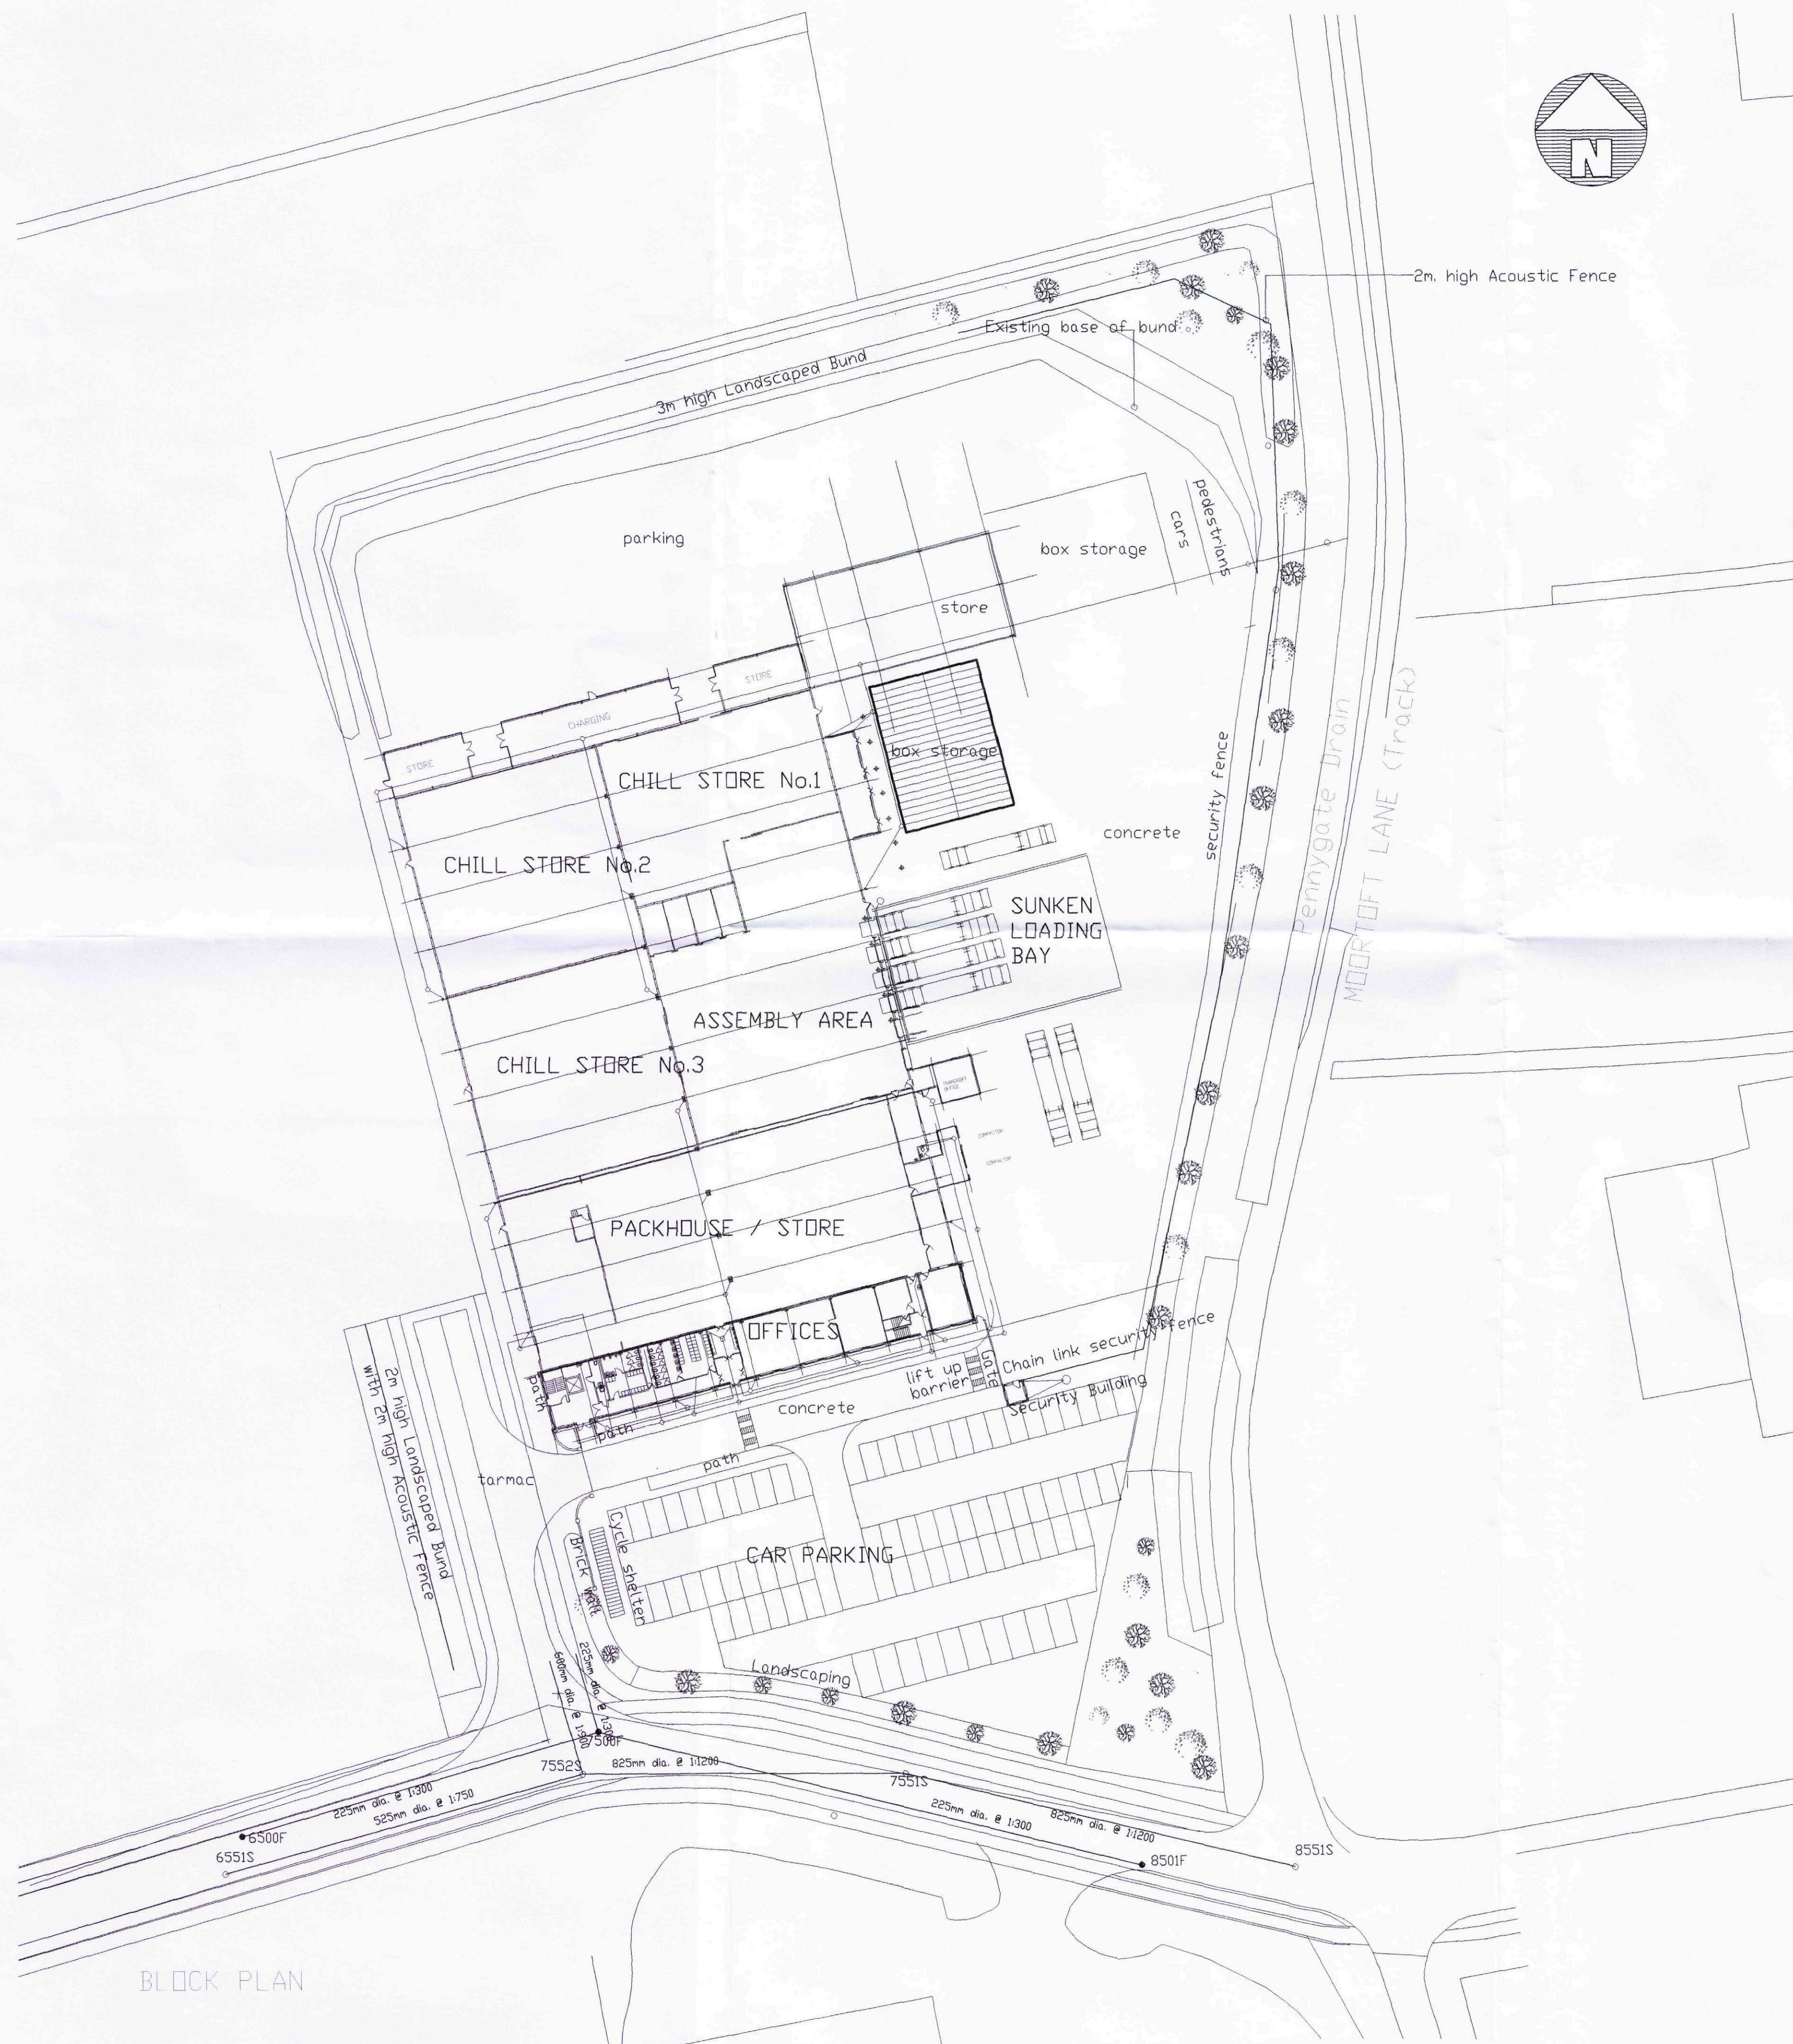

SHDC
Planning & Development
23 NOV 2010
Ref: 0975-10

DC ARCHITECTURAL SERVICES LIMITED
ARCHITECTURAL AND PLANNING SERVICES
The Barn, Partney Mill, Spilsby, Lincolnshire, PE24 4PE
TEL NO. 01790 752865 & 01529 309611

Client
EMPIRE WORLD TRADE LTD
Project
PLANS AS EXISTING

Drawing Title
SITE LOCATION PLAN
Drawing Number
DC/ 170E /02
Scale
1:500 1:2500
Date
oct 10
Drawn
DB
Checked

BLOCK PLAN