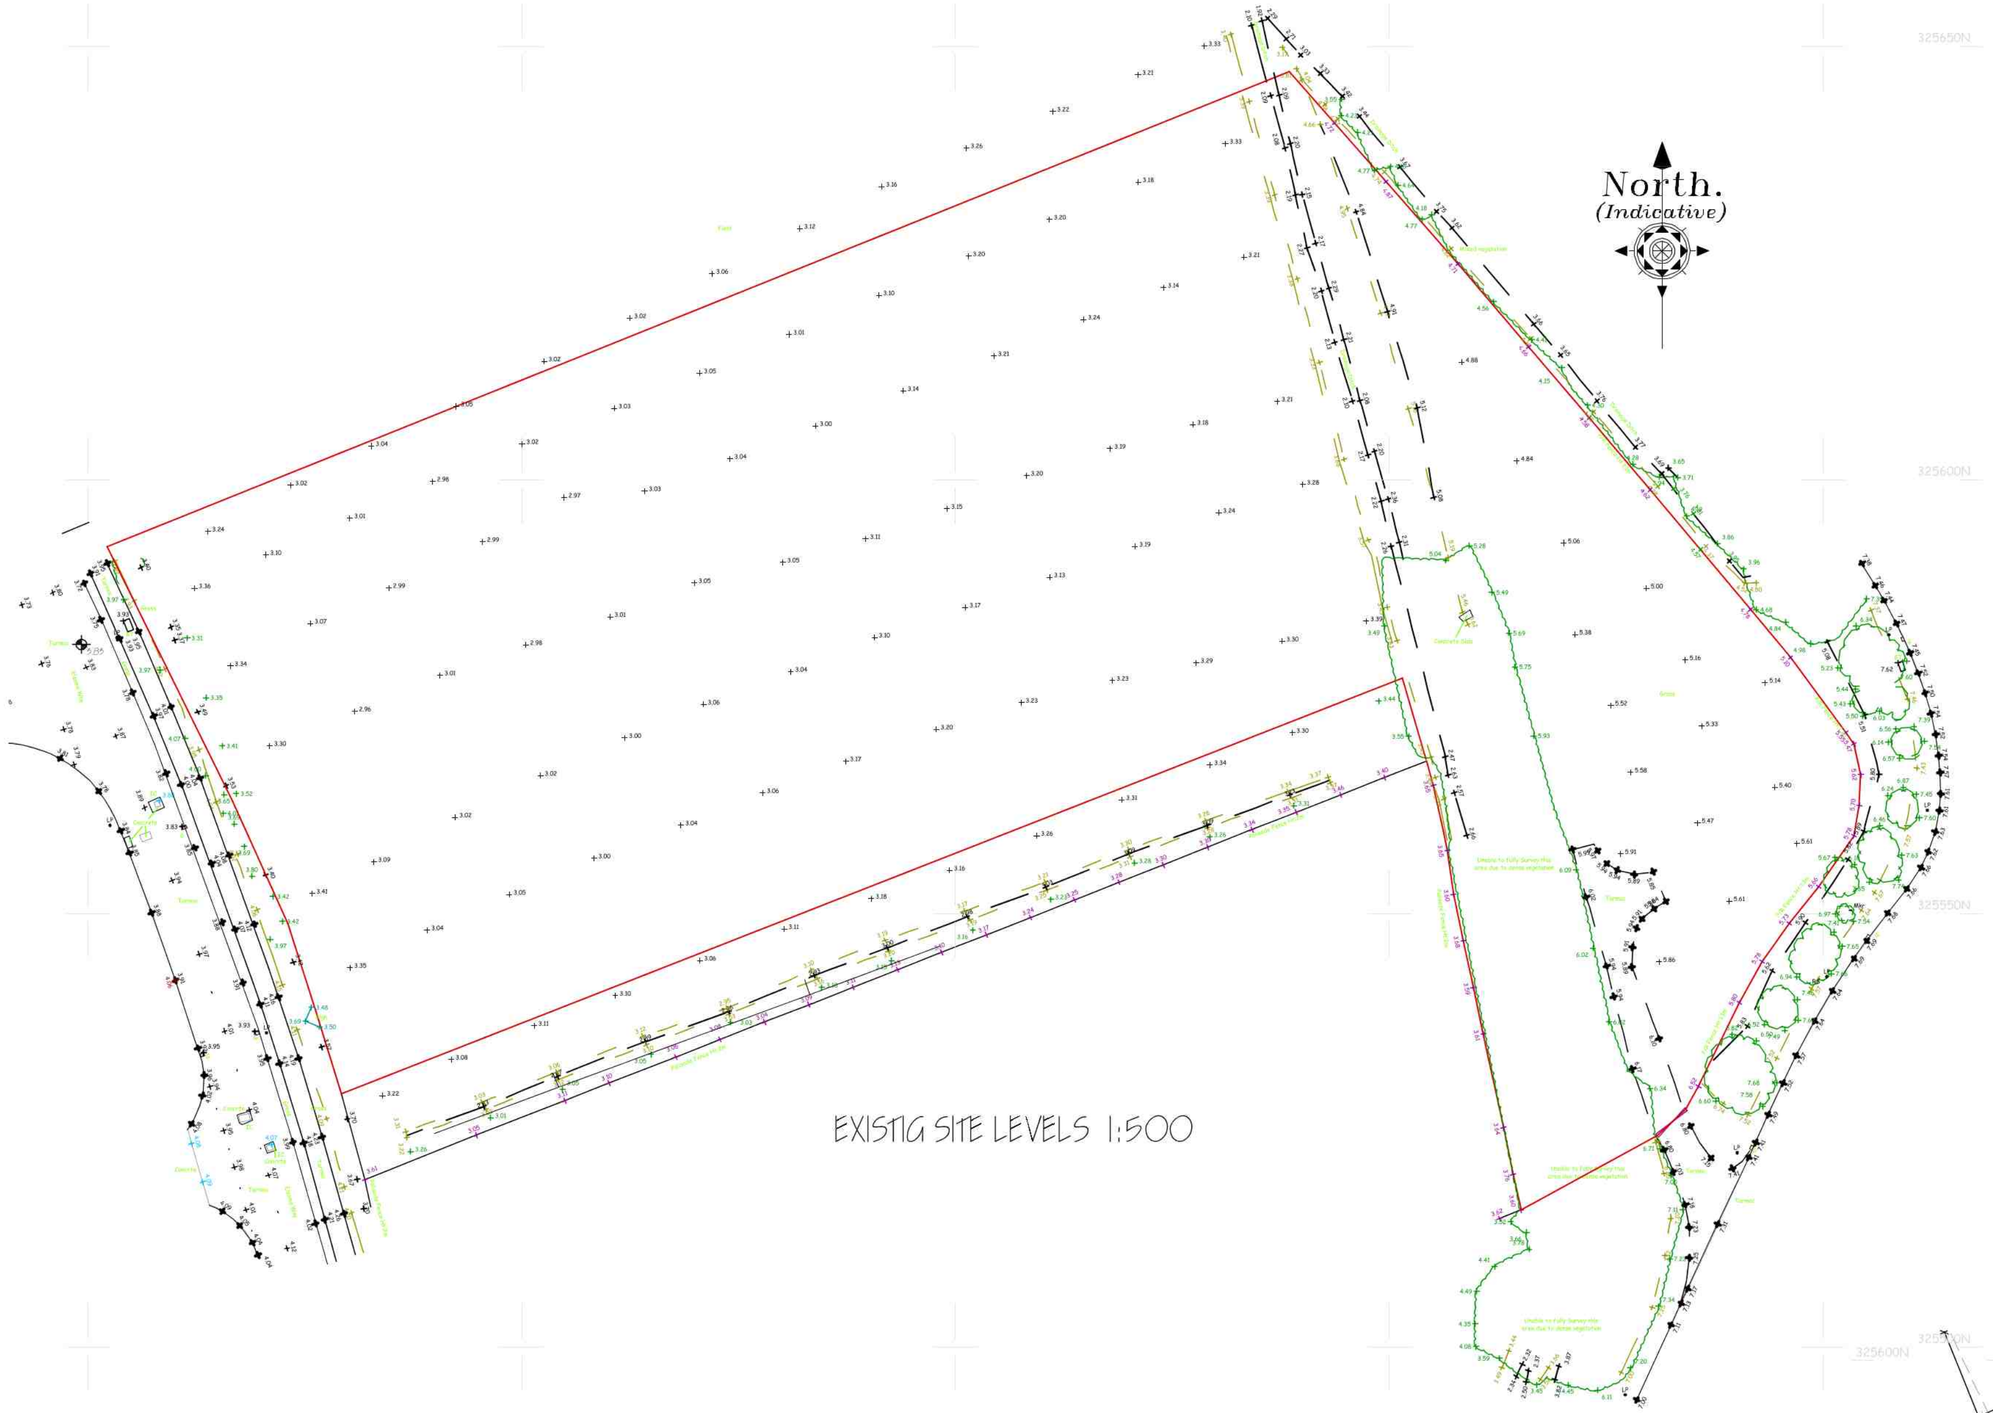

North.
(Indicative)
325650N
325600N
325550N
325500N
Pond
Pump
Hedge
Fence
Trees
Telegraph Pole
Electricity Pole
Manhole
Gully
Kerb
Concrete Path
Tarmac
Grass
Hedge to Fully Surveyed Area
Area Not Fully Surveyed
Hedge to Fully Surveyed Area
Area Not Fully Surveyed
Hedge to Fully Surveyed Area
Area Not Fully Surveyed