
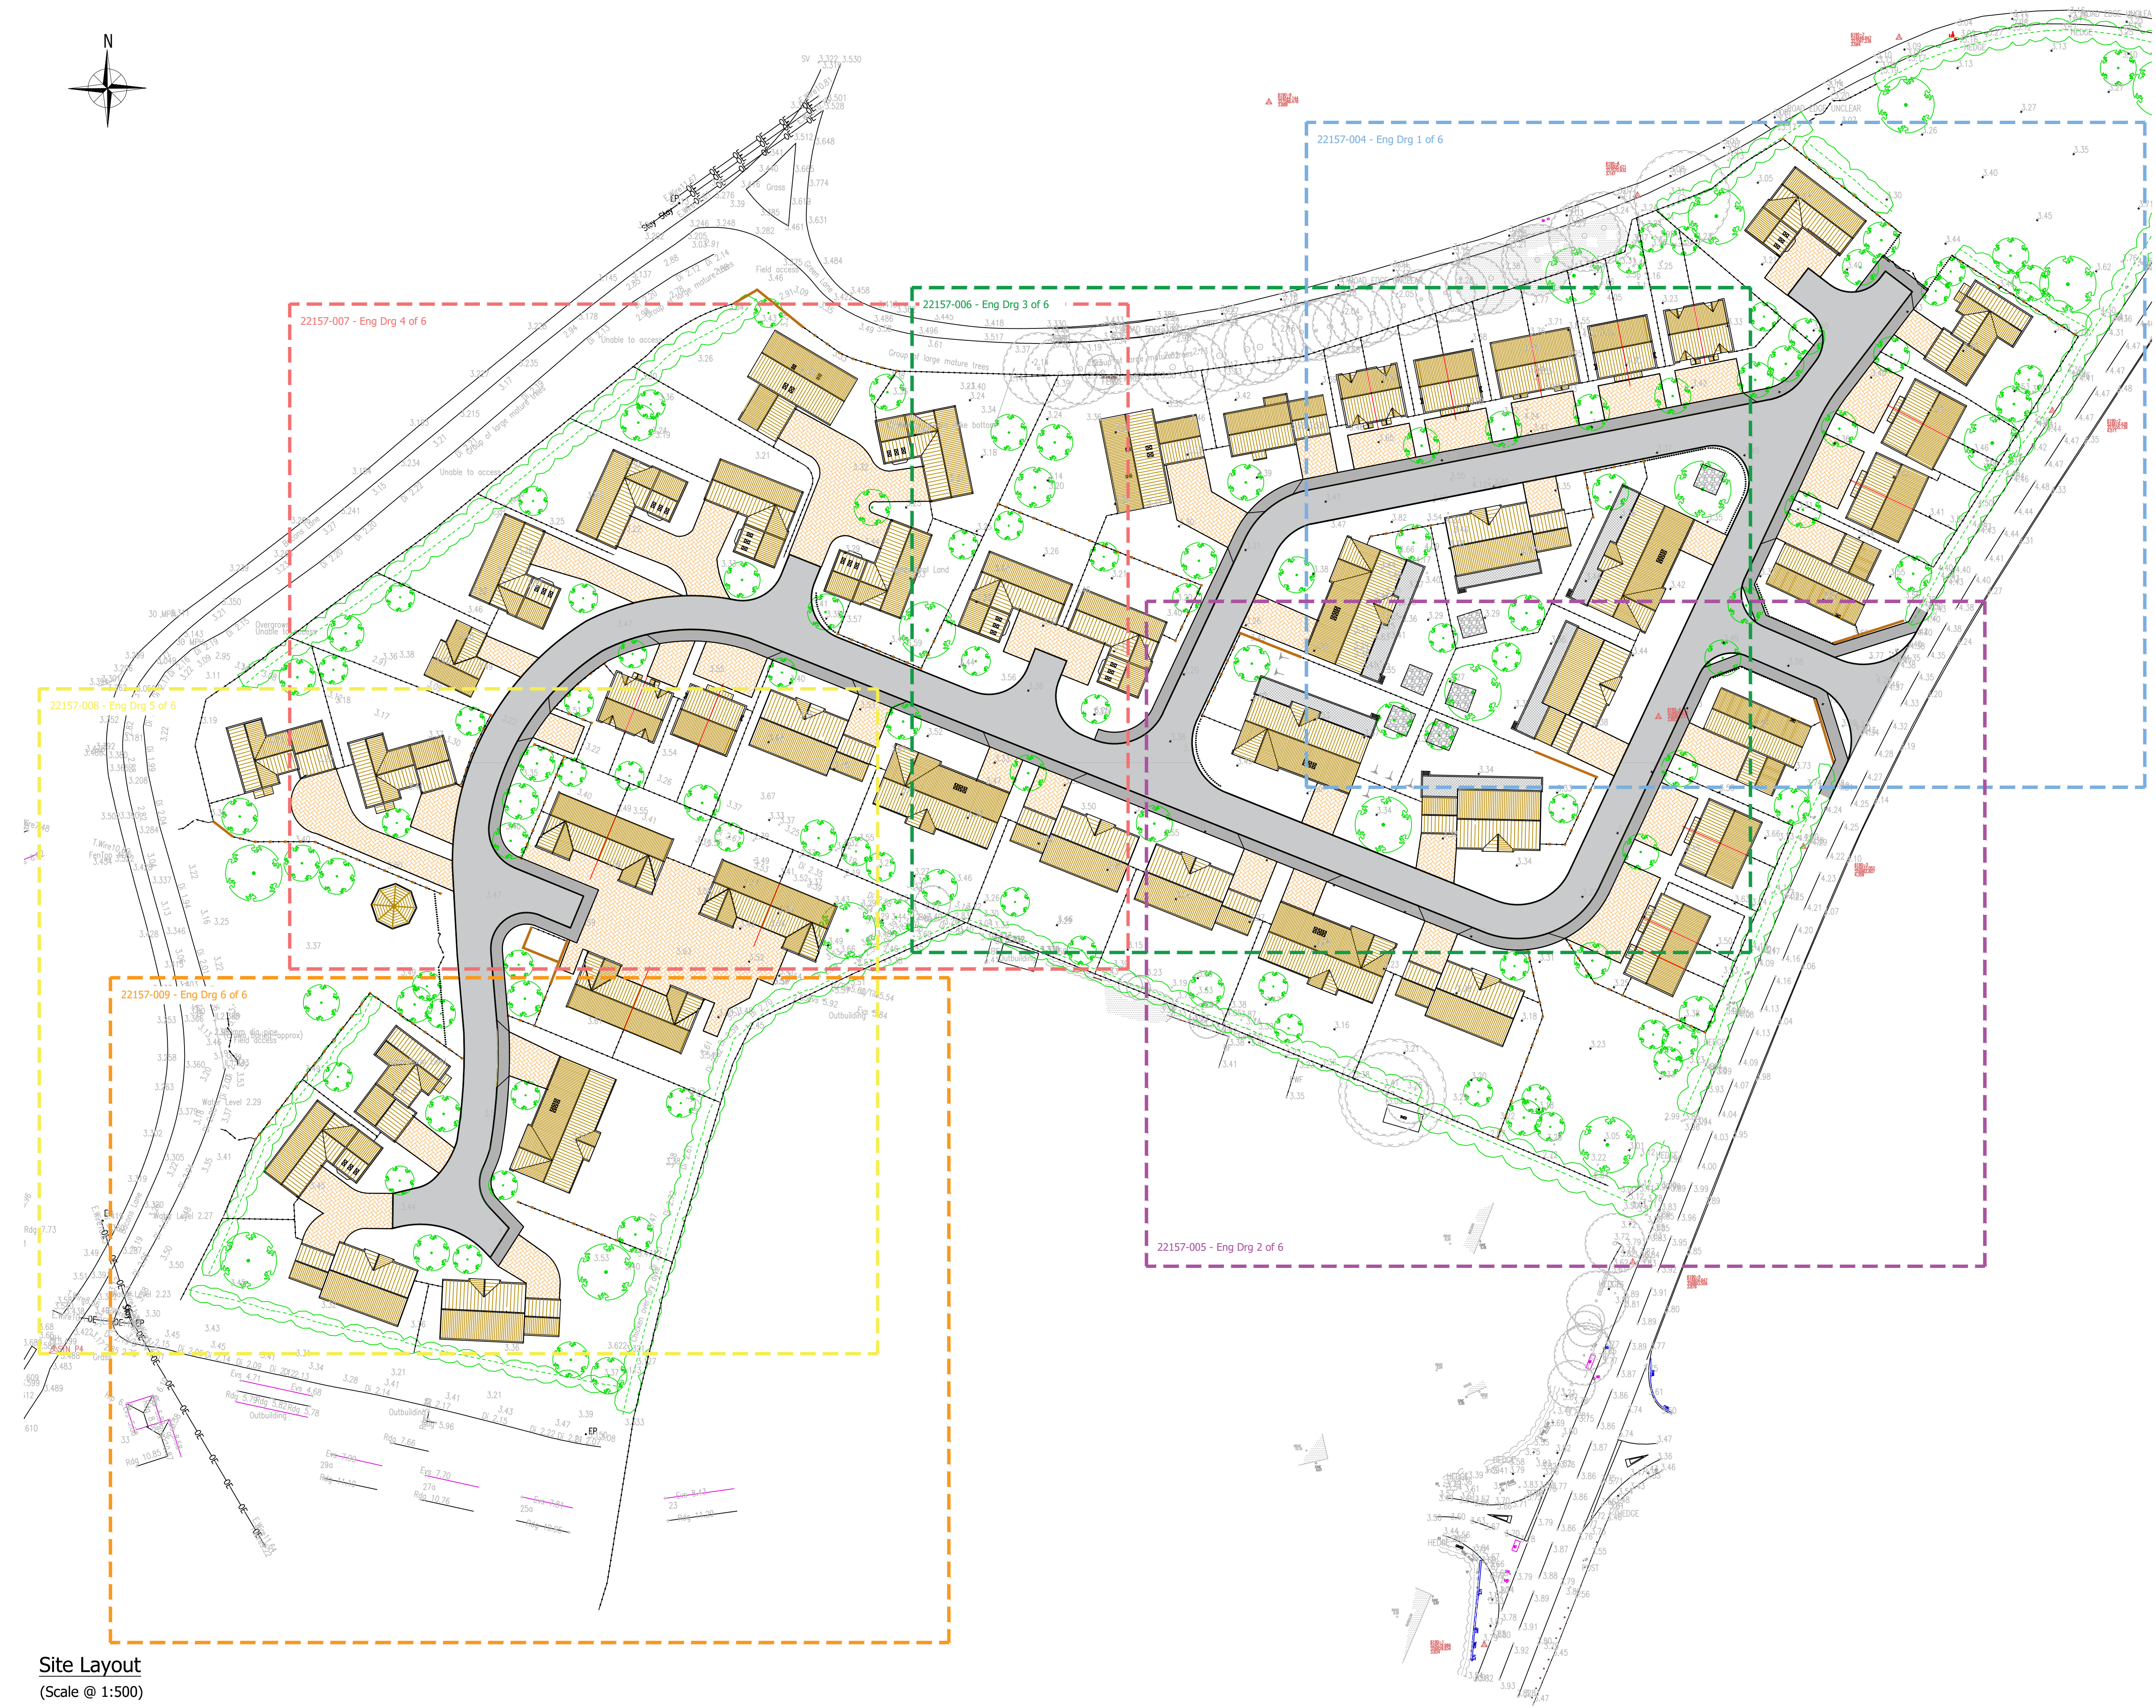


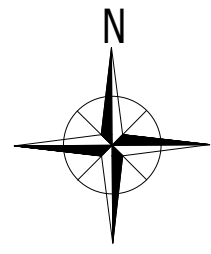

NOTES

1. Do not scale this drawing.
2. All dimensions are in millimetres unless stated otherwise.
3. This drawing to be read in conjunction with all other relevant drawings and specifications.
4. All proprietary items to be installed in strict compliance with manufacturers instructions and recommendations.

CONSTRUCTION DESIGN AND MANAGEMENT REGULATIONS 2015

THE CONTRACTORS ATTENTION IS DRAWN TO THE ABNORMAL RISKS IDENTIFIED BELOW, ANNOTATED ON THE DRAWING AND EXPLAINED IN THE ASSOCIATED DESIGN RISK REGISTERS

LEGEND

- YOU MUST NOT DO
- HAZARD OR DANGER
- YOU MUST DO
- CAUTION

ABNORMAL RISKS IDENTIFIED:

Rev	Amendments	Rev'd by	Date
Client			
R Bratley (Quadrang) Ltd			
Project			
Green Lane, Pinchbeck			
Title			
Key Plan			
Job No			
22157			
Drawing No		22157-003	P1
Status		Preliminary	Rev
Scale		As Stated	Date
			16/09/22
Project Engineer		Drawn By	AJP
TBP		Checked By	TBP
		Approved By	



4 Angel House, Eastgate, Whittlesey
Peterborough, PE7 1SE
07961 783625

www.parsonsengeers.co.uk

Site Layout

(Scale @ 1:500)