© Whittam Cox Architects - Disclaimer:

This drawing is copyright of WCEC Group Ltd trading as Whittam Cox Architects, and shall not be reproduced nor used for any other purpose without the written permission of the Architects. This drawing must be read in conjunction with all other related drawings and documentation. It is the contractors responsibility to ensure full compliance with the Building Regulations. Do not scale from this drawing, use figured dimensions only. It is the contractors responsibility to check and verify all dimensions on site. Any discrepancies to be reported immediately.
IF IN DOUBT ASK.
Materials not in conformity with relevant British or European Standards/Codes of practice or materials known to be deleterious to health & safety must not be used or specified on this project.

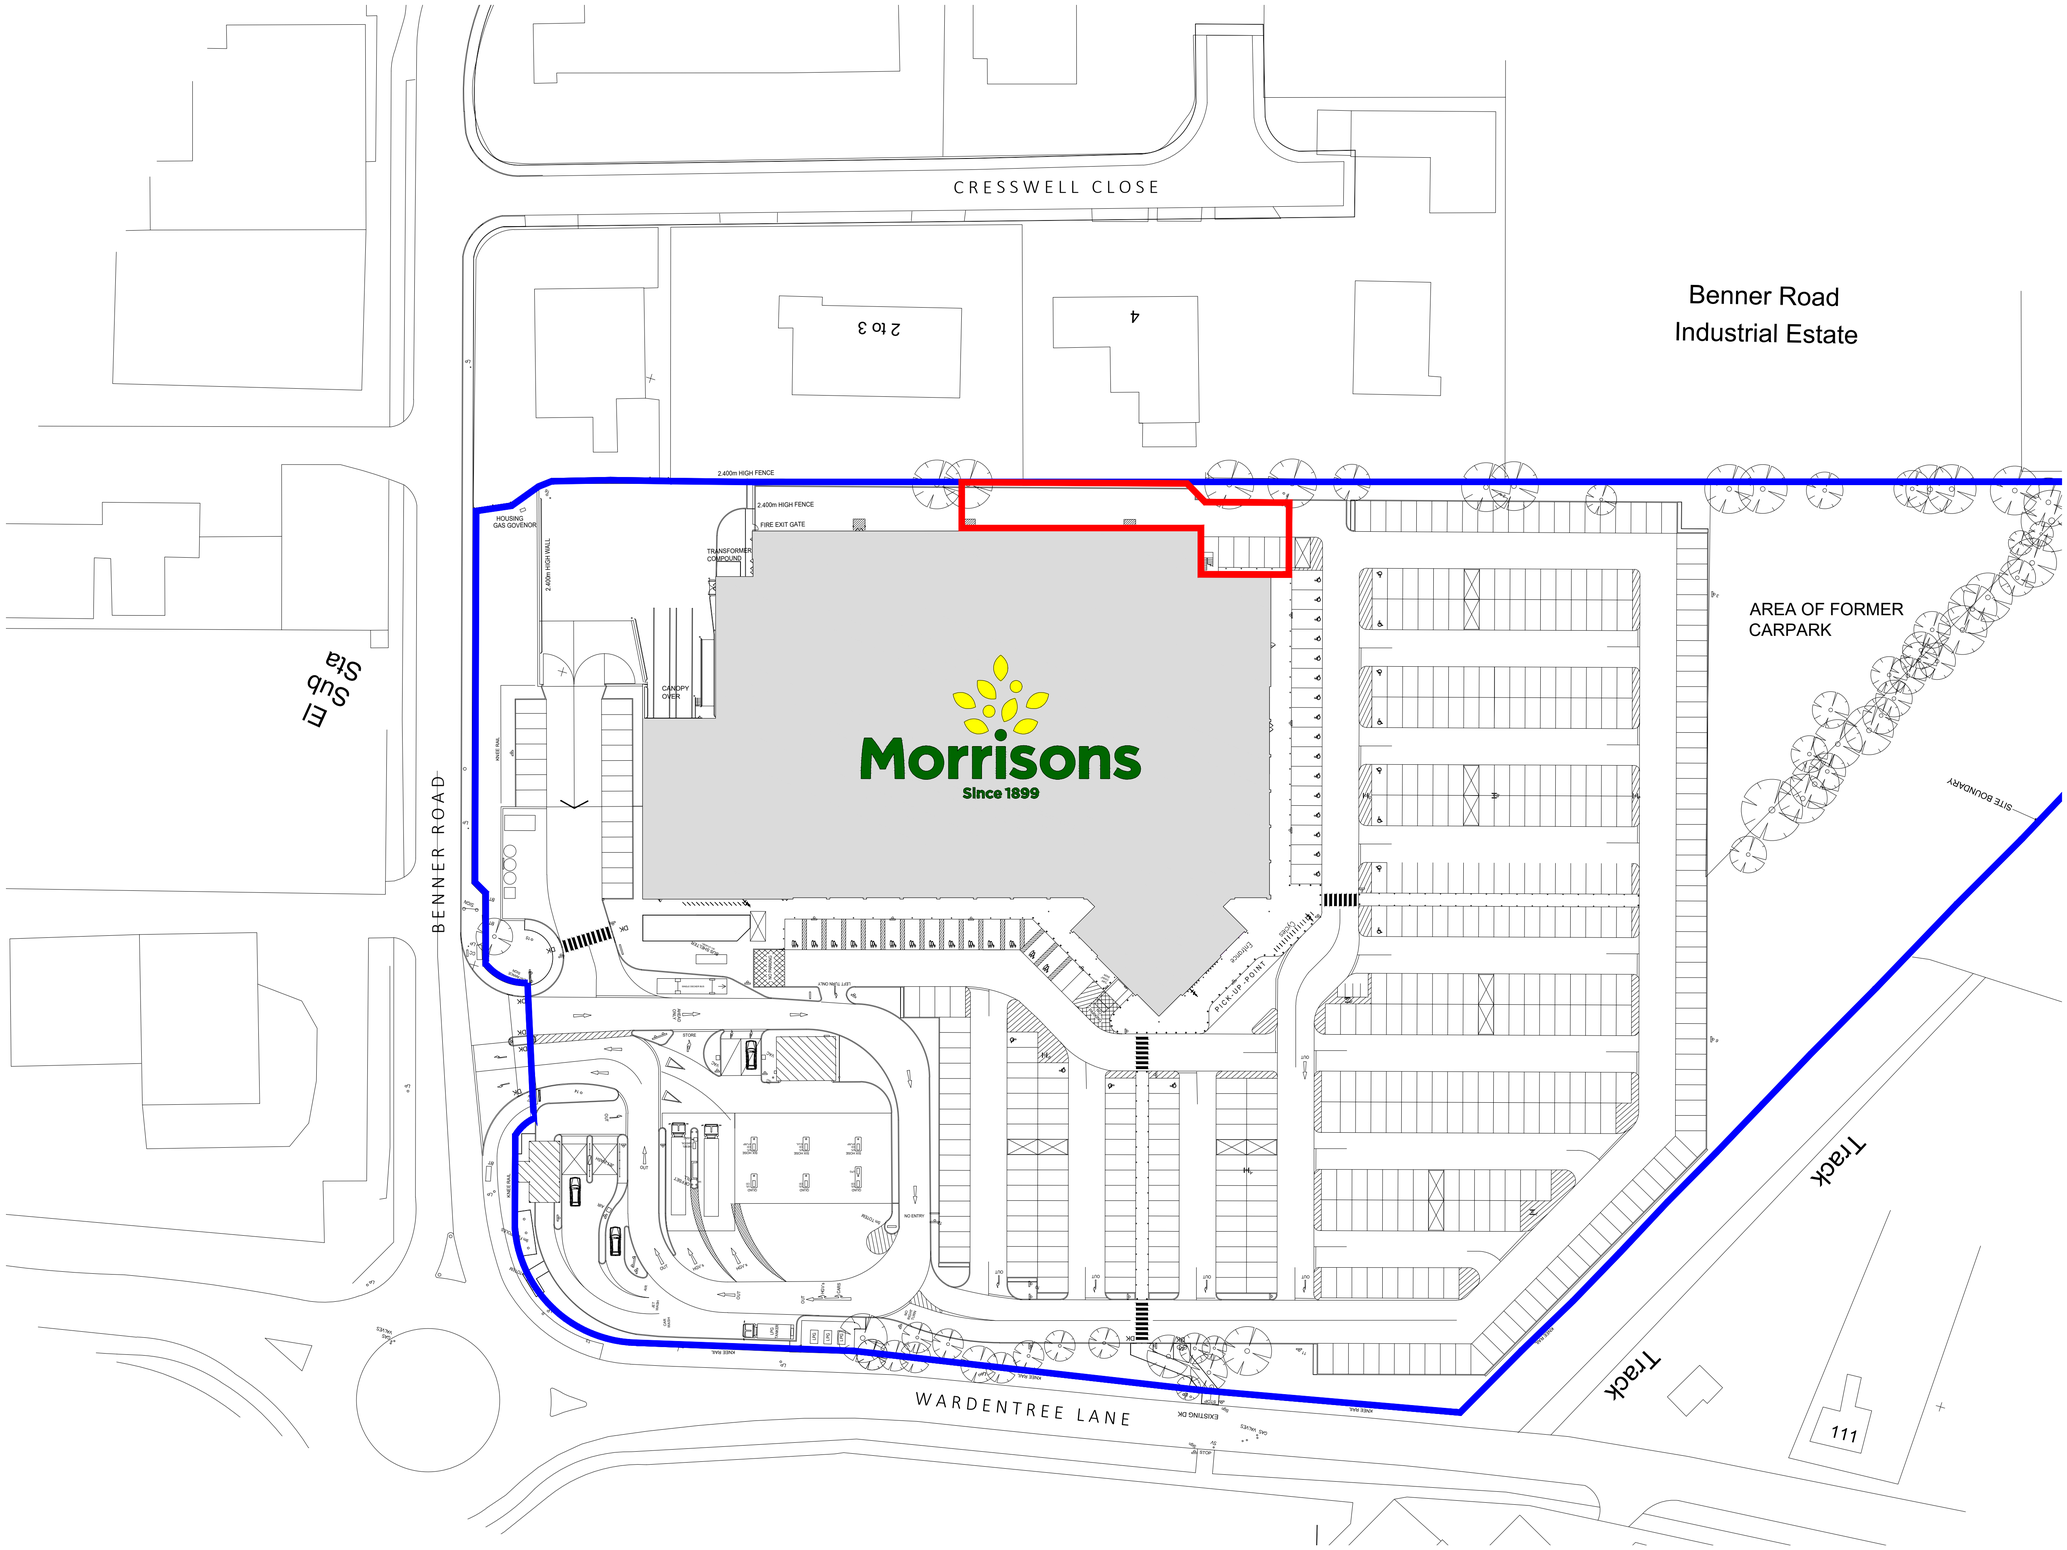
CRESSWELL CLOSE
2 to 3
4
Benner Road
Industrial Estate
AREA OF FORMER
CARPARK
SITE BOUNDARY
Track
Track
111
WARDENTREE LANE
BENNER ROAD
El
Sub
Sta
Morrisons
Since 1899
2.400m HIGH FENCE
2.400m HIGH FENCE
FIRE EXIT GATE
TRANSFORMER
COMPOUND
HOUSING
GAS GOVERNOR
2.400m HIGH WALL
CANOPY
OVER
PICK-UP POINT
DISPOSE
STORE
ONE WAY
ONLY
ONE WAY LEFT
EXISTING DK
OAK TREES
STOP
OUT
IN
DRIVE
WHITE BAR
WHITE BAR
WHITE BAR