
H.M. LAND REGISTRY

		TITLE NUMBER	
		LL366619	
ORDNANCE SURVEY PLAN REFERENCE	TF 1926	SECTION B	Scale 1 1250 Enlarged from 1/2500
COUNTY LINCOLNSHIRE	DISTRICT SOUTH HOLLAND		© Crown copyright


The boundaries shown by dotted lines have been plotted from the plans on the deeds. The title plan may be updated from later survey information.

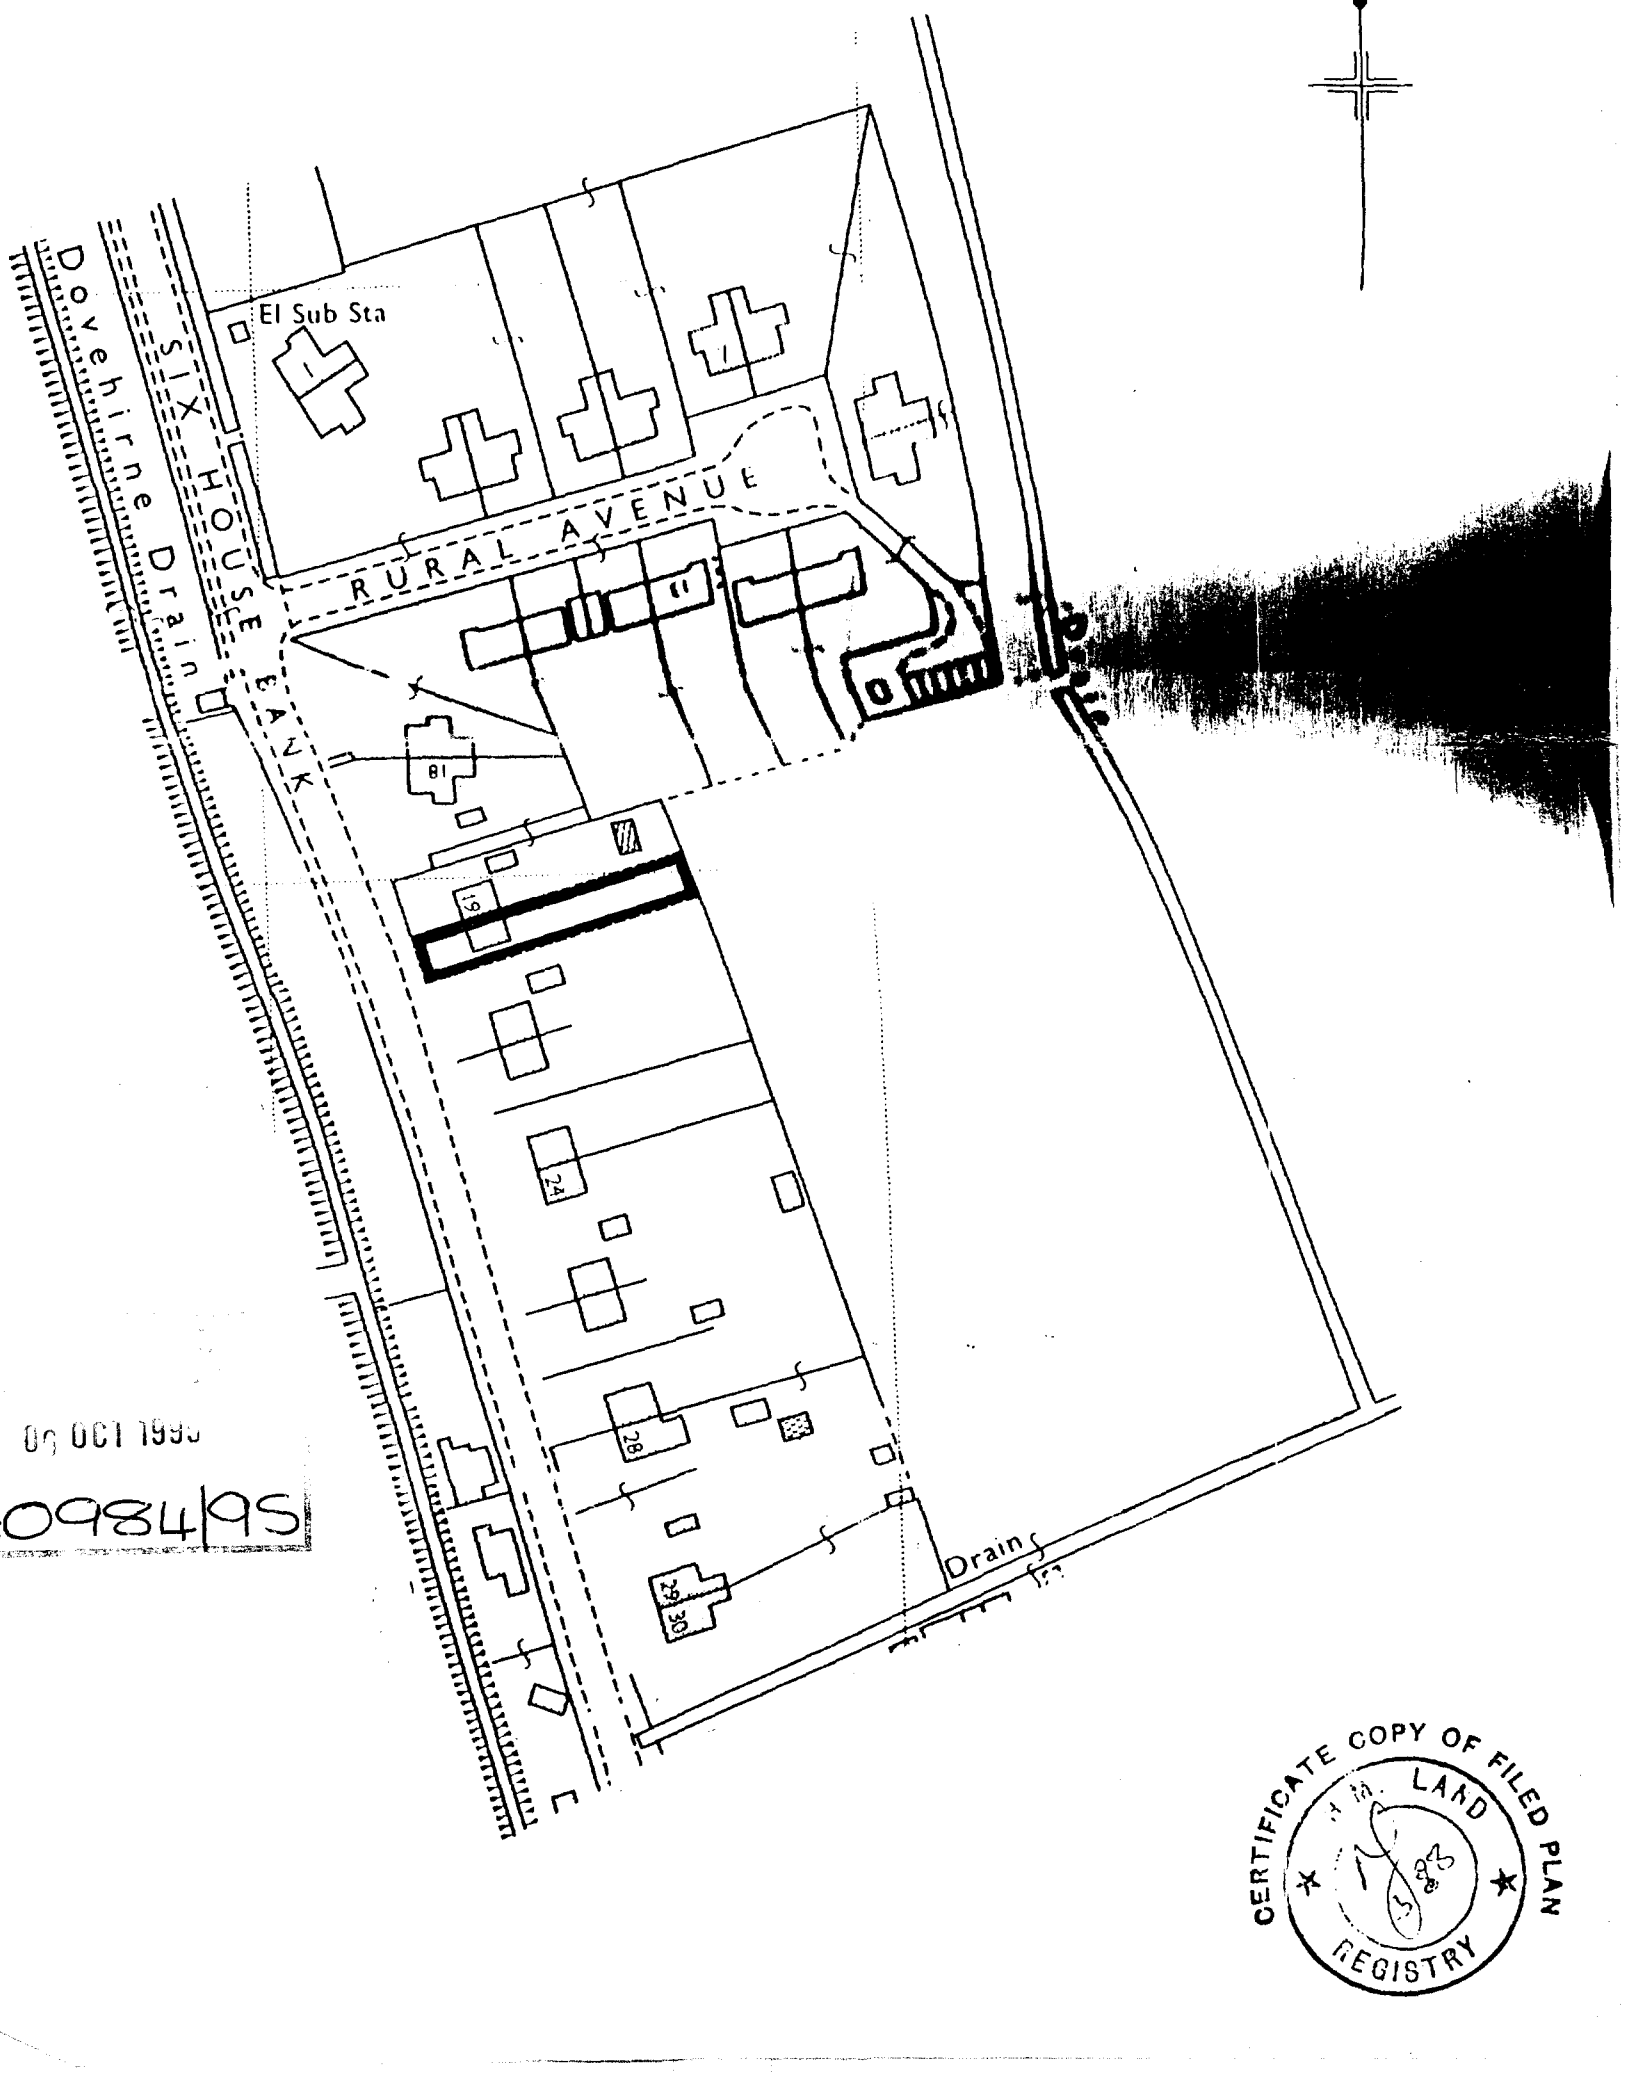


08 OCT 1995

Ref:0984/95


CERTIFICATE COPY OF FILED PLAN
H.M. LAND REGISTRY

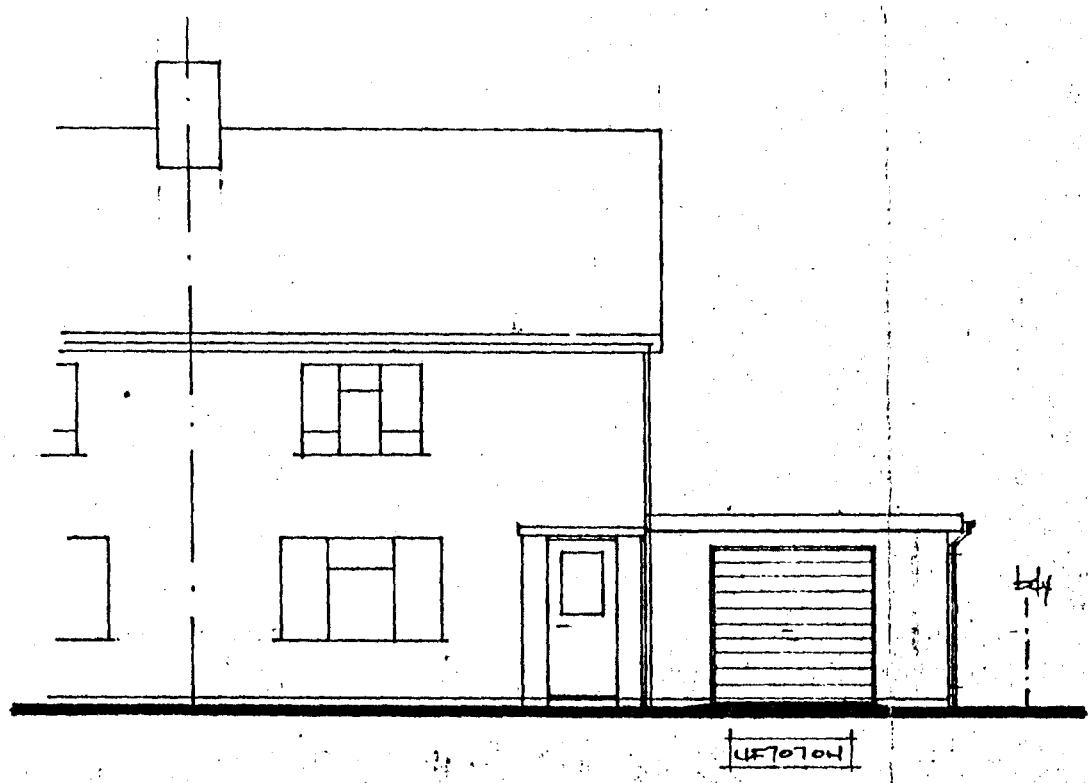

FRONT ELEVATION.

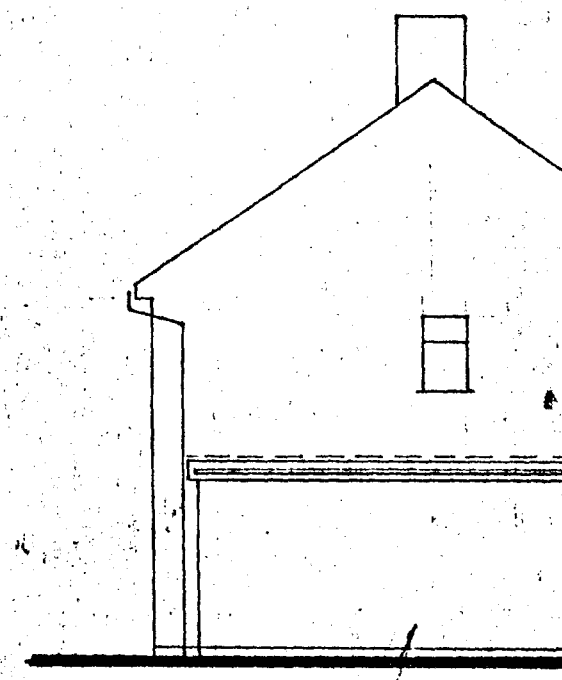


SIDE ELEVATIO

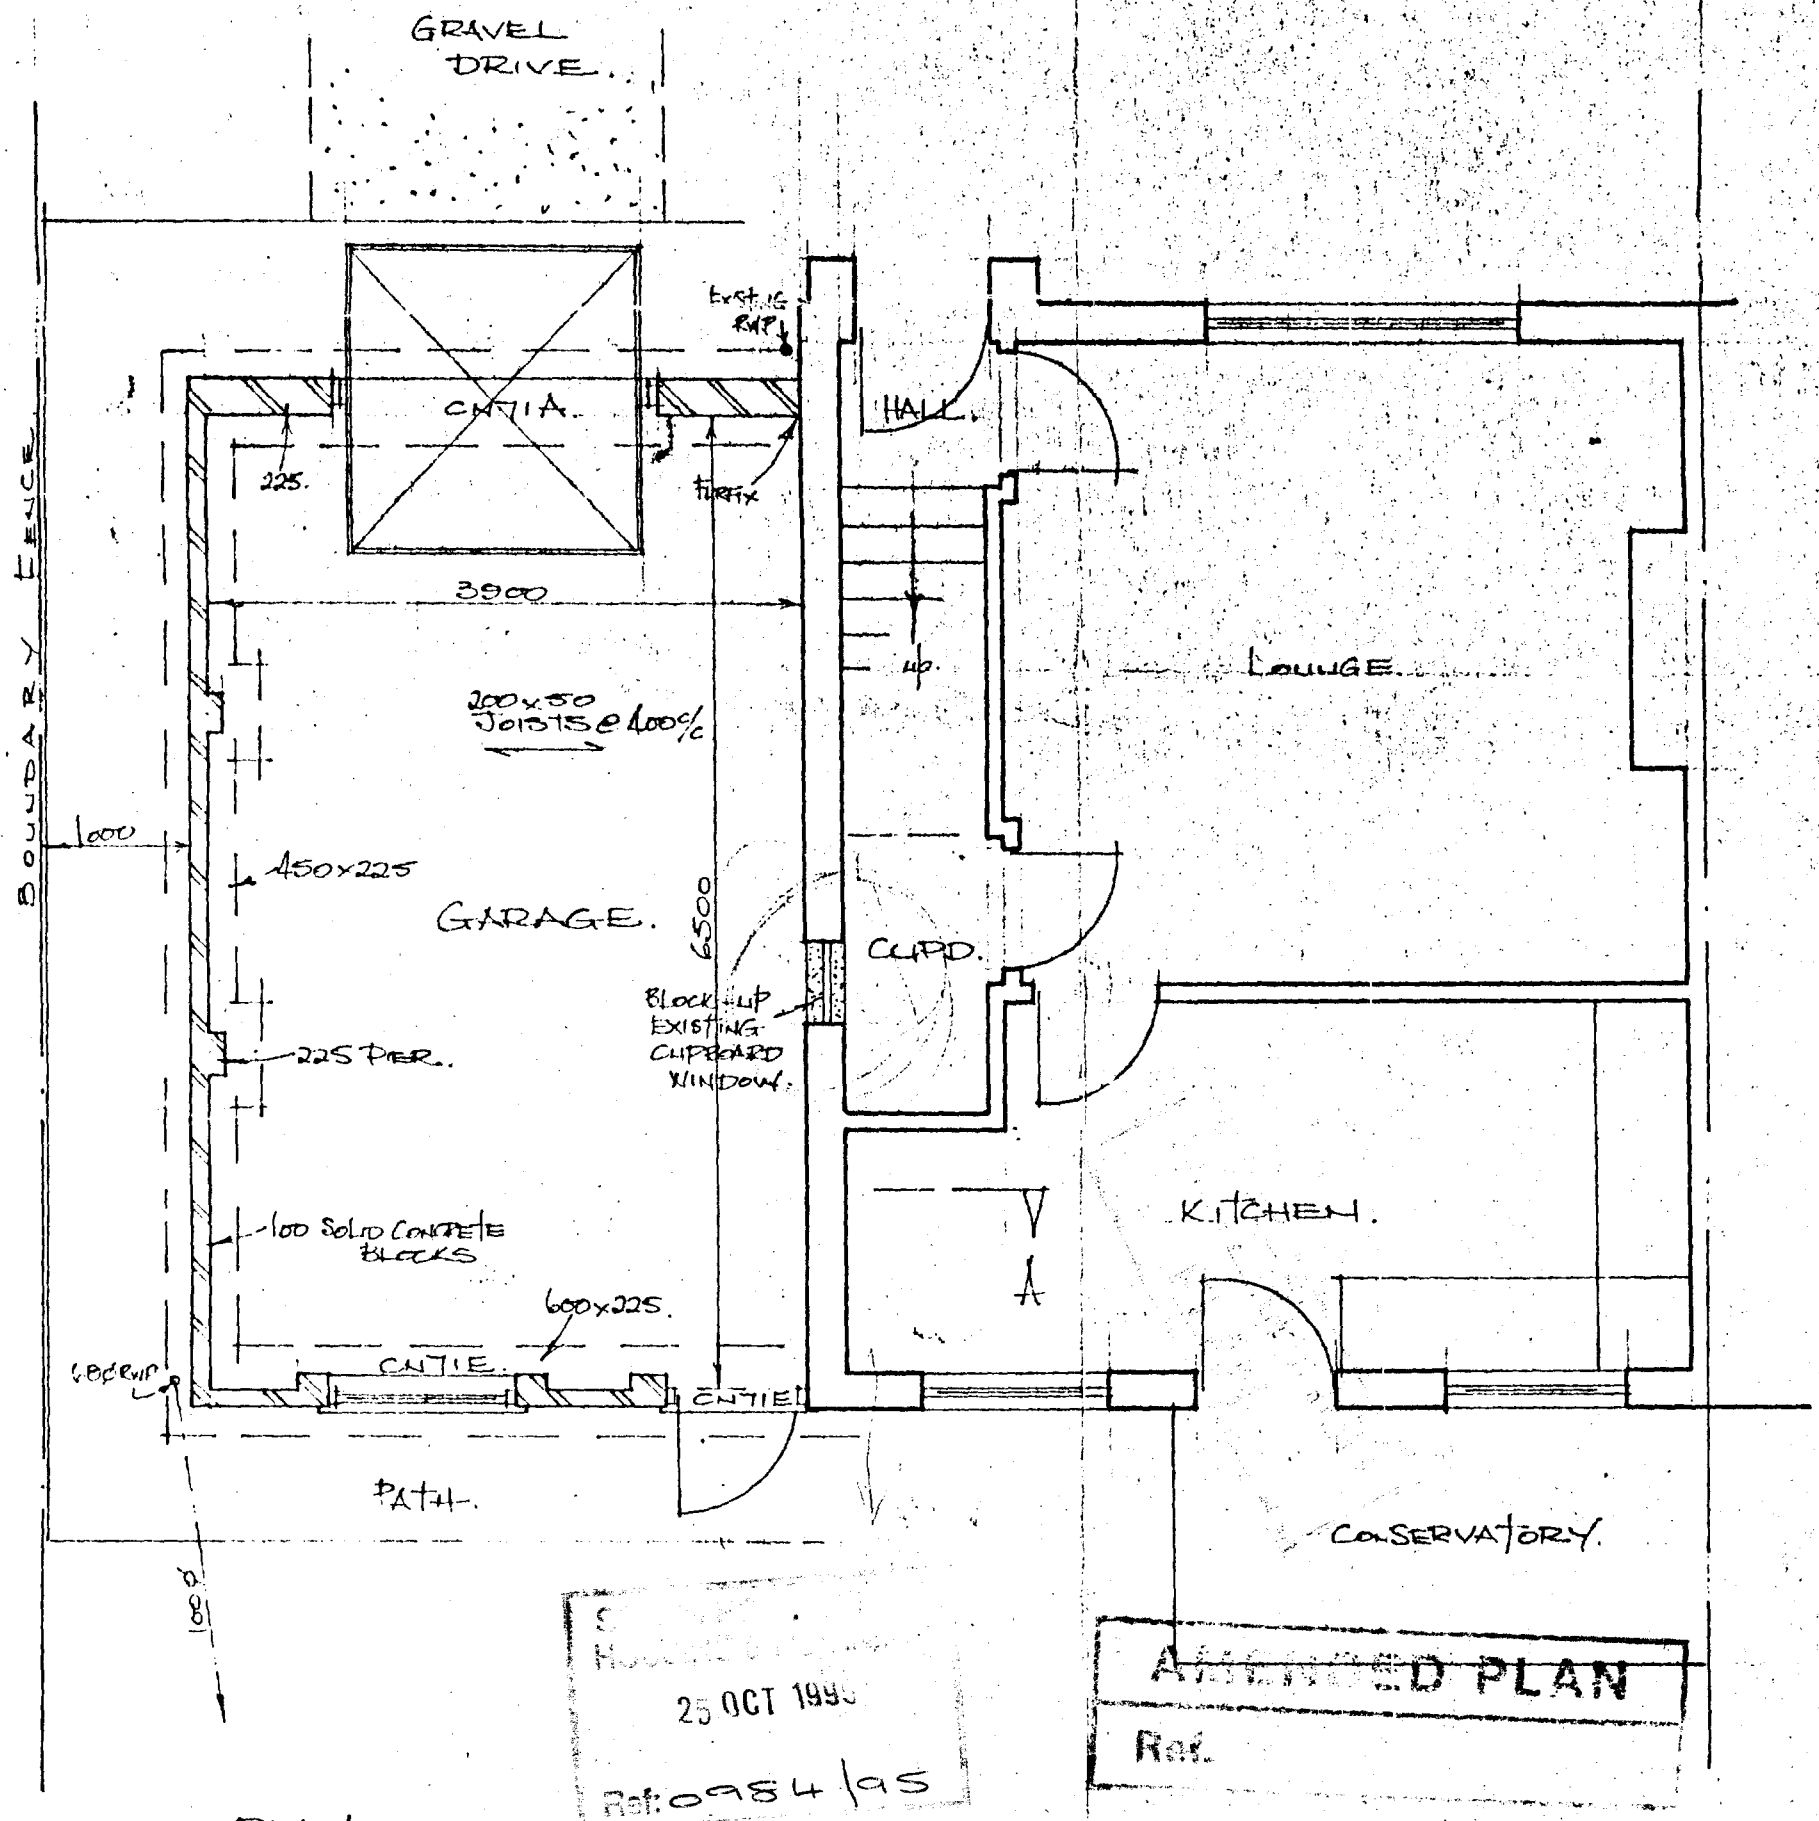

25 OCT 199
Ref: 0984/95
ED PLAN
Ref.

PLAN

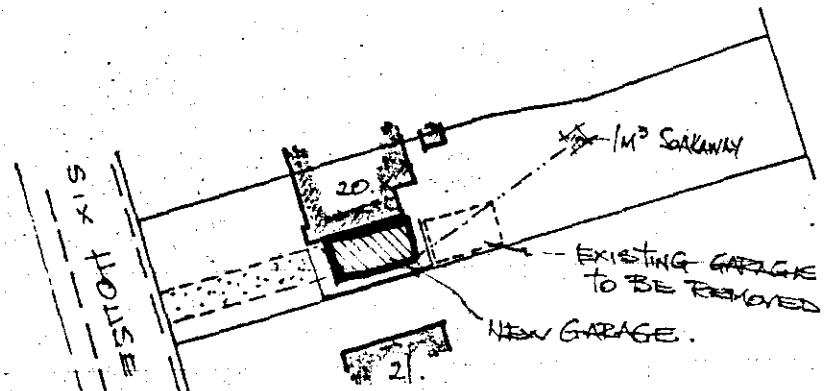

SITE PLAN
SCALE: 1/500.

AMENDED PLAN
Ref.

28 OCT 1995
Ref: 0954/95

A 28.5.88

G.R
T.EN
ARCHI
& LA
TEL.

PROJE
PRE
20
WE
SP
LI

CLIEN
MR
20
WE
SP
LI

SCAL
1/5
(UNLESS