


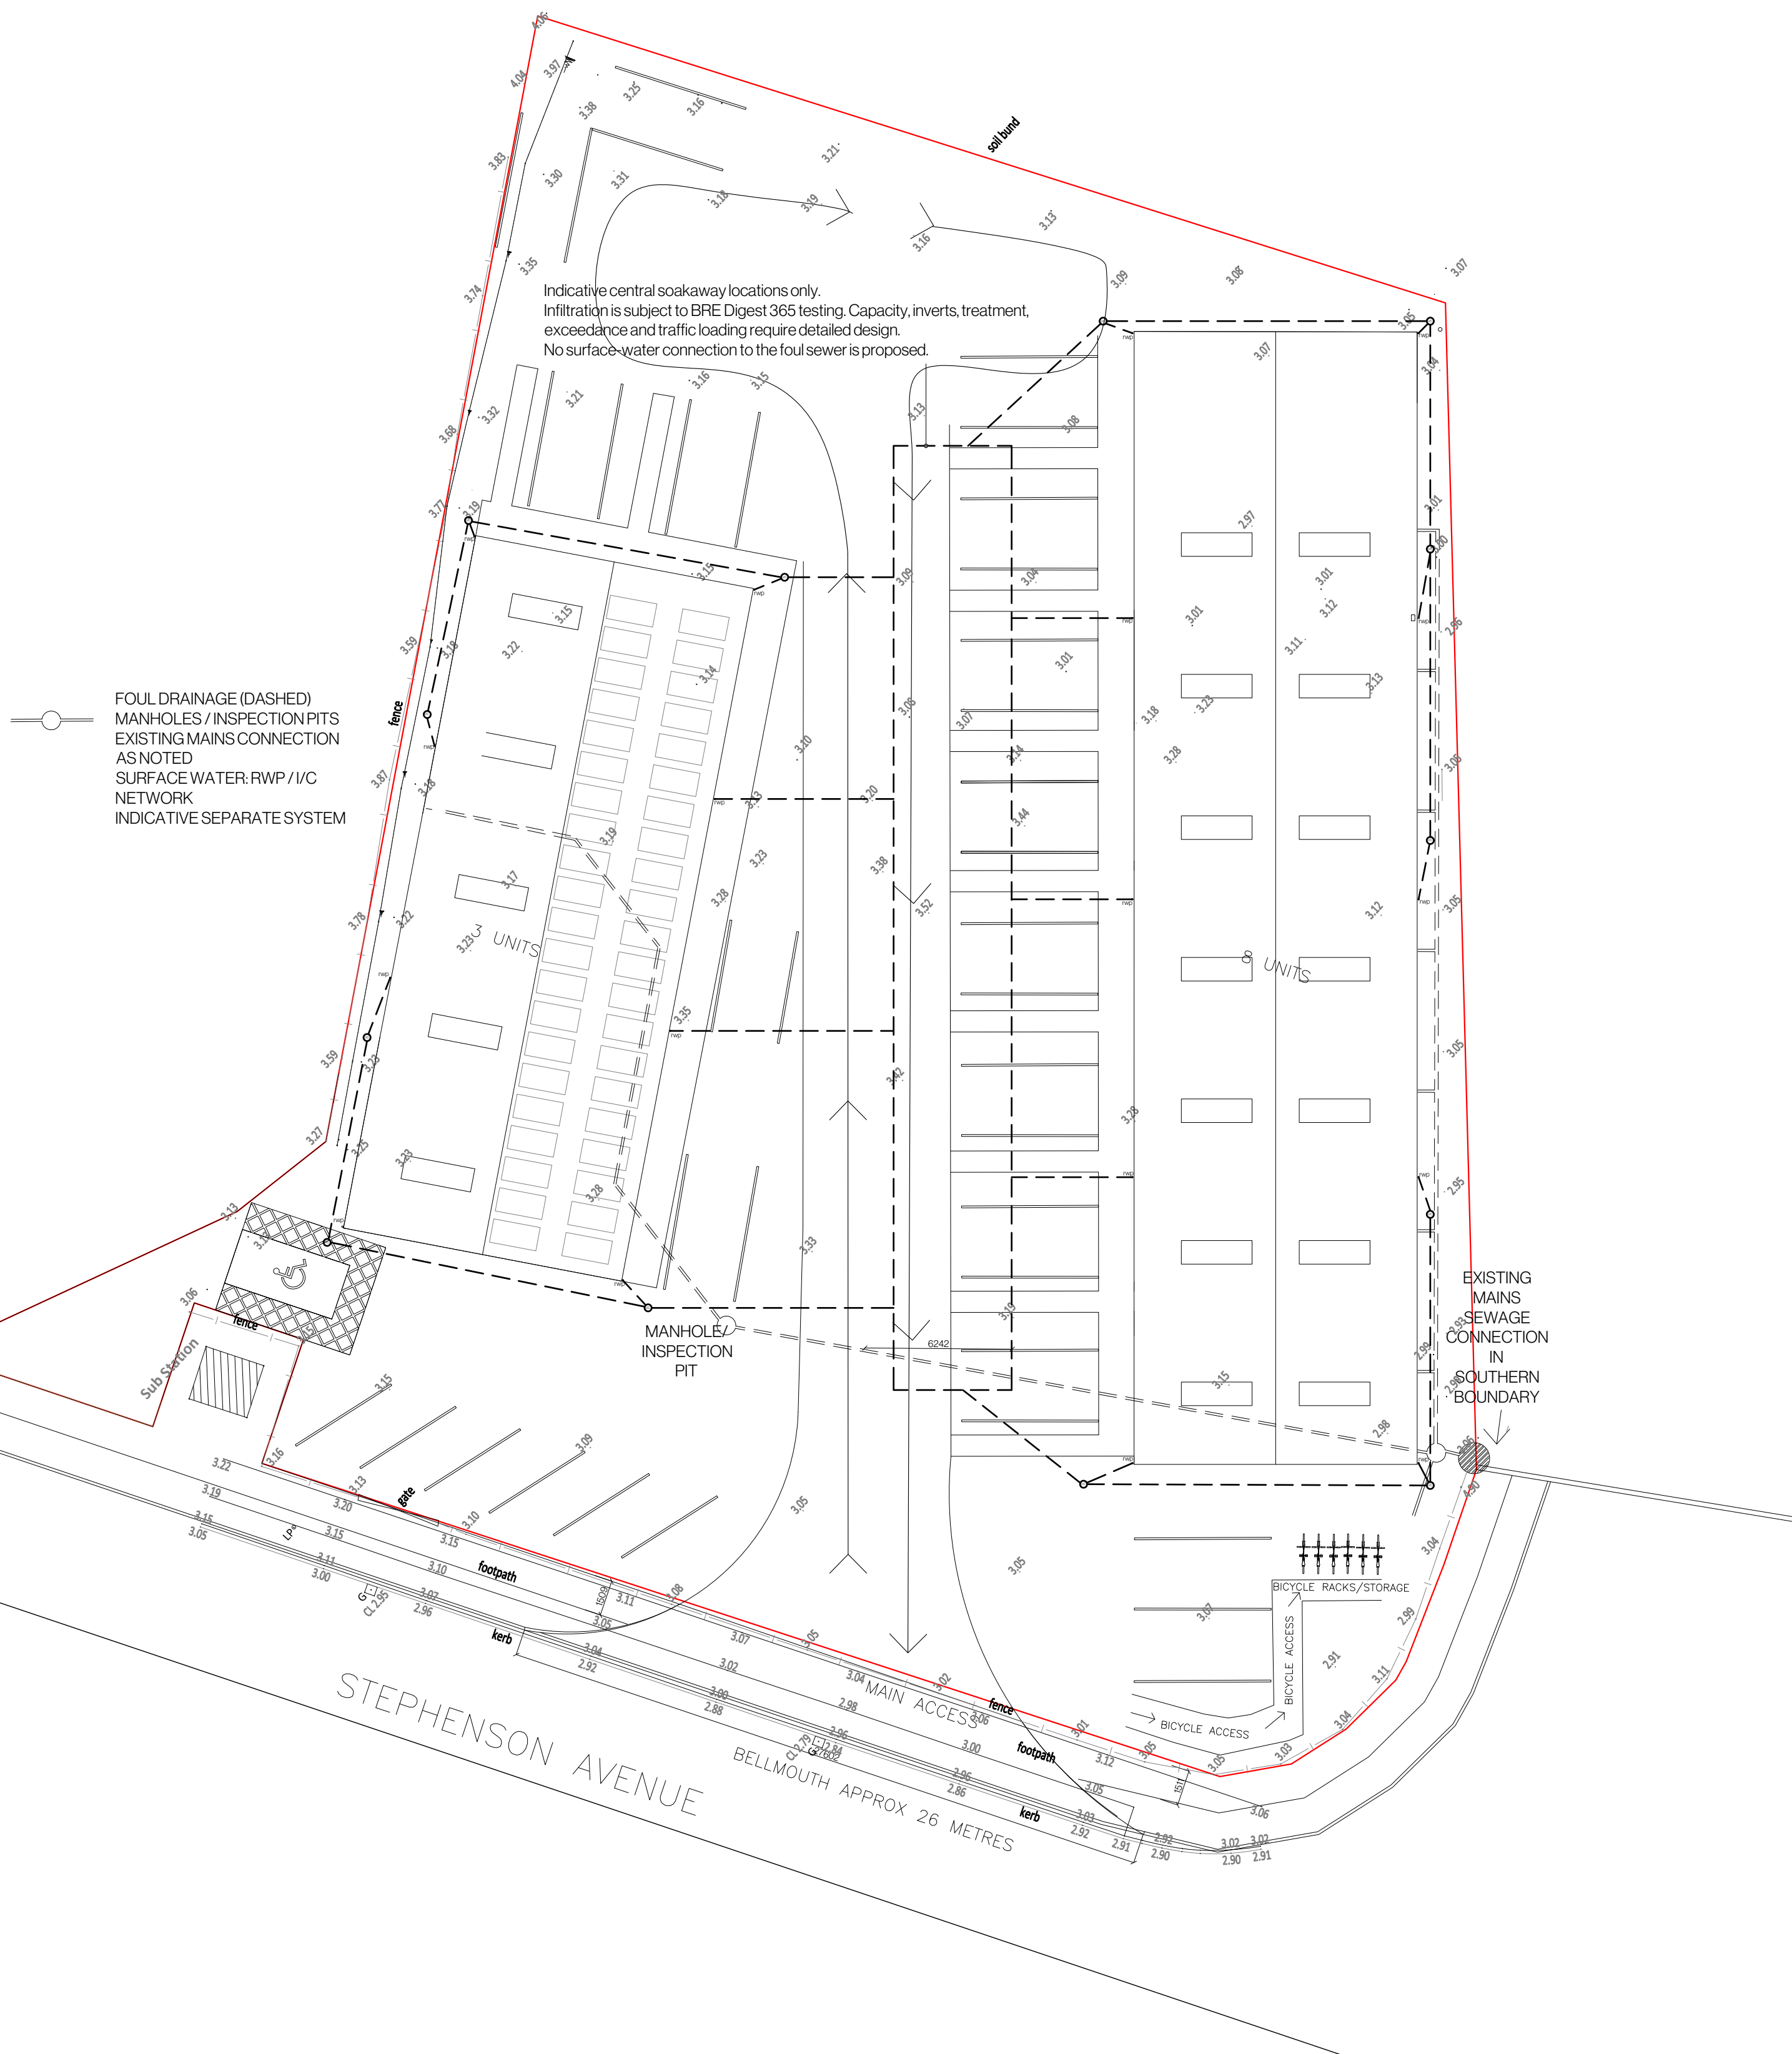

Revision	Date	Drawn	Description
----------	------	-------	-------------

Client Tawny Homes Ltd

Project Commercial Development @ Stephenson Avenue, Pinchbeck

Drawing Planning (Indicative Surface Water Plan)

Scale 1:200 @ A2

Drawn **AWM** Checked **TAC** Date **08/10/2026**

Drawing No. 26/714/PA/001

Trevor A Clay RIBA Ltd, 14 Old Fendike Road, Weston Hills, Spalding, Lincs. PE126DD
 alasdair@tacarchitects.co.uk www.tacarchitects.co.uk

