


Associated Drawings
This drawing is to be read in conjunction with Millward drawings MA10002 particularly the following:-
MA10002 / 100 Overall Site Location / Key Plan
MA10002 / 602 / 1 to 6 Proposed Kerbing
MA10002 / 603 / 1 to 6 Proposed Contours
MA10002 / 604 / 1 and 2 External Works Construction Details
MA10002 / 606 / 1 to 4 Proposed Carriageway and Longitudinal Sections
Lincolnshire County Council Development Road Specification and Construction 2014 Edition
All other Millward drawings are listed on the project document issue register.

Rear Gardens

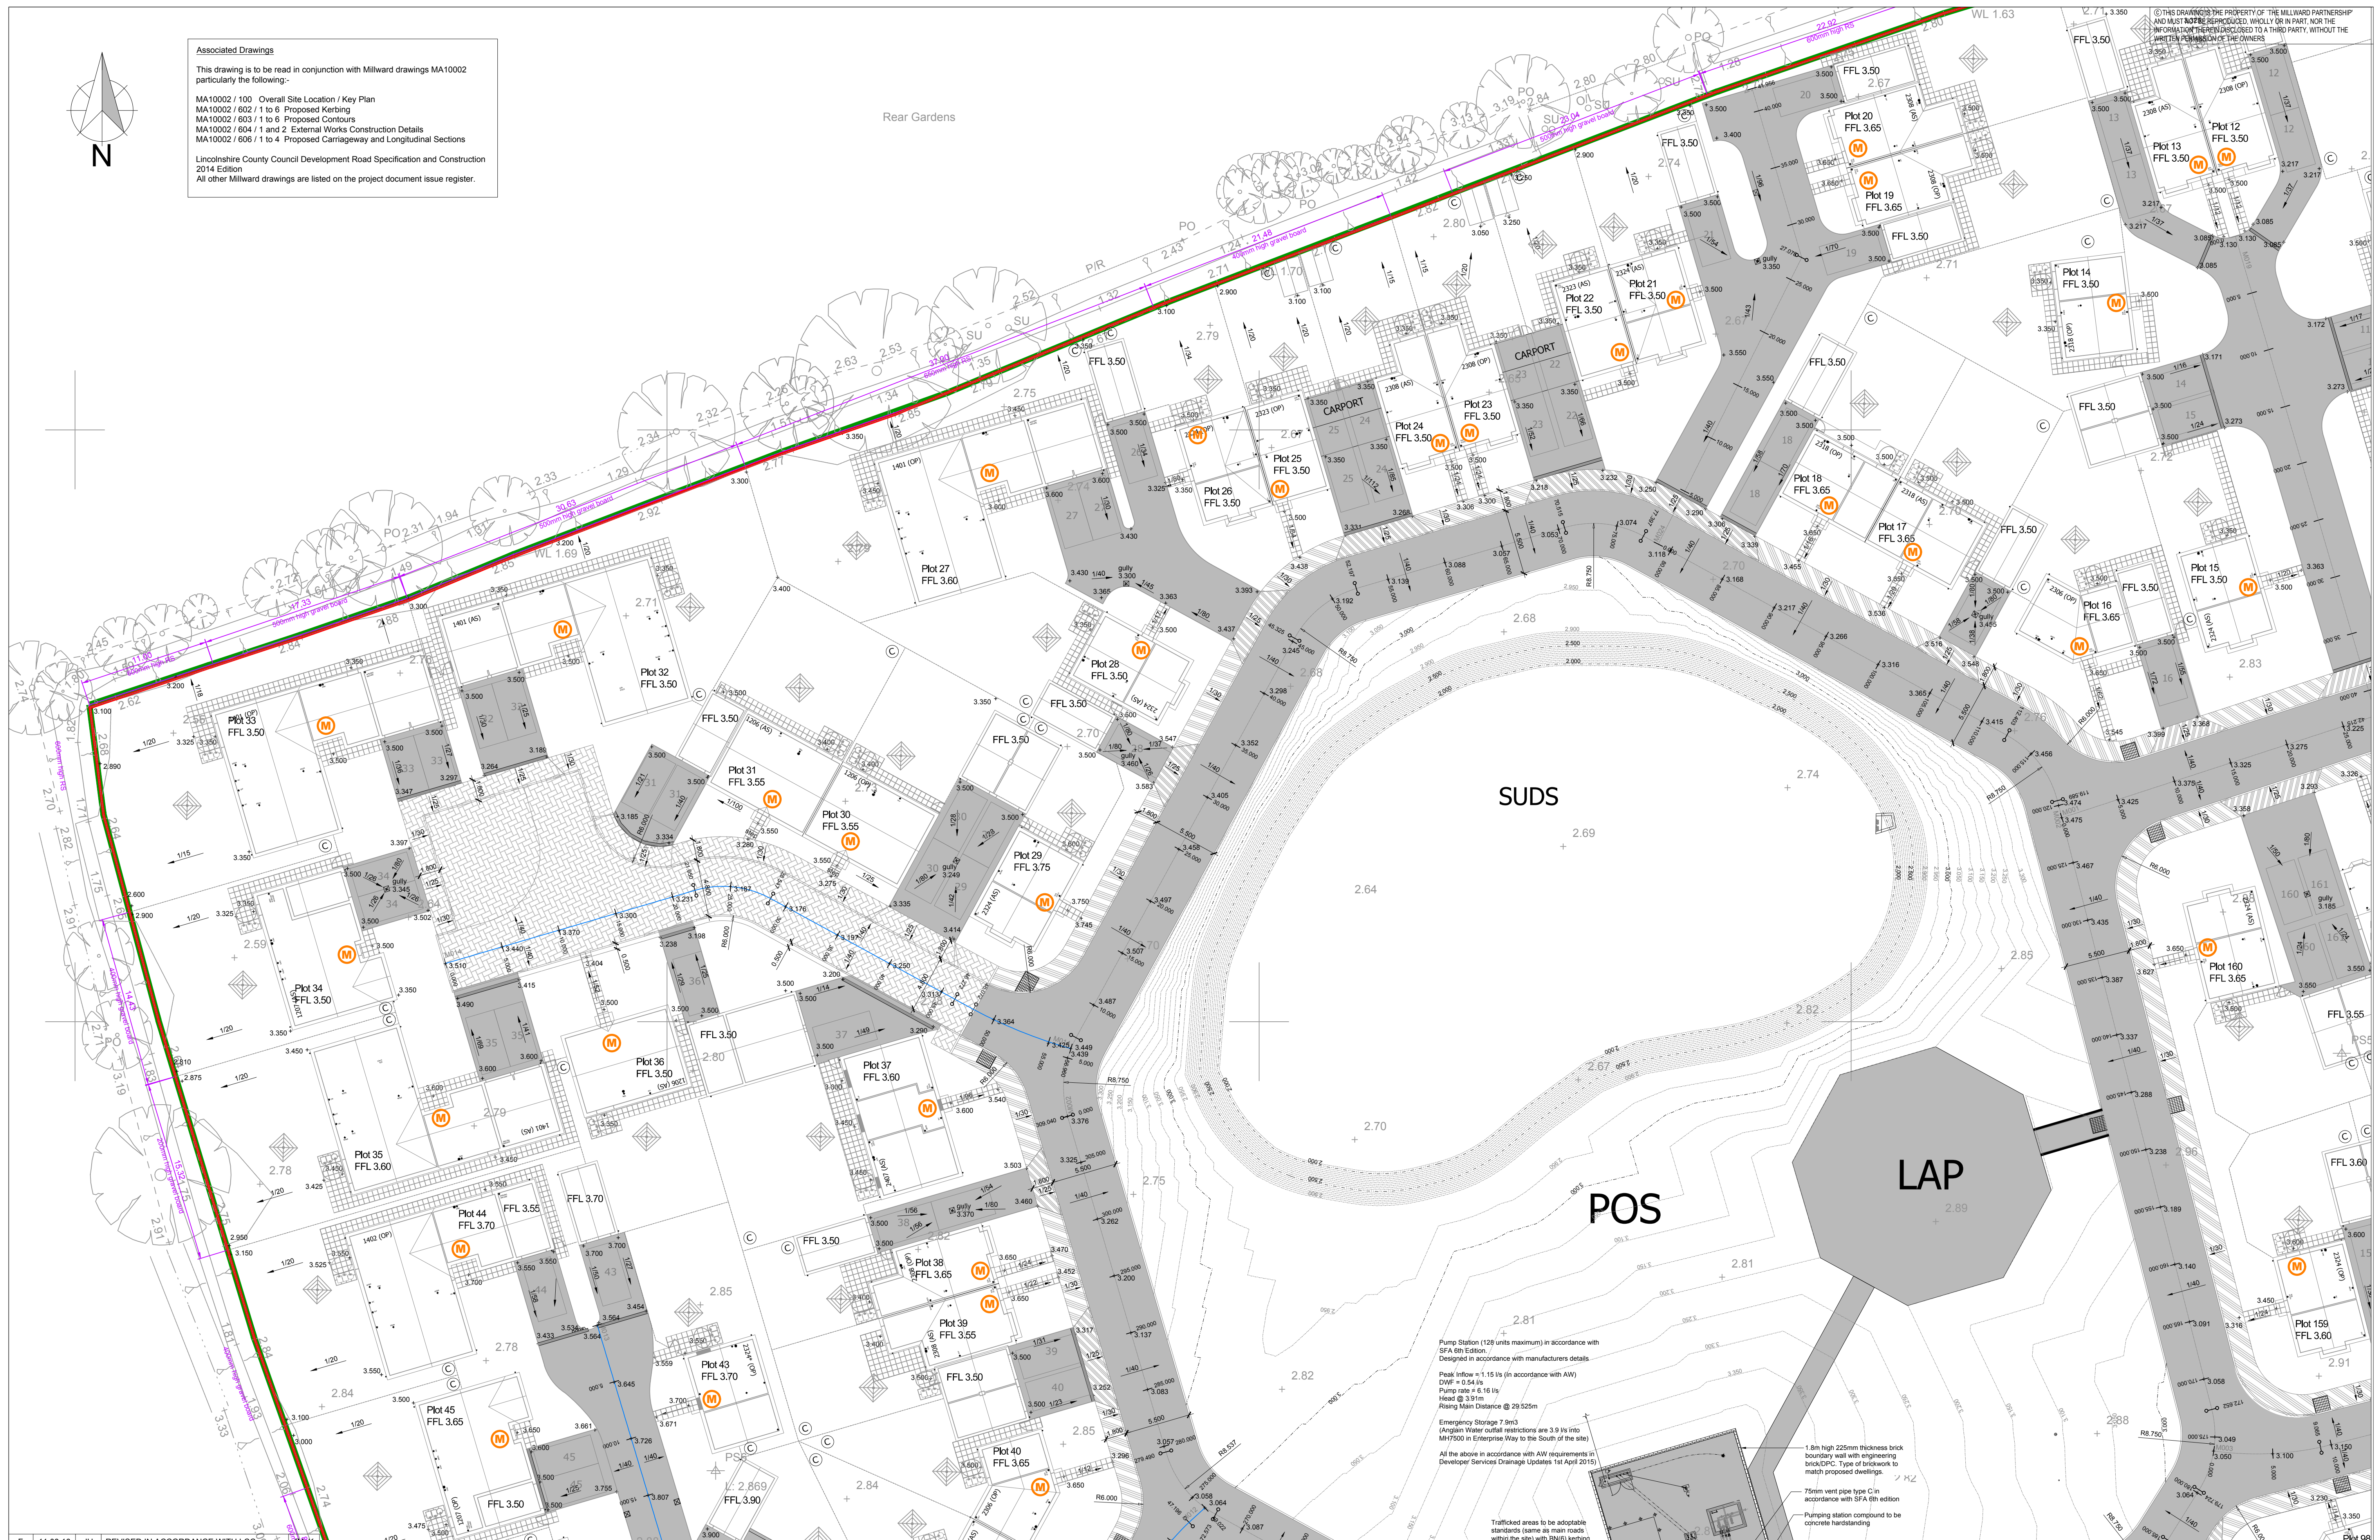

REV	DATE	BY	DETAILS	CHKD
F	11.03.16	JH	REVISED IN ACCORDANCE WITH LCC	JMcK
E	15.02.16	JH	REVISED IN ACCORDANCE WITH LCC COMMENTS DATED 02-02-2016	JMcK
D	12.11.15	JH	SITE LAYOUT REVISED	JMcK
C	05.08.15	JH	ISSUED FOR APPROVAL	JMcK
B	29.07.15	JH	COLOURED BLOCKS INCLUDED IN KEY	JMcK
A	07.05.15	JH	ISSUED FOR TENDER	JMcK
REV	DATE	BY	DETAILS	CHKD
A1			AMENDMENTS	

NOTES

MATERIALS KEY

See Drawing MA10002/604 for pavement specifications

Carriageway Construction	Block paved areas
Footway Construction	Carriageway Construction
Vehicle crossing	

External Works Key

(M)	Part M access
11C	Number of exposed brick courses required
450mm SLE	Maximum height - Slab on Edge / retaining structure
450	Step in plot FFL's

PROPOSED EXTERNAL WORKS LAYOUT (Sheet 2 of 6)

DATE February 2015

CHECKED

APPROVED BY

Proposed Residential Development Wardentree Lane, Pinchbeck

SCALE 1:250 @ A1

DRAWN J Harrison

ENGINEER J McKellar

DRAWING No: MA10002 / 601-2 rev F

DRAWING STATUS Tender

ALLISON
Homes

millward

t: 0115 941 4500
no 1 main hall, nottingham ng1 1jq
e: info@millward.co.uk w: www.millward.co.uk

