
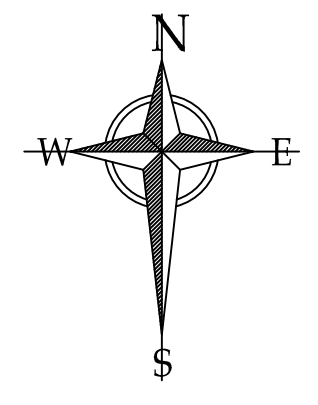


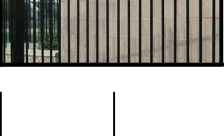

Materials Key

	Demountable Fence	
	1.8m Close Boarded Fence	
	2.0m Close Boarded Fence	
	Timber Post & Panel Fence	
	Vertical Metal Fence	

Rev.	Date	Description
ORIGINAL SIZE 100MM - THIS PRINT MAY BE REDUCED		

NOTE: ALL DIMENSIONS, MATERIALS AND WORKMANSHIP IN ACCORDANCE WITH NRC STANDARDS AND BUILDING REGULATIONS.
DO NOT SCALE FROM THIS DRAWING. ALL DIMENSIONS TO BE VERIFIED WITH THE TECHNICAL OFFICE.



Endeavour House
7 Enterprise Way
Spalding Lincolnshire, PE11 3YR
Tel: 01775 711513
Email: enquiries@allison-homes.co.uk

Project
LAND OFF WARDENTREE LANE, PINCHBECK
Drawing Title
BOUNDARY TREATMENTS

Scale 1:500 @ A1	Date 26.09.16	Drawn DL	Approved
Drawing No BOUND/L139/01	Rev.		