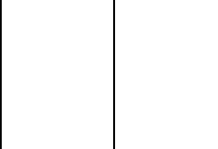


Materials Key

	Demountable Fence	
	1.8m Close Boarded Fence	
	2.0m Close Boarded Fence	
	Timber Post & Panel Fence	
	Vertical Metal Fence	

Rev.	Date	Description
------	------	-------------

ORIGINAL SIZE 100MM - THIS PRINT MAY BE REDUCED

NOTE: ALL DIMENSIONS, MATERIALS AND WORKMANSHIP IN ACCORDANCE WITH NIRC STANDARDS AND BUILDING REGULATIONS.
DO NOT SCALE FROM THIS DRAWING. ALL DIMENSIONS TO BE VERIFIED WITH THE TECHNICAL OFFICE.

ALLISON
Homes

Endeavour House
7 Enterprise Way
Spalding Lincolnshire, PE11 3YR
Tel: 01775 711513
Email: enquiries@allison-homes.co.uk

Project

**LAND OFF WARDENTREE
LANE, PINCHBECK**

Drawing Title

BOUNDARY TREATMENTS

Scale	Date	Drawn	Approved
1:500 @ A1	26.09.16	DL	

Drawing No	Rev.
BOUND/L139/02	