



September 1967
_____ 1965

Scale: 1:25000 or 25.344 inches to 1 mile

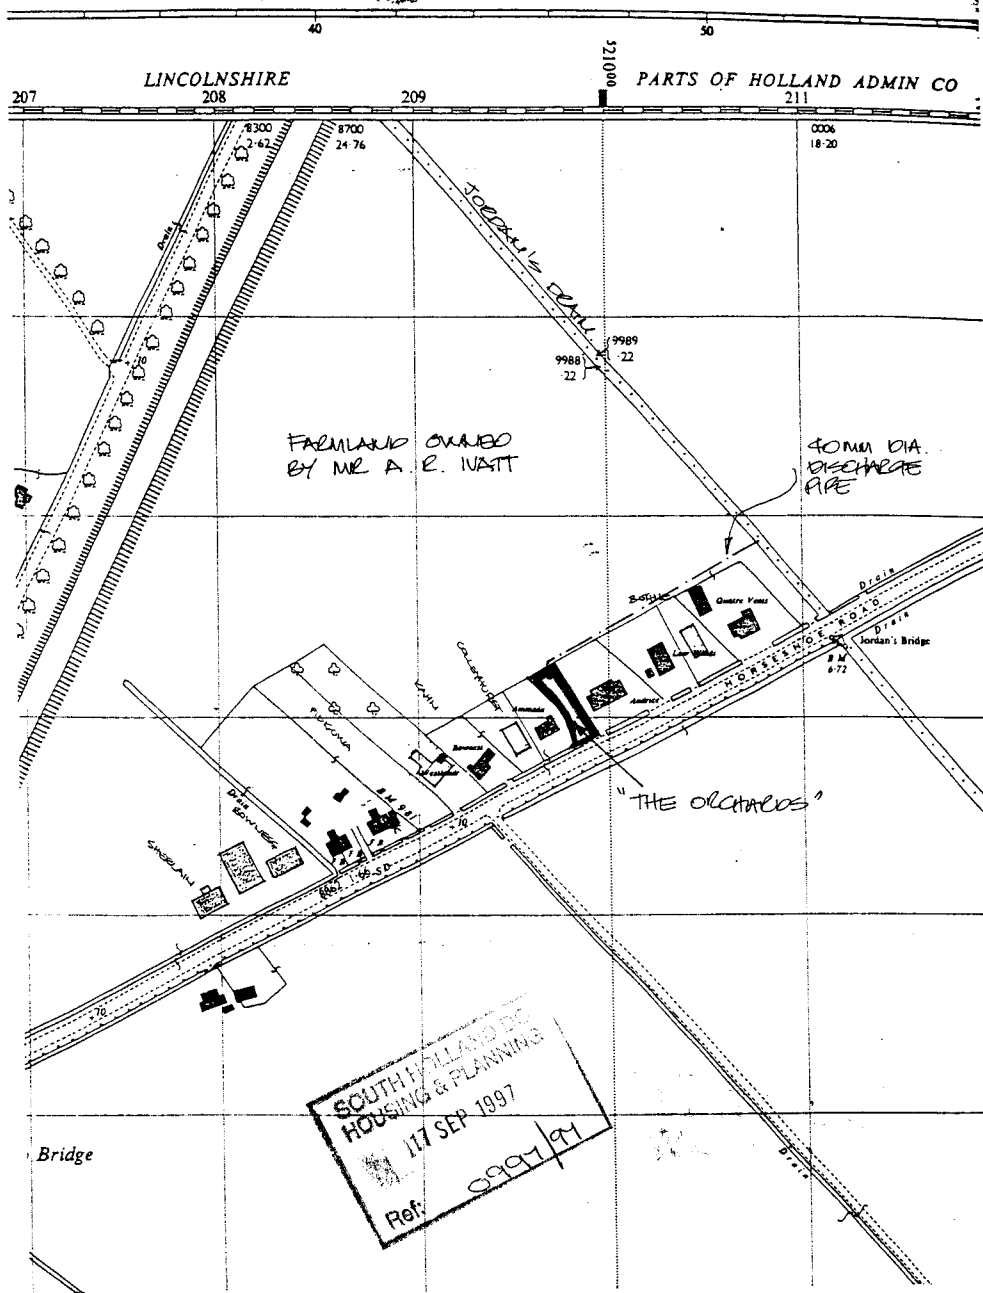

ALLESTON GPE
SEWAGE TREATMENT
UNIT

40MM DIA DISCHARGE
PIPE TO JORDAN'S
DRAIN

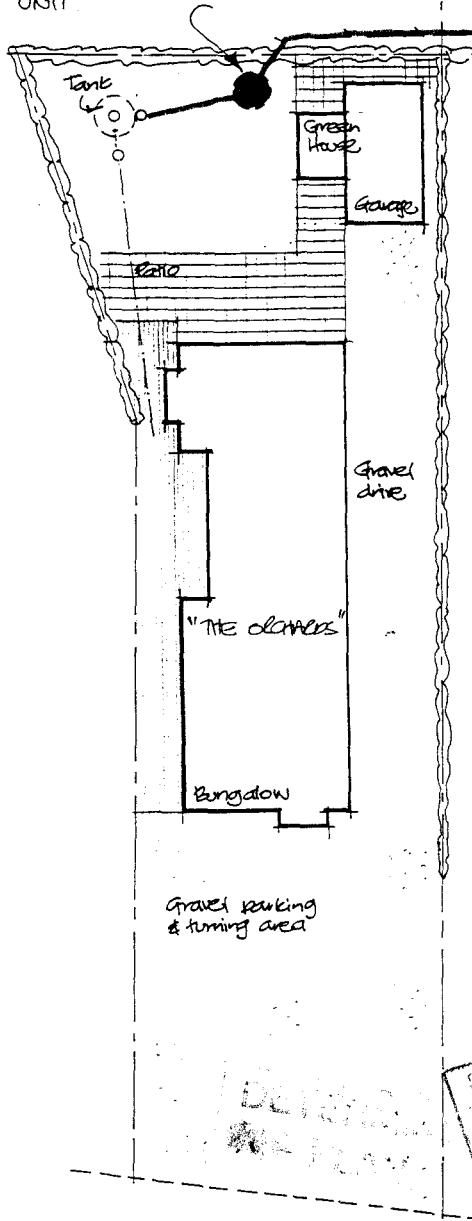

SOUTH HOLLAND DC
HOUSING & PLANNING
17 SEP 1997
Ref: 0994/04