SOFT LANDSCAPING: -

TREE TYPES- ALL TO BE PLANTED AS HEAVY STANDARD

GOAT WILLOW   SALIX CAPREA &
CRAB APPLE   MALUS SYLVESTRIS

PROVIDE PRIVET BOX HEDGING TO SEPARATE PARKING AND GARDEN

GARDEN LAID TO GRASS.

HARD LANDSCAPING: -

PRIVATE DRIVE TO BE LAID IN RED BRINDLE BLOCK PAVING.


FOOTPATHS TO BE GREY STONE PAVING.

PATIO TO BE LAID IN GREY STONE PAVING.

WROUGHT IRON BLACK PAINTED RAILINGS ALONG FRONT ELEVATION.

MATERIALS: -

SEE ELEVATIONS

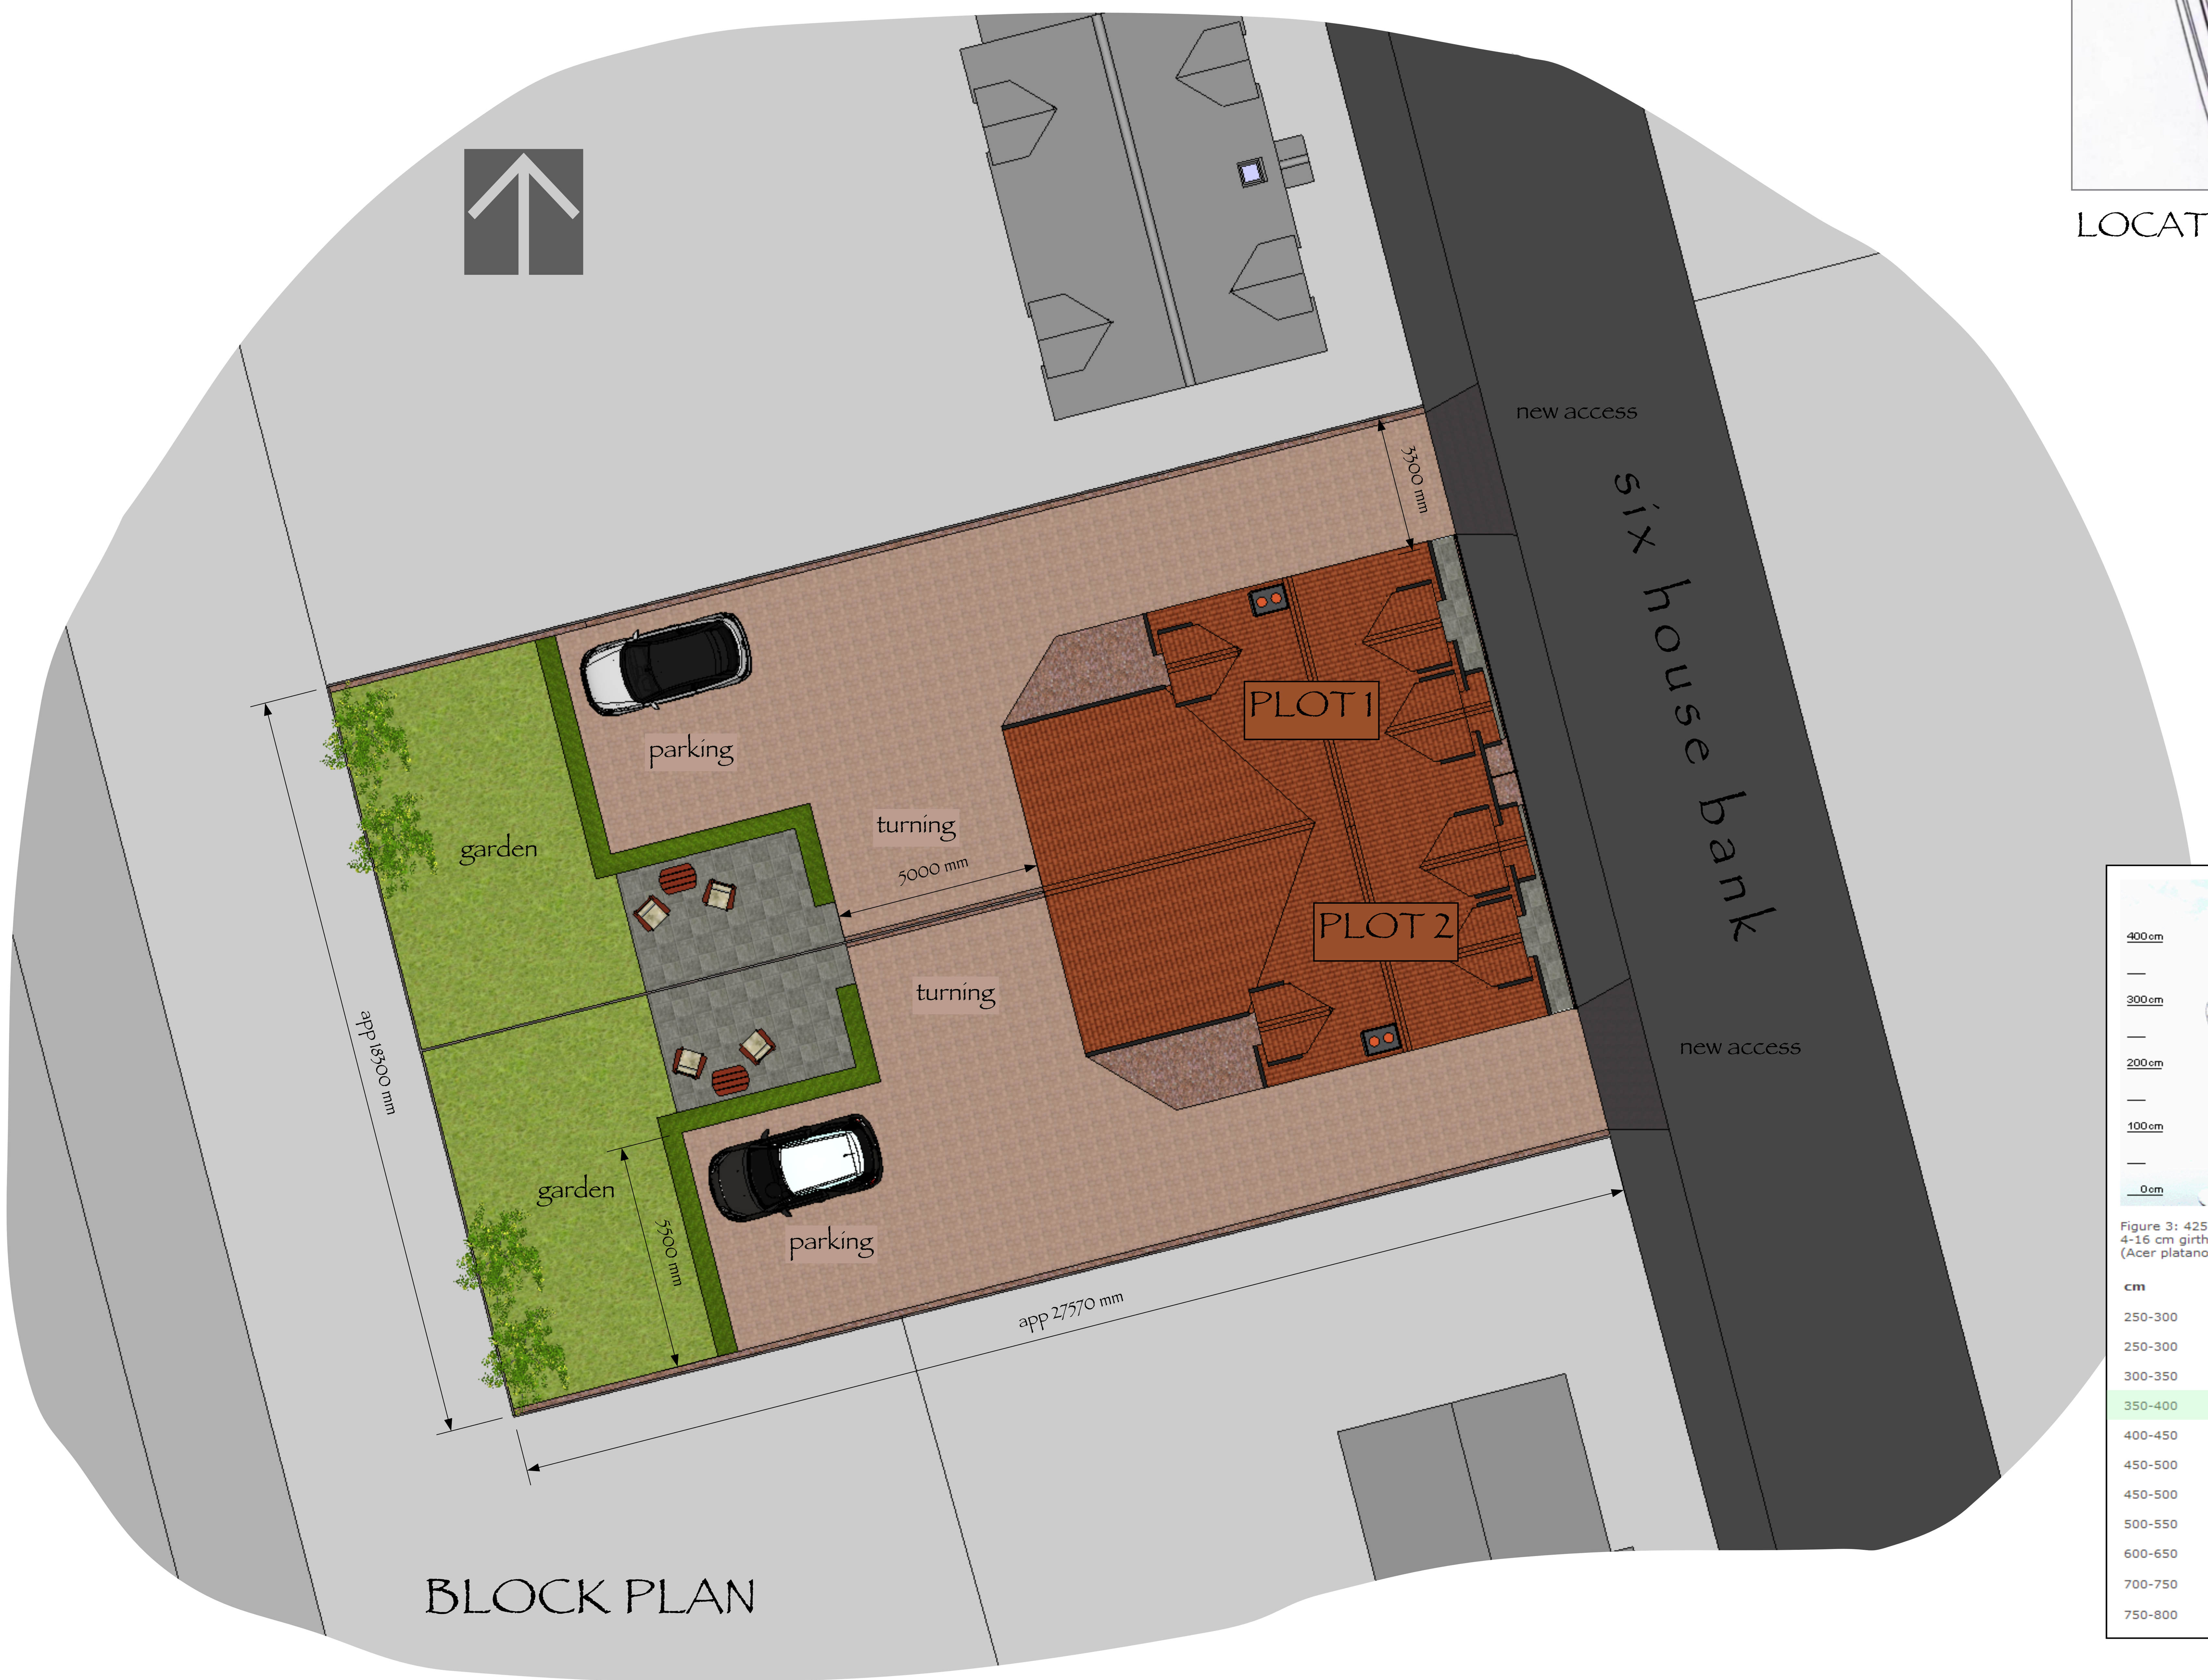

BLOCK PLAN

the area in red already has 2 extant planning permissions H14-0798-16 & H14-0744-13 (see J091-PDA)



LOCATION PLAN

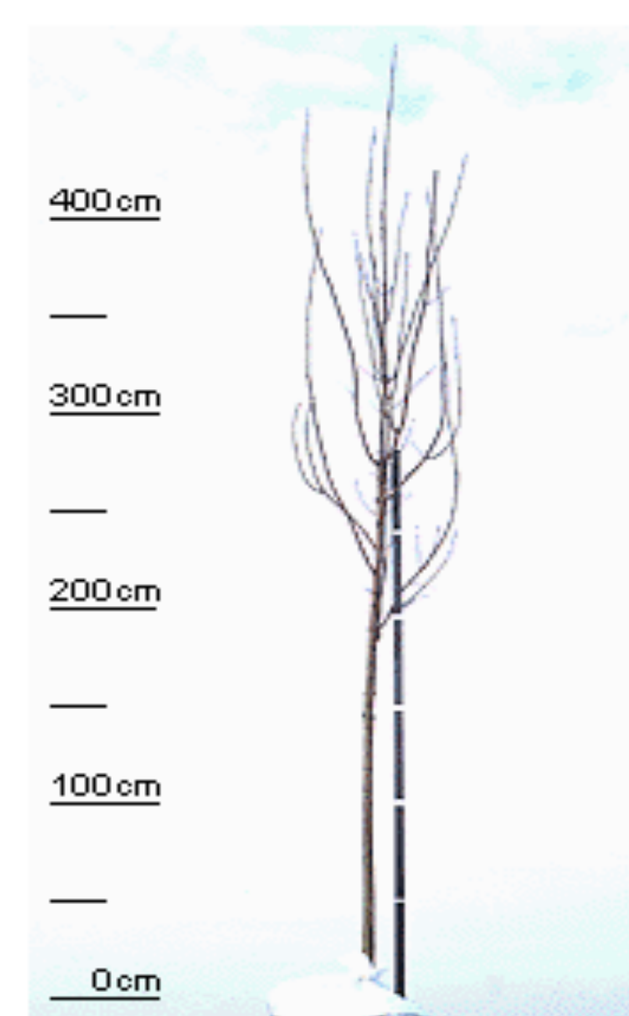


Figure 3: 425-600 cm height, 1 4-16 cm girth STANDARD TREE (Acer platanoides 'Emerald Queen')

cm	Form of tree	Girth	Mark colour
250-300	Light	6-8	blue
250-300	Standard	8-10	yellow
300-350	Selected	10-12	red
350-400	Heavy	12-14	white
400-450	Extra heavy	14-16	blue
450-500	Extra heavy	16-18	yellow
450-500	Extra heavy	18-20	red
500-550	Semi-mature	20-25	white
600-650	Semi-mature	25-30 & 30-35	
700-750	Semi-mature	35-40 & 40-45	
750-800	Semi-mature	45-50 & 50-60	

PROPOSED NEW HOUSES ADJACENT 28 SIX HOUSE BANK WEST PINCHBECK for JUPITER BUILD

DO NOT SCALE FROM THIS DRAWING

This drawing is copyright and may not be altered, traced, photographed or used for any other purpose other than that for which it is issued. The General Contractor is to check all dimensions on site and report any discrepancies to this office. All details shown on this drawing including foundations are based upon typical site conditions related to the area. No responsibility can be accepted for abnormal conditions which may be discovered during construction unless reported to this office so that design amendments may be considered. Site soil surveys are recommended in respect of foundations to establish specific site conditions before foundation work is undertaken. The drawing is limited in the amount of information contained and does not purport to contain a full specification of the works. It is solely for the purpose of obtaining Planning / Building Regulation approval. The drawing must not be used as a contract document alone. The works will not be supervised or inspected on site by J Warrick or any representative thereof. It is the client or their appointed agents responsibility to control workmanship, substitution of materials, adherence to specification, variations to contract etc. All materials to be new unless otherwise stated and all components and materials etc. to be used fitted and installed etc. in strict accordance with manufacturers instruction and relevant code of practice. Materials shall conform to appropriate British Standard specification or BBA certificate or European code equivalent. The Employer / Client shall ensure that the selected contractor is conversant with and adopts all measures necessary to achieve compliance with Health and Safety legislation for building sites and work places. The Employer / Client is advised that should the works need to comply with the Construction Design and Management Regulations an independent CDM coordinator will be required. The works shall comprise of all that is shown on the drawing and details. Work that may not specifically be shown but may be reasonably inferred as necessary to carry out the works shall deemed to be included. It is the plot / land owners responsibility to be aware of the Party Wall etc. Act 1996; when building in close proximity to adjoining neighbors boundaries. We must point out it is the Clients responsibility to provide an Asbestos Report for the existing buildings affected by the works. The General Contractor must be Asbestos Aware to the latest codes of practice.

BLOCK & LOCATION PLANS

1/100 1/1250	11/10/17

J091-PL11

Julian Warrick

Architectural Design Consultant

SEE your design. Imagine no longer how it looks. SEE how it looks

Email: julian@jwarrick-design-cons.com
Tel: 01775 820123
Mob: 07849 652067
www.JulianWarrick.co.uk
Google +

8 Beech Grove
Donington
Spalding
Lincs
PE11 4XQ