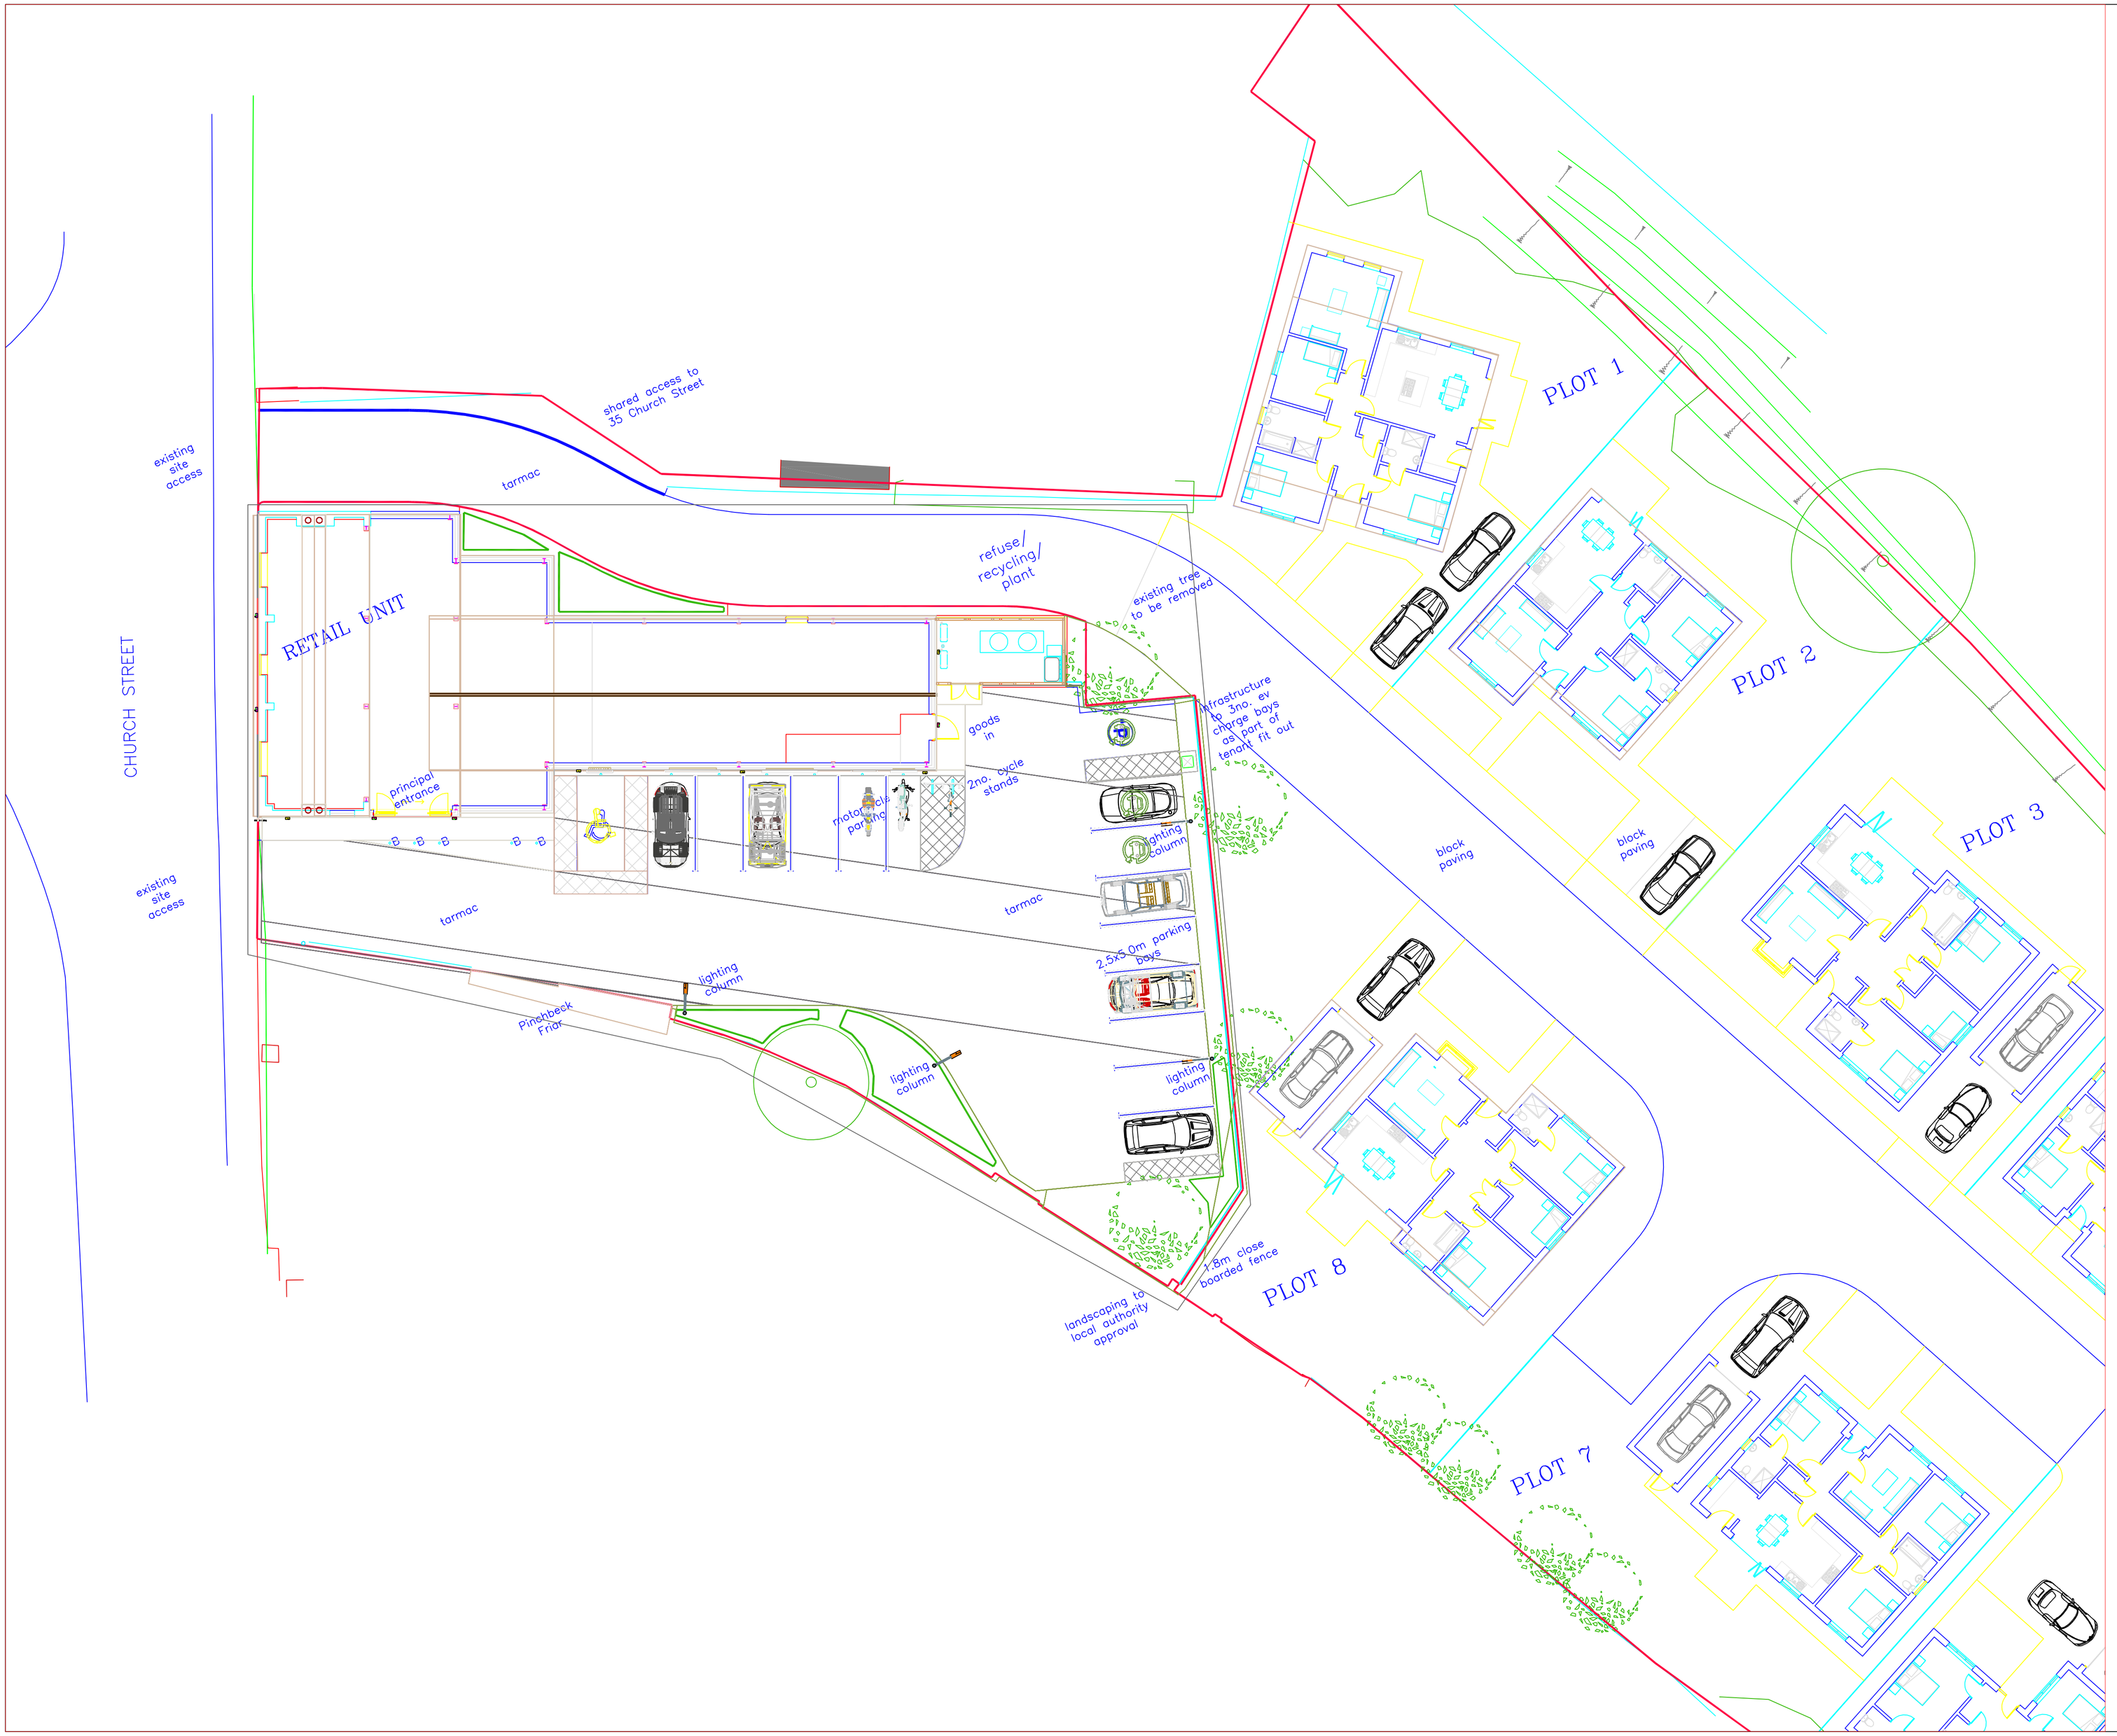


Lumineux
making light work

General Notes

No.	Revision/Issue	Date
1	Updated to Latest Architects Drawing	19/05/2025

Firm Name and Address

Lumineux Lighting
Manby Business Park
Manby, Louth,
Lincolnshire LN11 8UT

Telephone:– 01507 328 031
Email:– design@lumineux.co.uk

Project Name and Address

Proposed Site Development
33 Church Street
Pinchbeck
Spalding
PE11 3UB

Project Design Information

Proposed Lighting Design.
External Lighting

Designed By:– Richard H Bright

Project Ref	Revision
LP250033	1
Date: 19/05/2025	
Scale: NTS	