


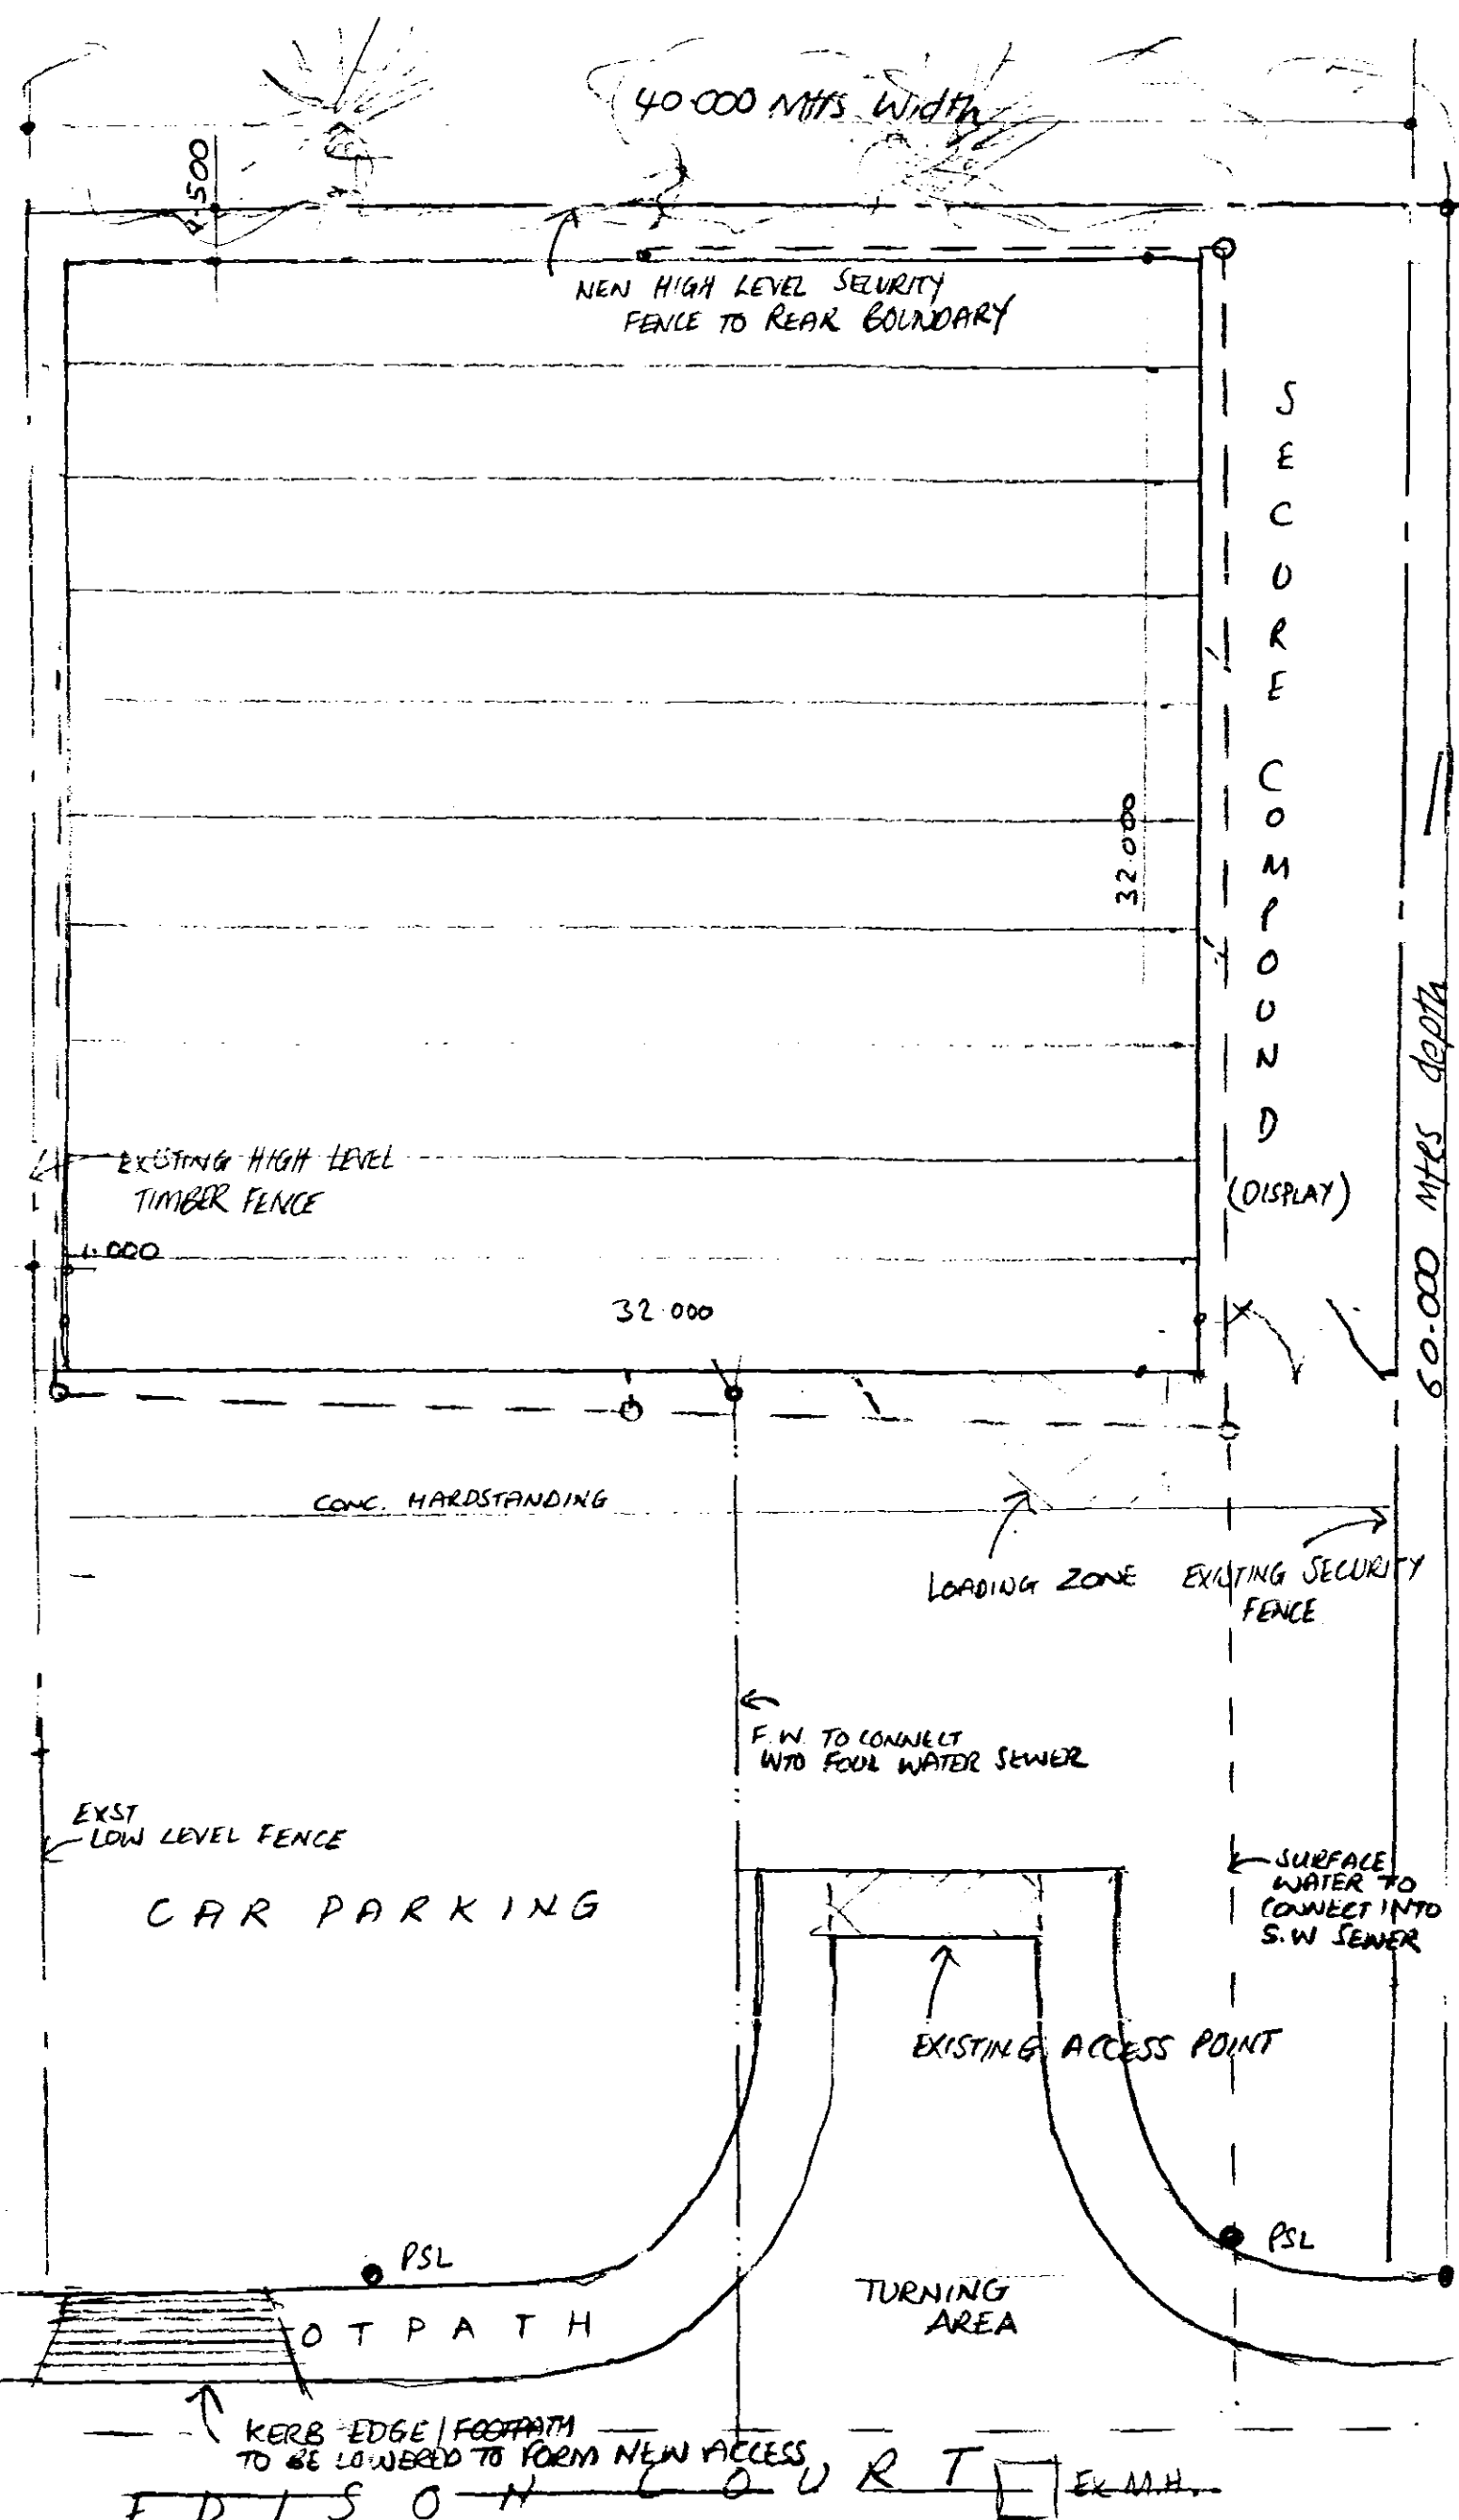

SCALE 1:200

10 AUG 2003

1004103

PLAN