

ELSOMS (SPALDING) LTD


DETERMINED
PLAN

POLYTUNNELS

ELEVATIONS

SCALE 1:200

SHDC
Planning & Development
23 JUL 2004
Ref: 1008/04

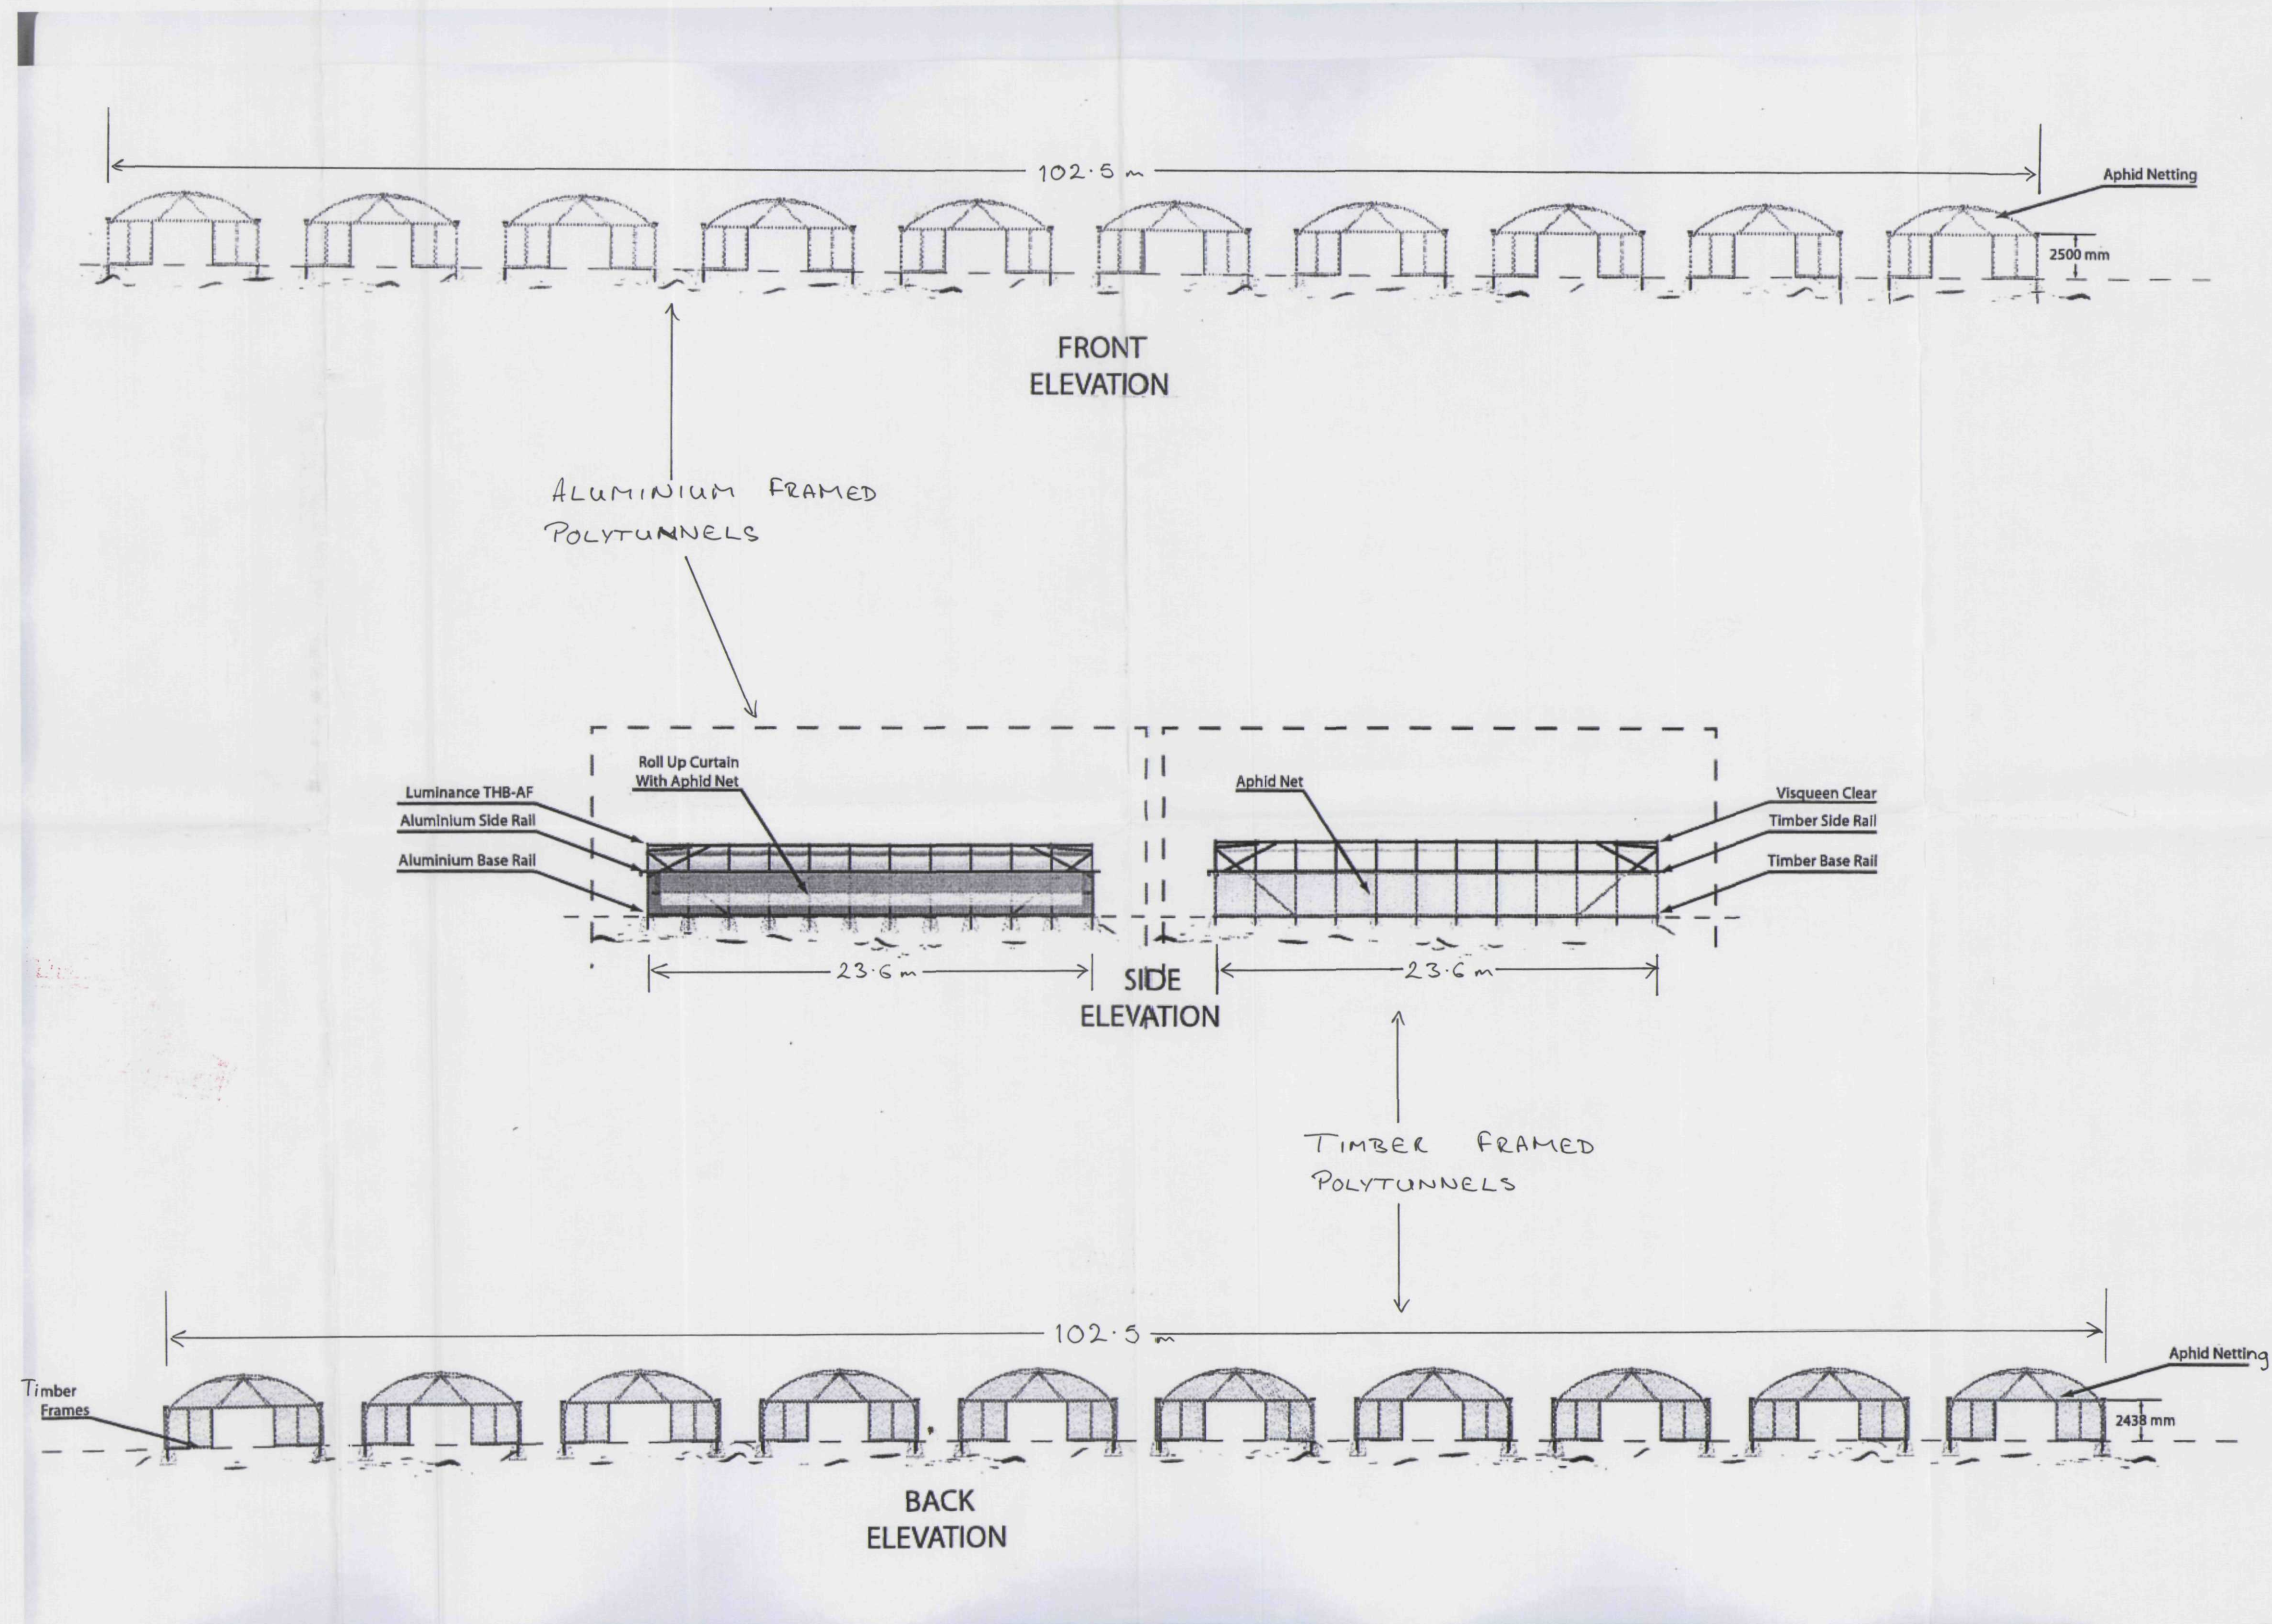

SCALE: 1:200