

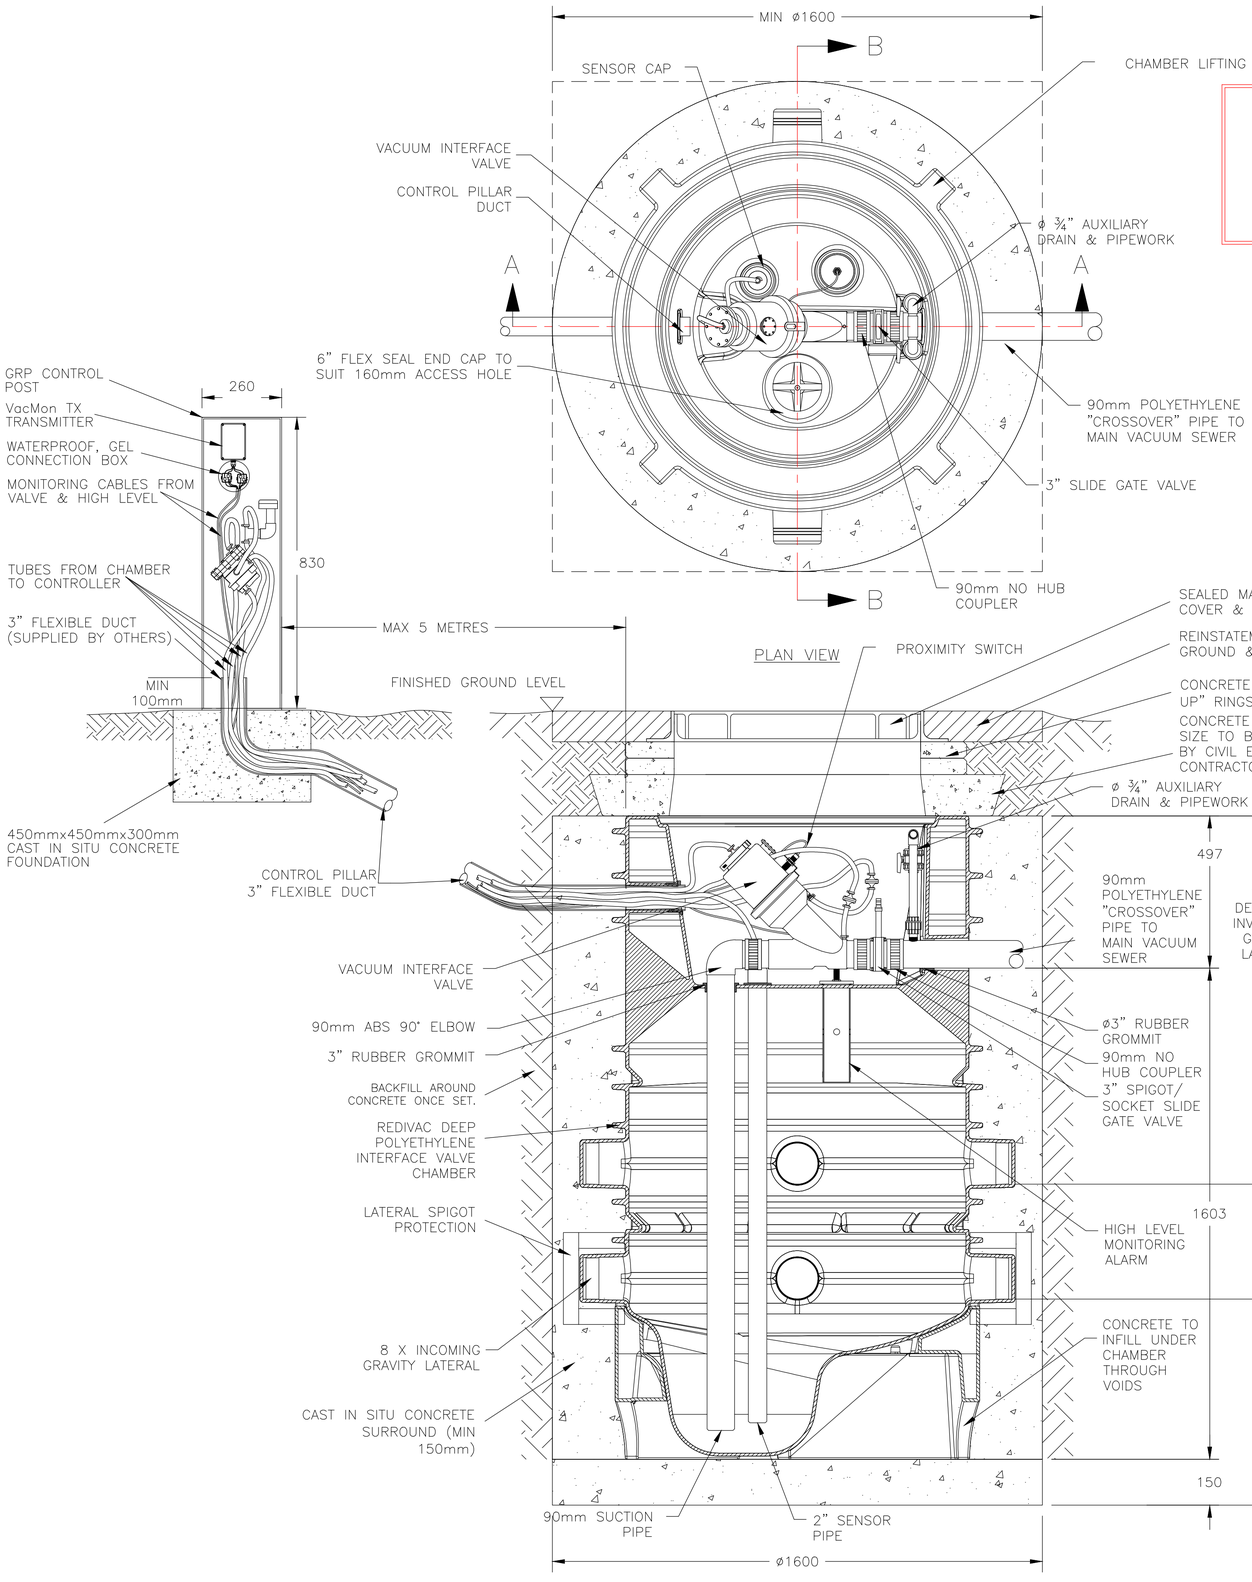


VIEW AT A–A'
SECTION THROUGH CHAMBER

FOR INFORMATION ONLY

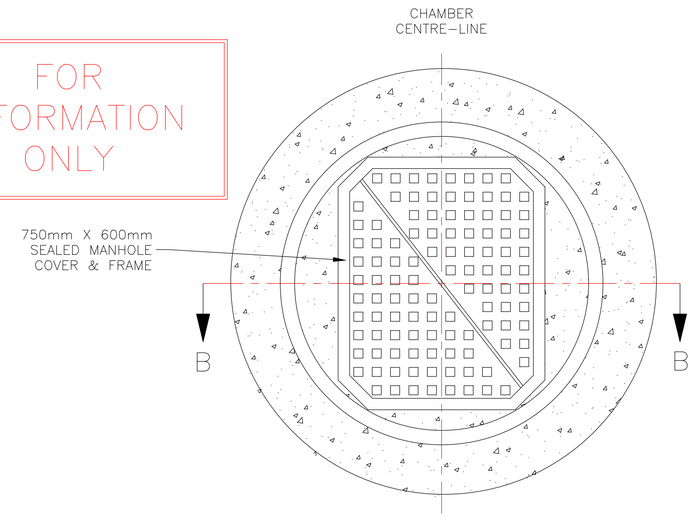

MANHOLE POSITIONING

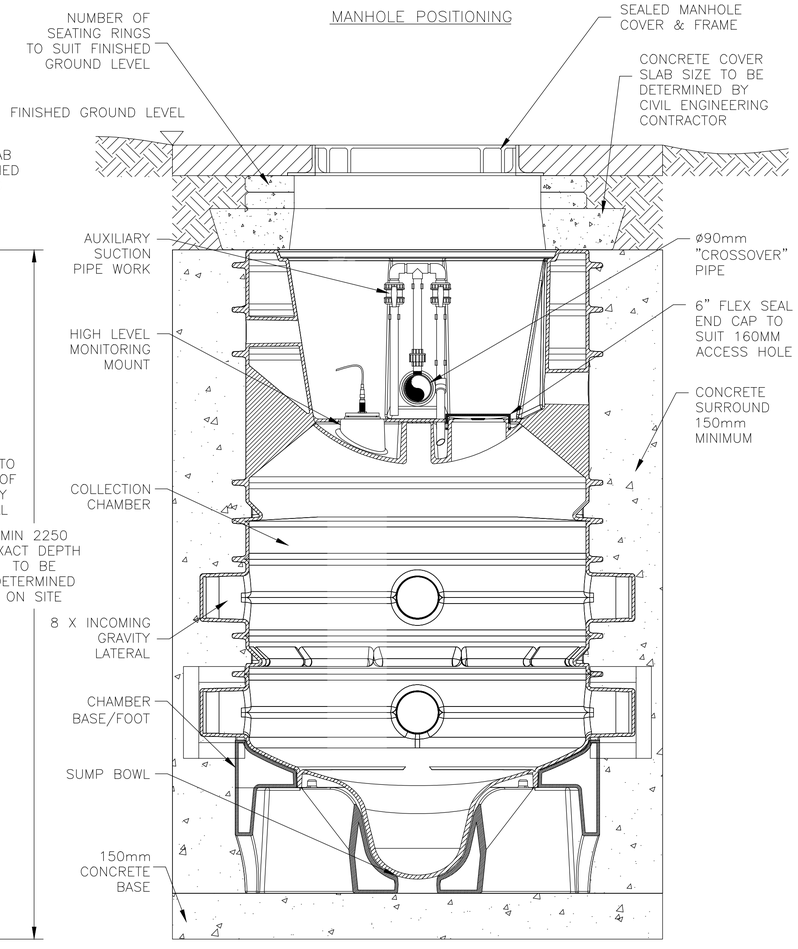

VIEW AT B–B'
AUXILIARY SUCTION PIPE WORK AND CHAMBER CONSTRUCTION

This drawing and the information it contains is the property of Iseki Vacuum Systems Limited. It must not be copied or reproduced, not may its contents be disclosed to third parties without the prior written consent of Iseki Vacuum Systems Limited.
© Iseki Vacuum Systems Limited

NOTES

1. DO NOT SCALE MEASUREMENTS FROM THIS DRAWING.

Rev	Amendments	Date

REDIVAC™
HIGH MARCH
DAVENTRY
NORTHAMPTONSHIRE
NN11 4QE
UNITED KINGDOM
www.redivac-vacuum.com
Tel: +44 (0)1327 878777
Iseki Vacuum Systems Ltd
Vacuum Fluid Handling Systems

PROJECT

VACUUM SYSTEM STANDARD DETAILS

DRAWING TITLE

FIT OUT DETAILS OF POLYETHYLENE INTERFACE VALVE CHAMBER WITH RADIO MONITORING

DRG. NO.		
IVS/SD/22-21		
DRN. DH	DATE 19/01/2023	CHK'D MM
PROJECT No. N/A	SCALE (A1) 1:10	REV. 0

FILE REF : UK STANDARDS/DRG/22-21