


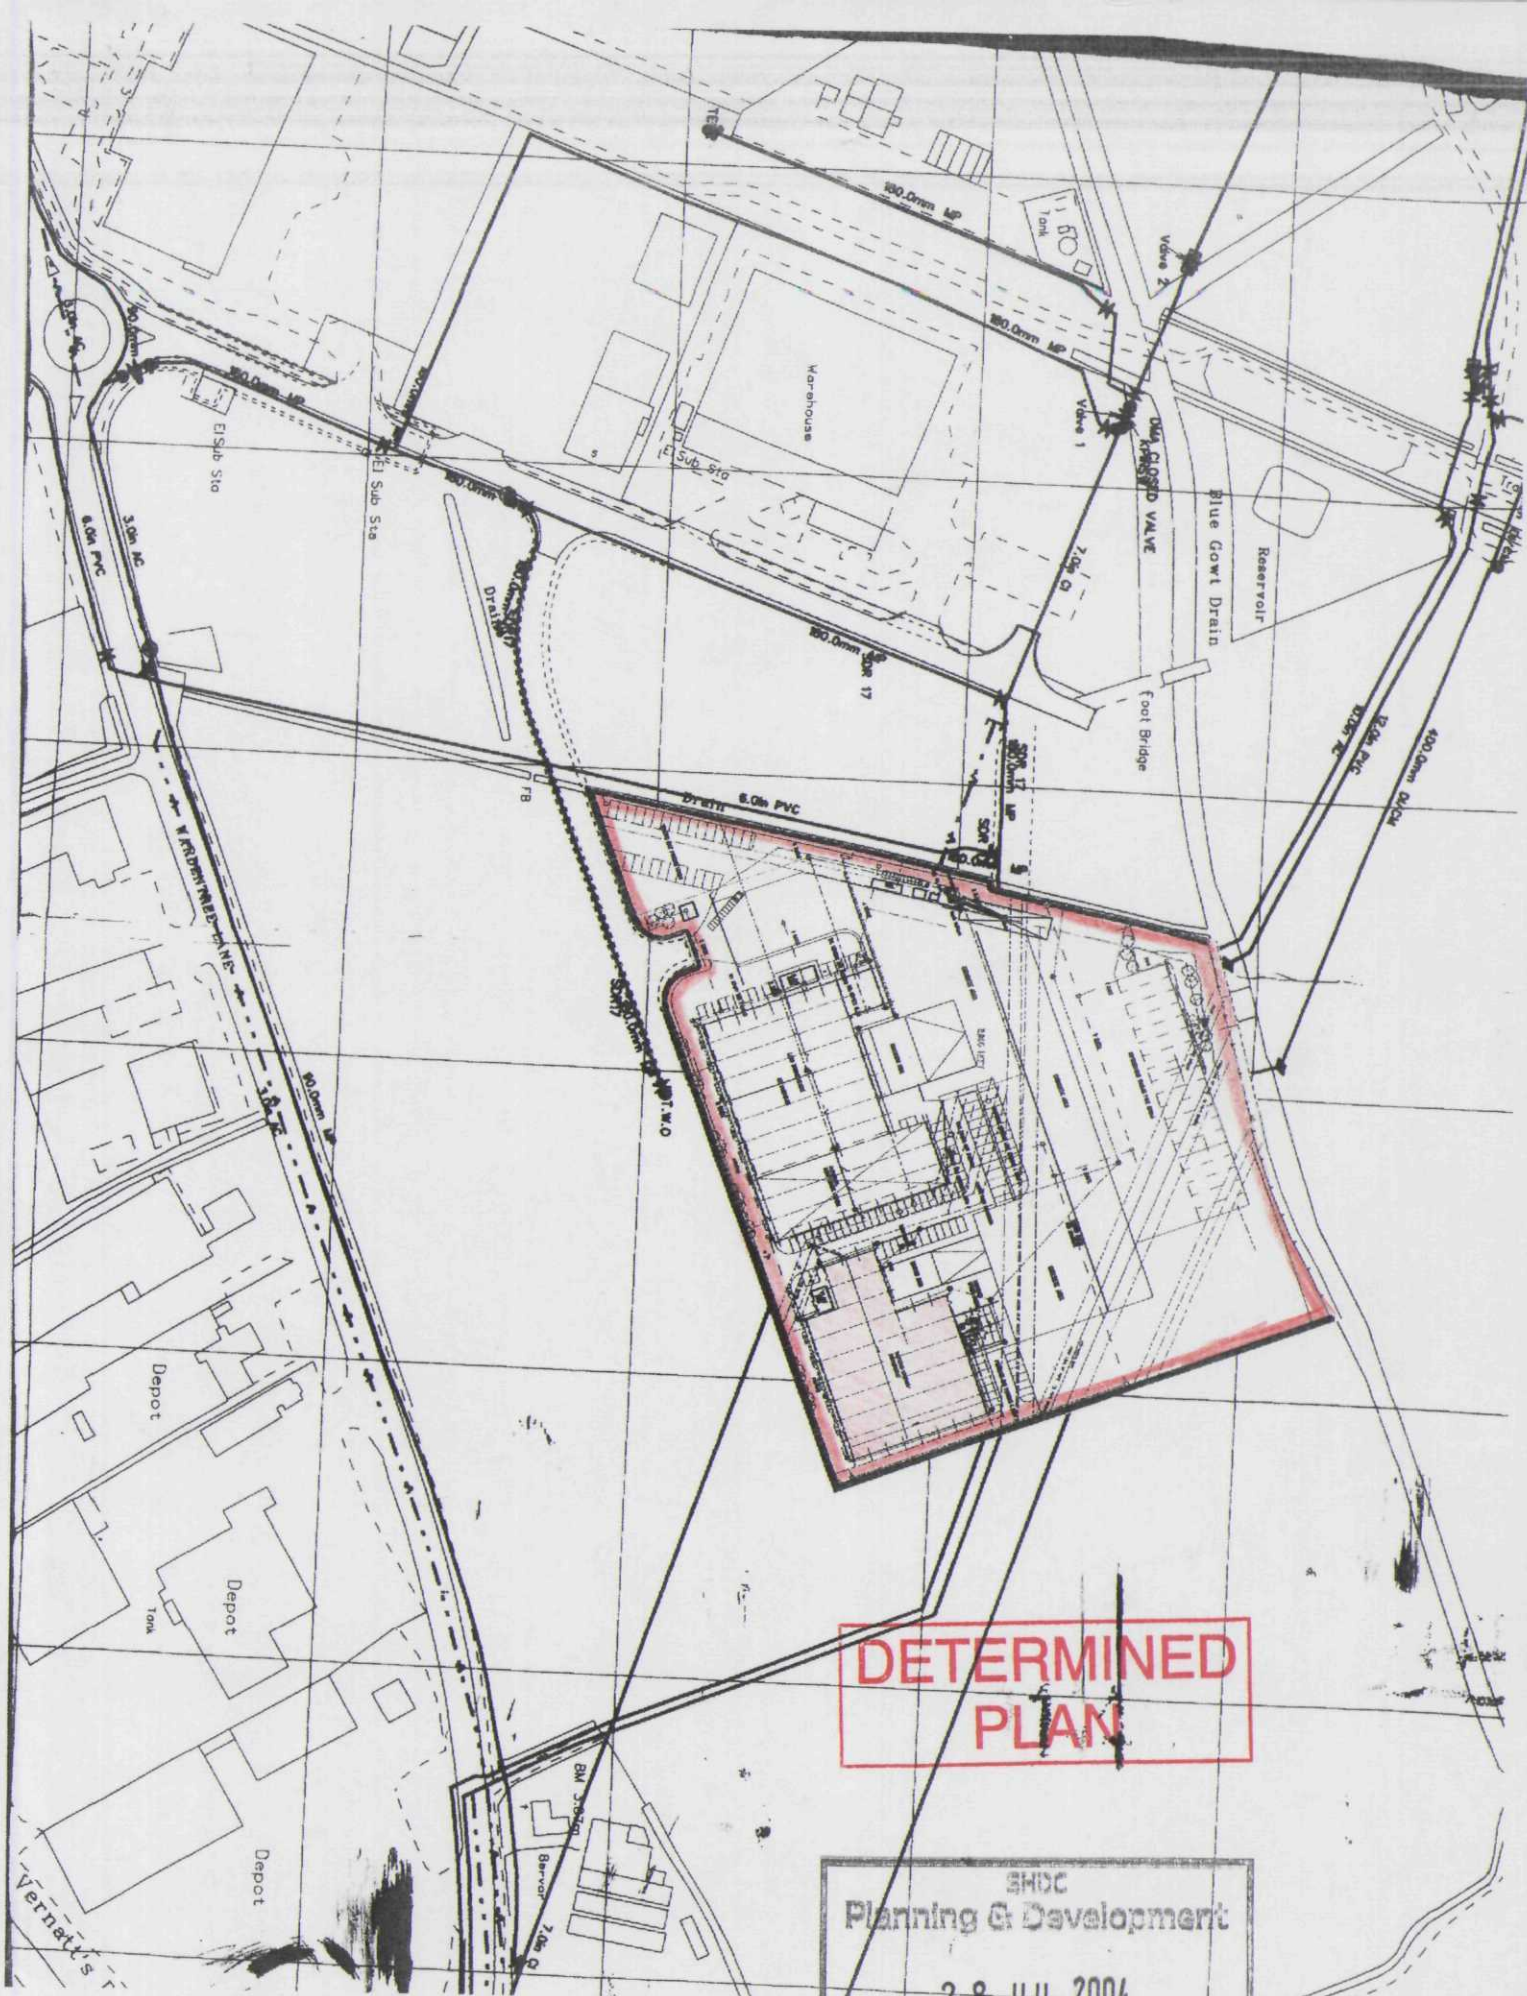

**DETERMINED
PLAN**

SHDC
Planning & Development
28 JUL 2004
Ref: 1028/04