


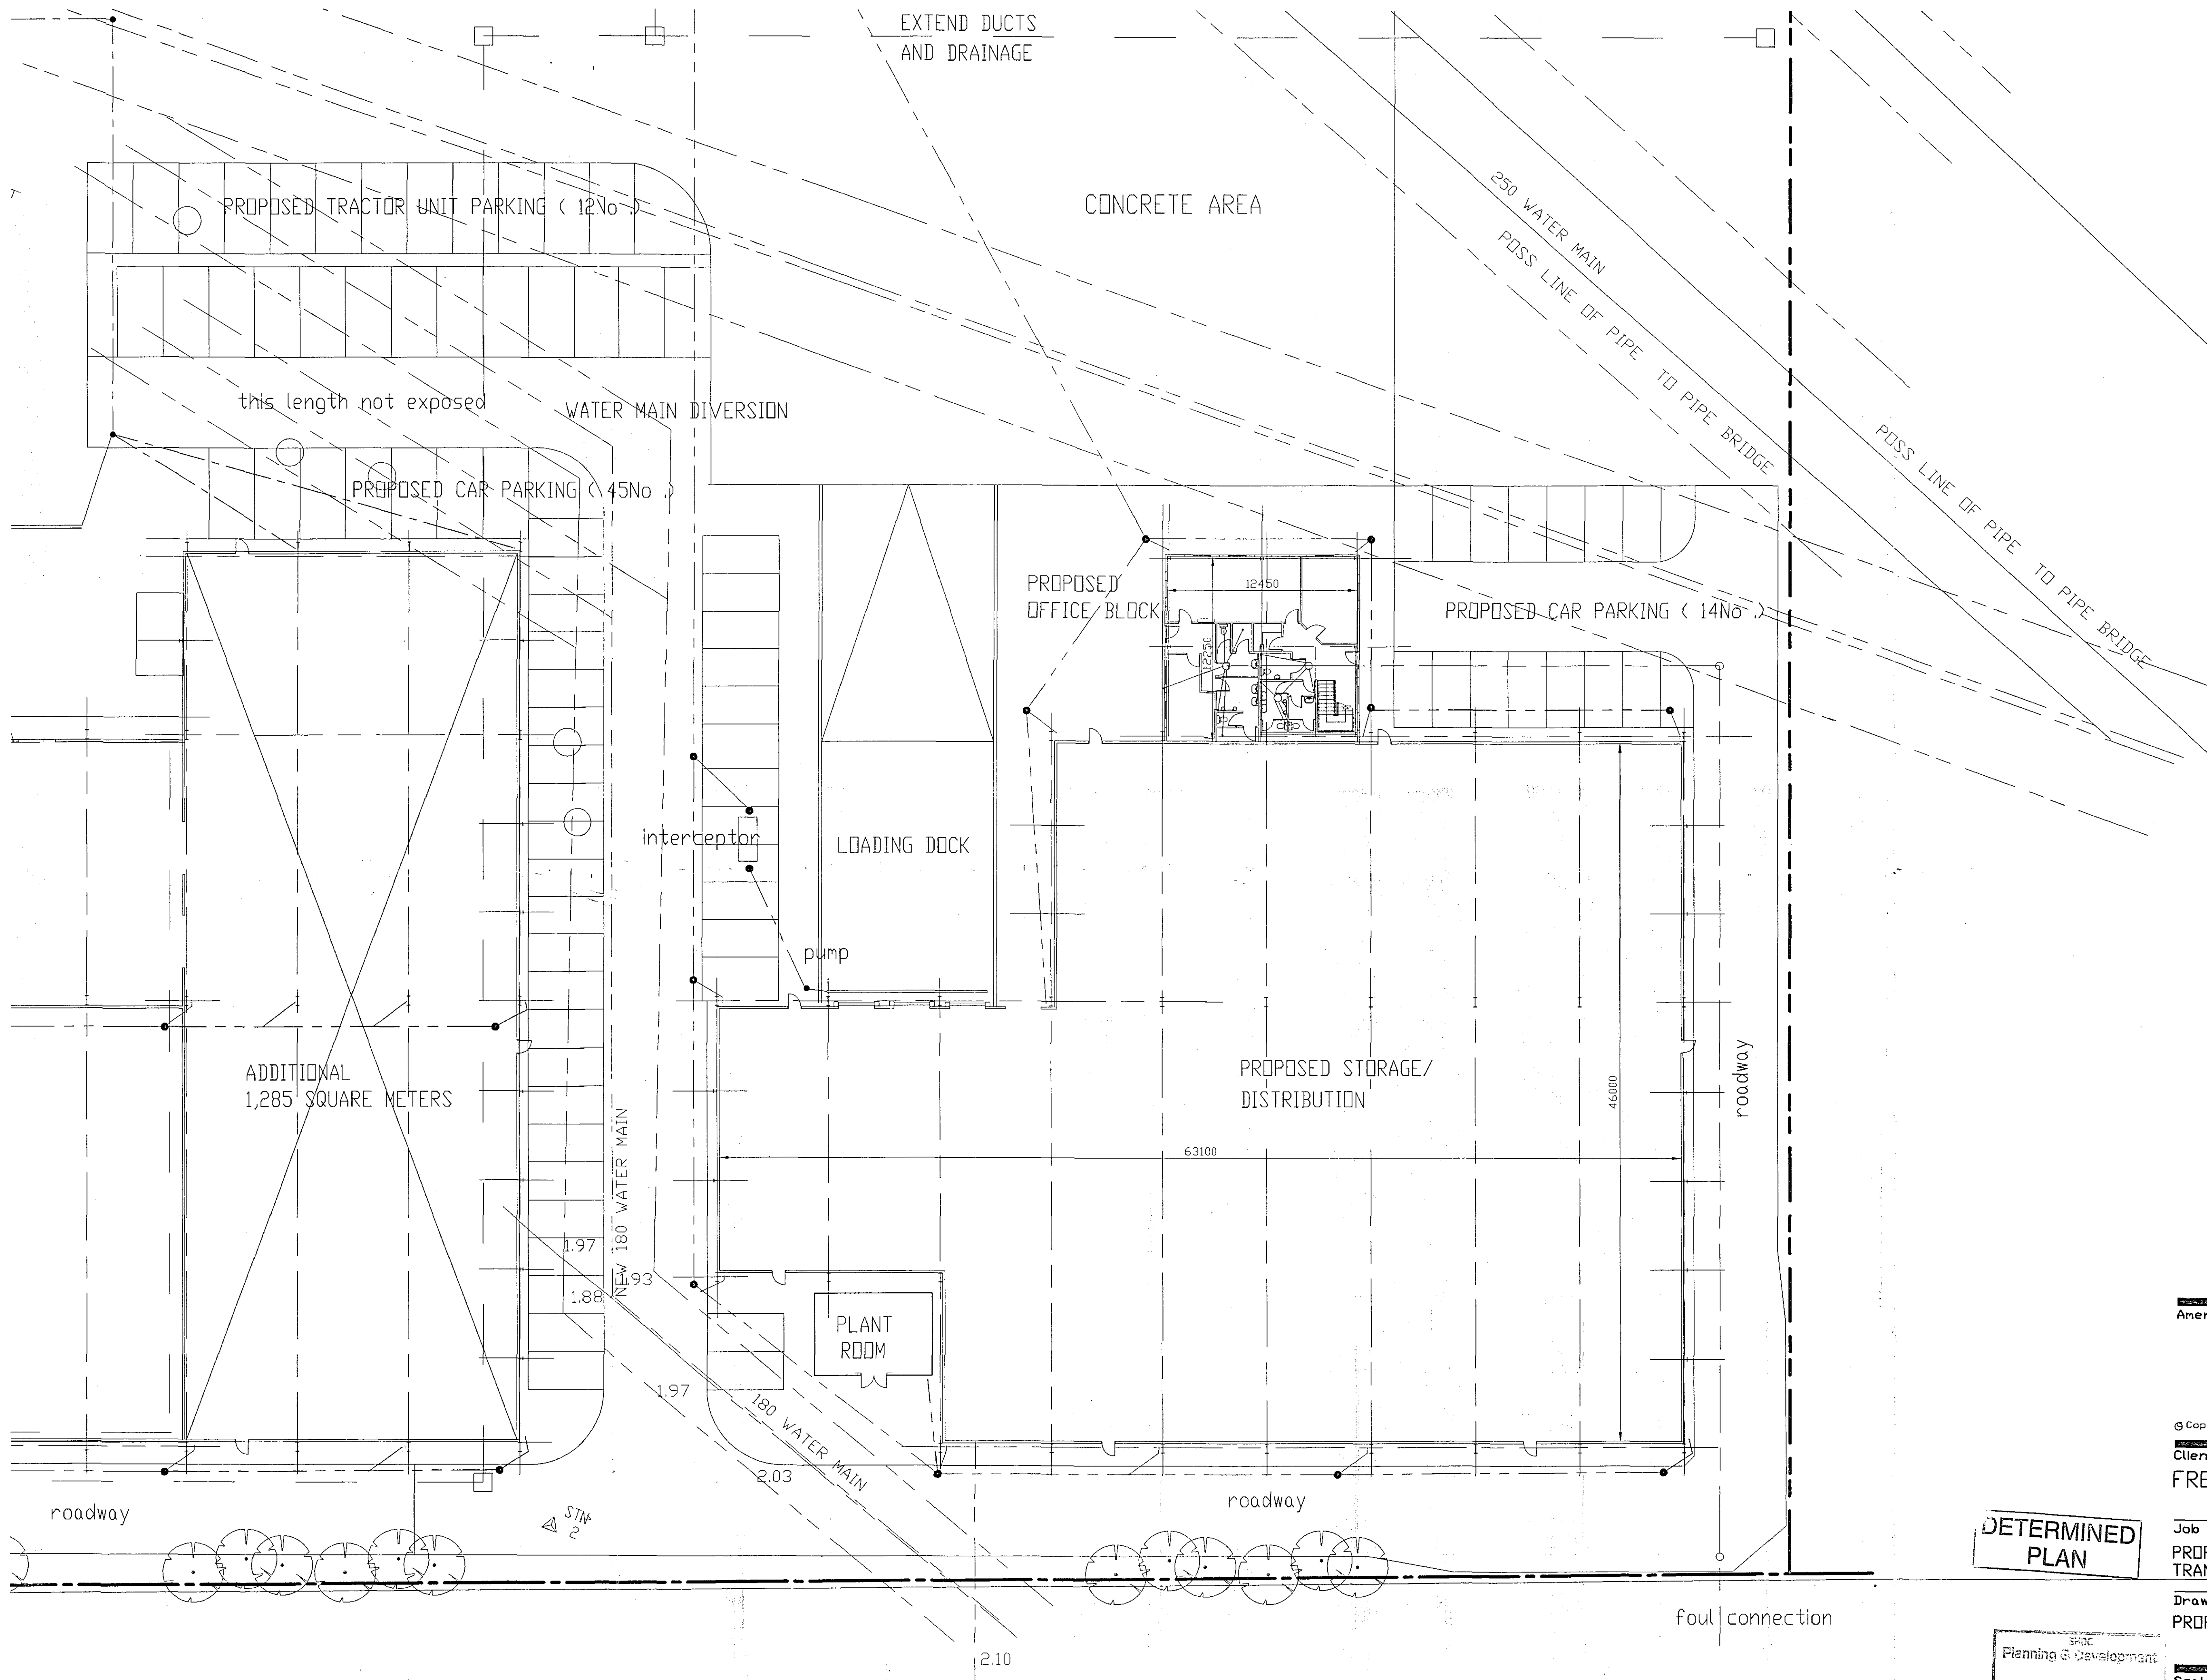

Langwith Design Associates

Architectural Design Consultants
registered office
72 Church Street
Halbeach
Spalding
Lincolnshire PE12 7LL
telephone: Halbeach (01406) 425766
fax: Halbeach (01406) 425488

Amendments

© Copyright Reserved

Client
FRESHLINE.

**DETERMINED
PLAN**

Job
**PROPOSED PHASE TWO
TRANSPORT UNIT.**

Drawing
PROPOSED PLAN

Planning & Development
28 JUL 2004
Ref: 1028104

Scale	Drawn	Checked
1:200	DB	
Date	No.	Ref.#
JUNE 04	LDA/101/503	