


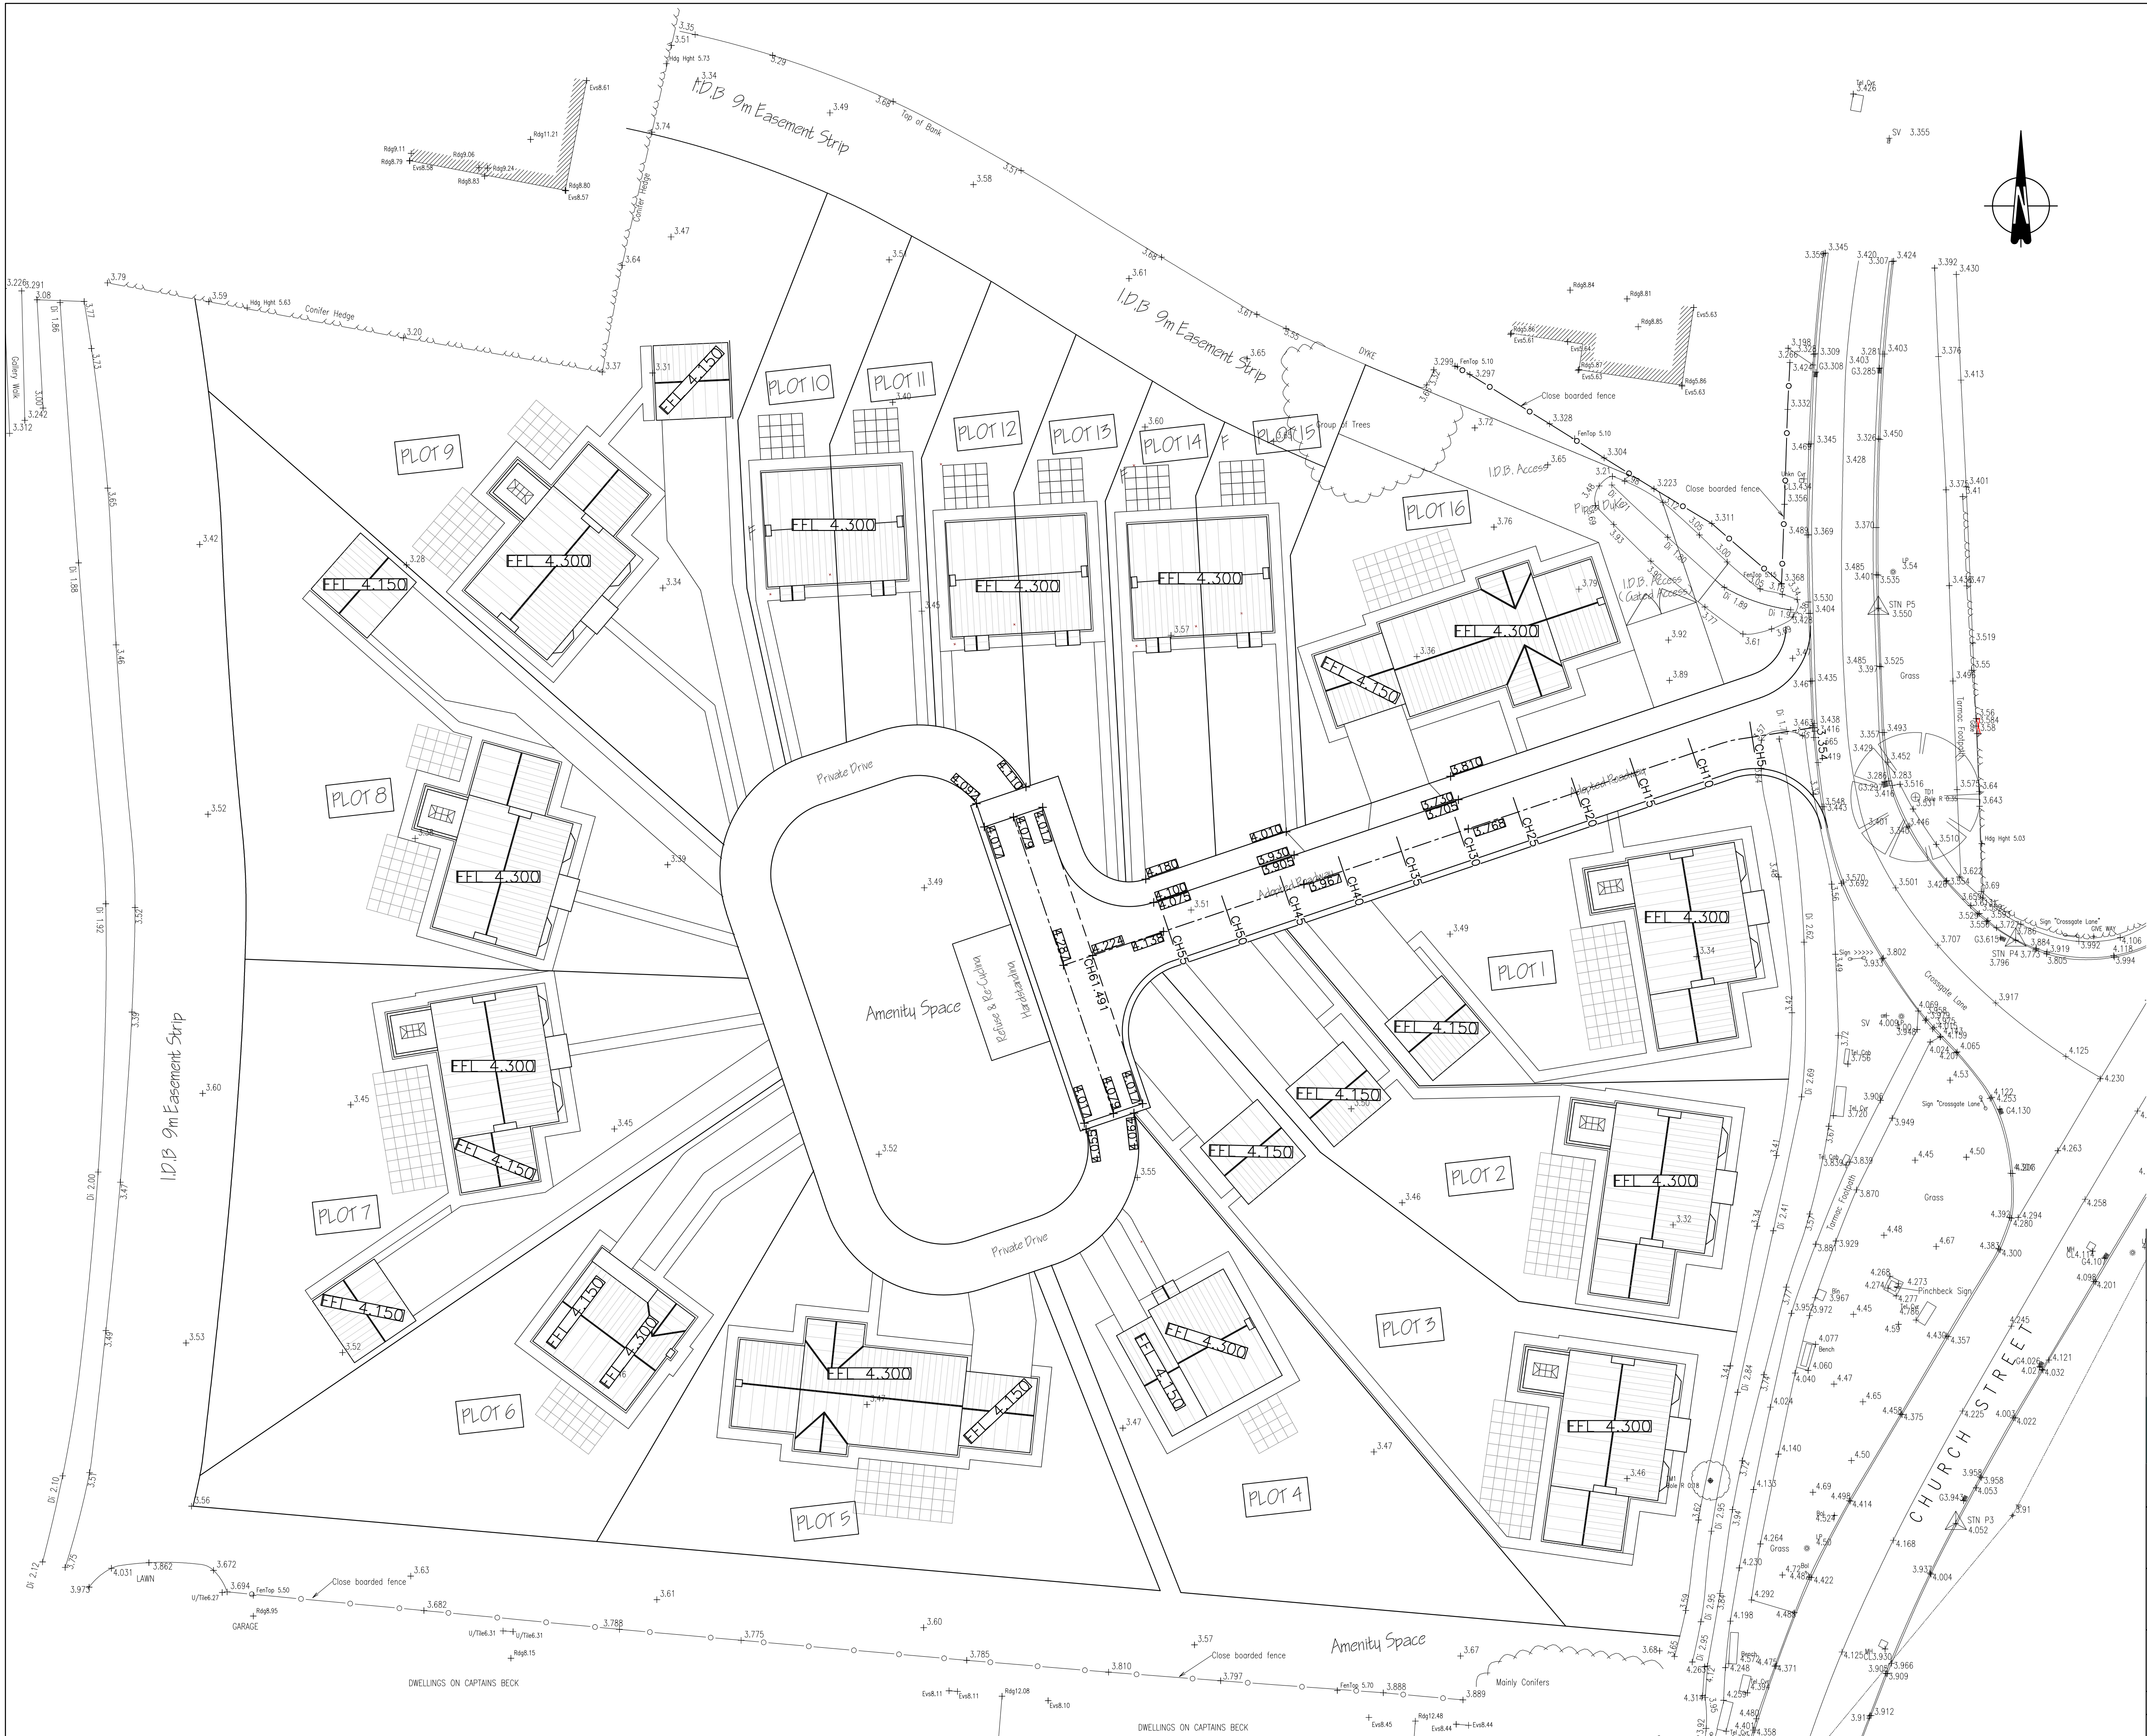

P3	LAYOUT UPDATED	AEQ	09/21	
P2	TURNING HEAD UPDATED. LEVELS UPDATED TO SUIT.	AEQ	09/21	
P1	PRELIMINARY – FOR APPROVAL	AEQ	09/21	
Rev	Revision	Drn	App	Date
SHIELDS WILSON e: info@shieldswilson.co.uk t: 01775 729252 STRUCTURAL AND CIVIL ENGINEERING				
Status		PRELIMINARY		
Client		EXECUTORS OF P.J.BORST (Deceased)		
Project		RESIDENTIAL DEVELOPMENT CROSSGATE LANE, PINCHBECK, LINCOLNSHIRE		
Title		PROPOSED LEVELS PLAN		
Date	SEPT '21	Scale @A1 1:250 @ A1	Drawing No. 21-181/02	Rev P3
Appr				