


USE FIGURED DIMENSIONS ONLY

INDIAN CONST. CO. LTD.
FOR CONSTRUCTION

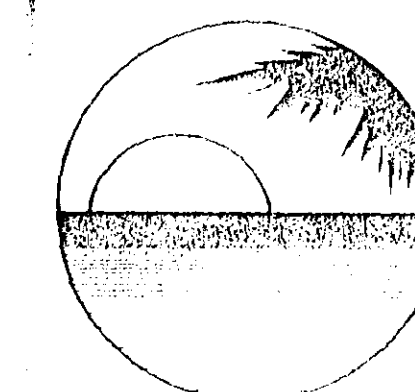

UTOPIA
UK LIMITED

5.20/11/87 Cables, ducting and lighting columns added to drawing

6.28/08/87 Flag pole, founding stones, walls to entrance and pavings replaced by 500pavers Ancon added. Paving layout revised. Handrails to landing dock shown.

7.17/08/87 Single vehicle entrance gate added, pedestrian gate added, path near highway updated.

8.08/07/87 Levels to landing bay area revised

9.28/08/87 Landing bay area revised. Materials added to external works. Car park levels added.

LENDUM

LINDUM CONSTRUCTION

Lincoln House, Whisby Road, Lincoln LN6 3QX
Telephone: (01522) 500300 Fax: (01522) 500377

ellent

UTOPIA UK LTD

COLD STORE & OFFICES


ENTERPRISE WAY SEALDING

drawing
EXTERNAL WORKS - UPPER
~~LANDSCAPING~~ SECTION

SOUTH HOLLAND DO
HOUSING & PLANNING

22 DEC 199


drawn no.	revision
6455/03	E

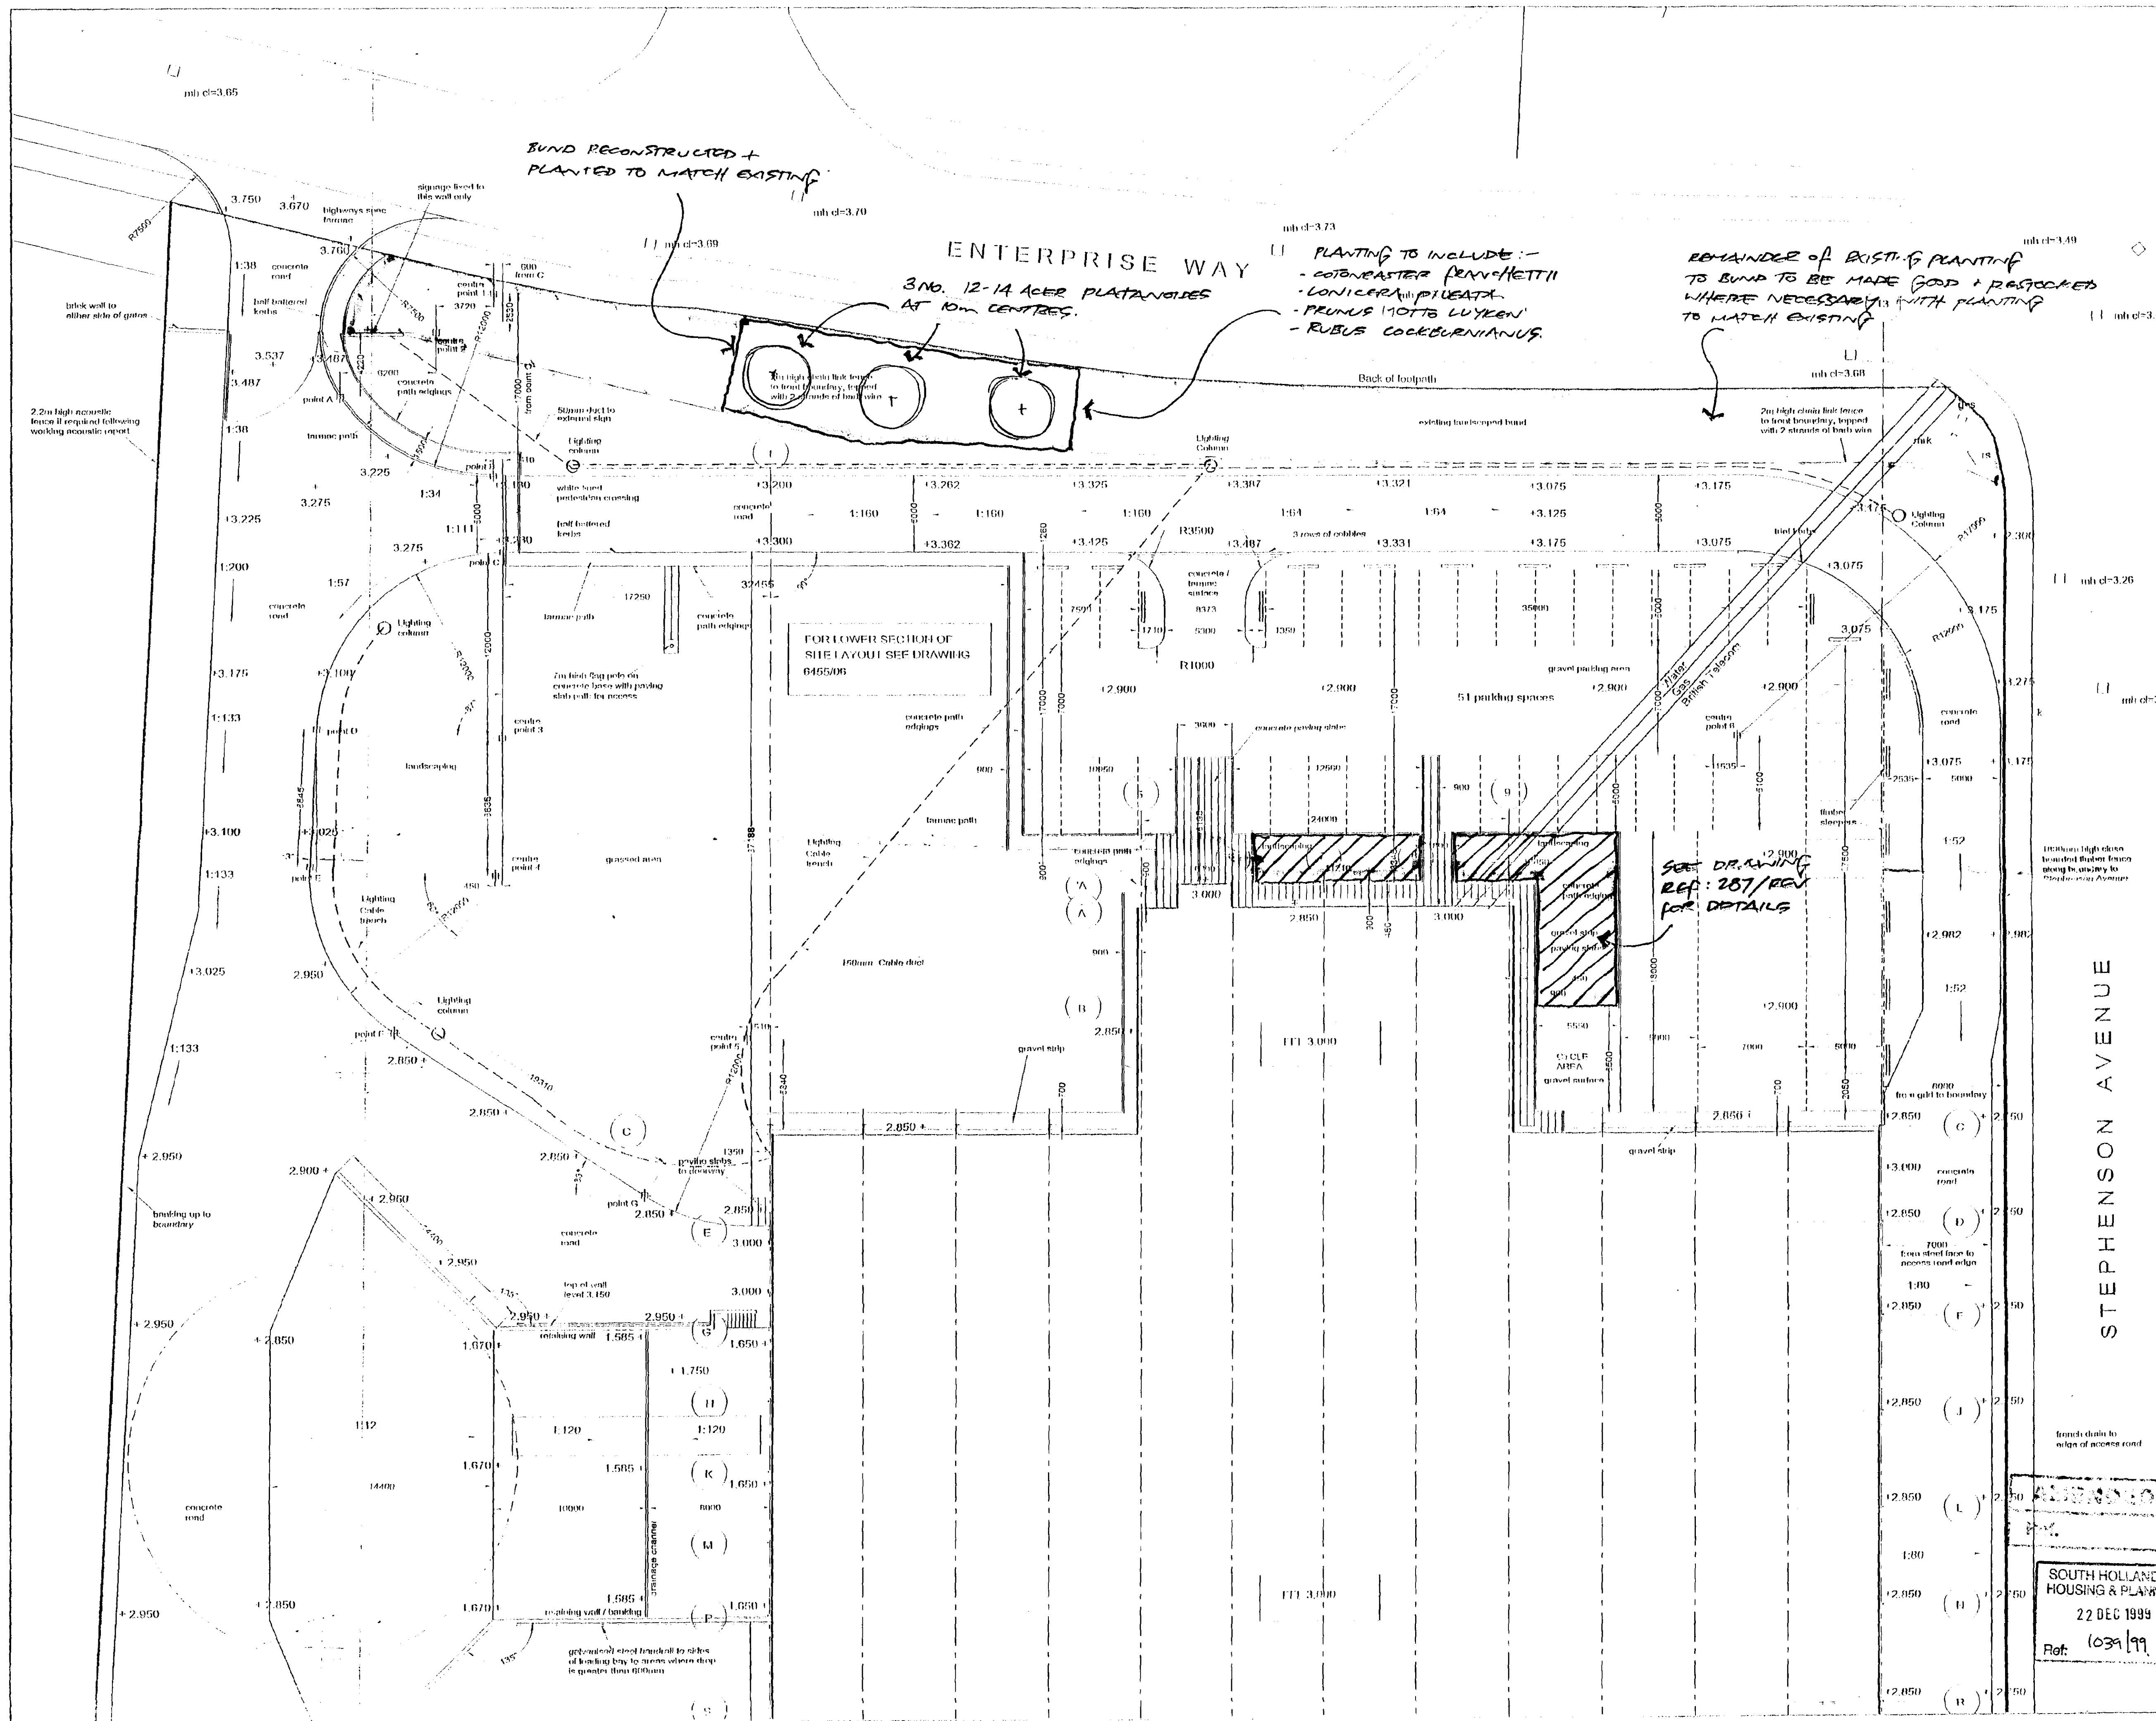

COPYRIGHT
 COPYRIGHT OF THIS DRAWING BELONGS TO LINDUM GROUP LIMITED AND ITS SUBSIDIARY AND ASSOCIATED COMPANIES AND NO PART THEREOF MAY BE REPRODUCED OR UTILISED IN ANY WAY WHATSOEVER WITHOUT THE PRIOR WRITTEN CONSENT OF LINDUM.

USI FIGURED DIMENSIONS ONLY

LINDUM CONST. CO. LTD.
 04 100 CONSTRUCTION

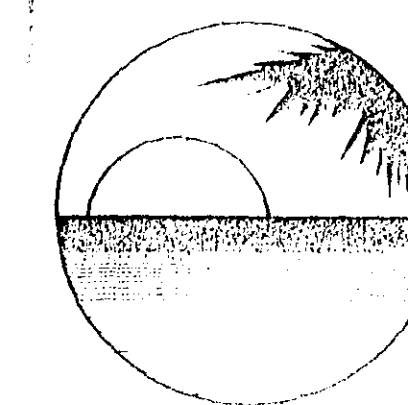


UTOPIA
 UK LIMITED

- E.20/11/97 Cables, ducting and lighting columns added to drawing
- D.29/08/97 Flag pole, fencing notes, walls to entrance and pavings adjacent to Stephenson Avenue added. Parking layout revised, handrails to loading dock shown.
- C.17/09/97 Single vehicle entrance gate added, pedestrian gate added, path over highway updated.
- B.08/07/97 Levels to loading bay area revised
- A.28/06/97 Loading bay area revised. Materials added to external works. Car park levels added.

LINDUM
LINDUM CONSTRUCTION
 Lincoln House, Whistly Road, Lincoln LN6 3QX
 Telephone: (01522) 500 000 Fax: (01522) 500 377

client	UTOPIA UK LTD
project	COLD STORE & OFFICES
	ENTERPRISE WAY
	SEALING
	EXTERNAL WORKS - UPPER
	LANDSCAPING SECTION
drawn by	20-12-97
checked by	22 DEC 1999
Ref:	039199
	6455/03
	E

SOUTH HOLLAND DC
HOUSING & PLANNING
18 OCT 1999
Ref: 1039/99

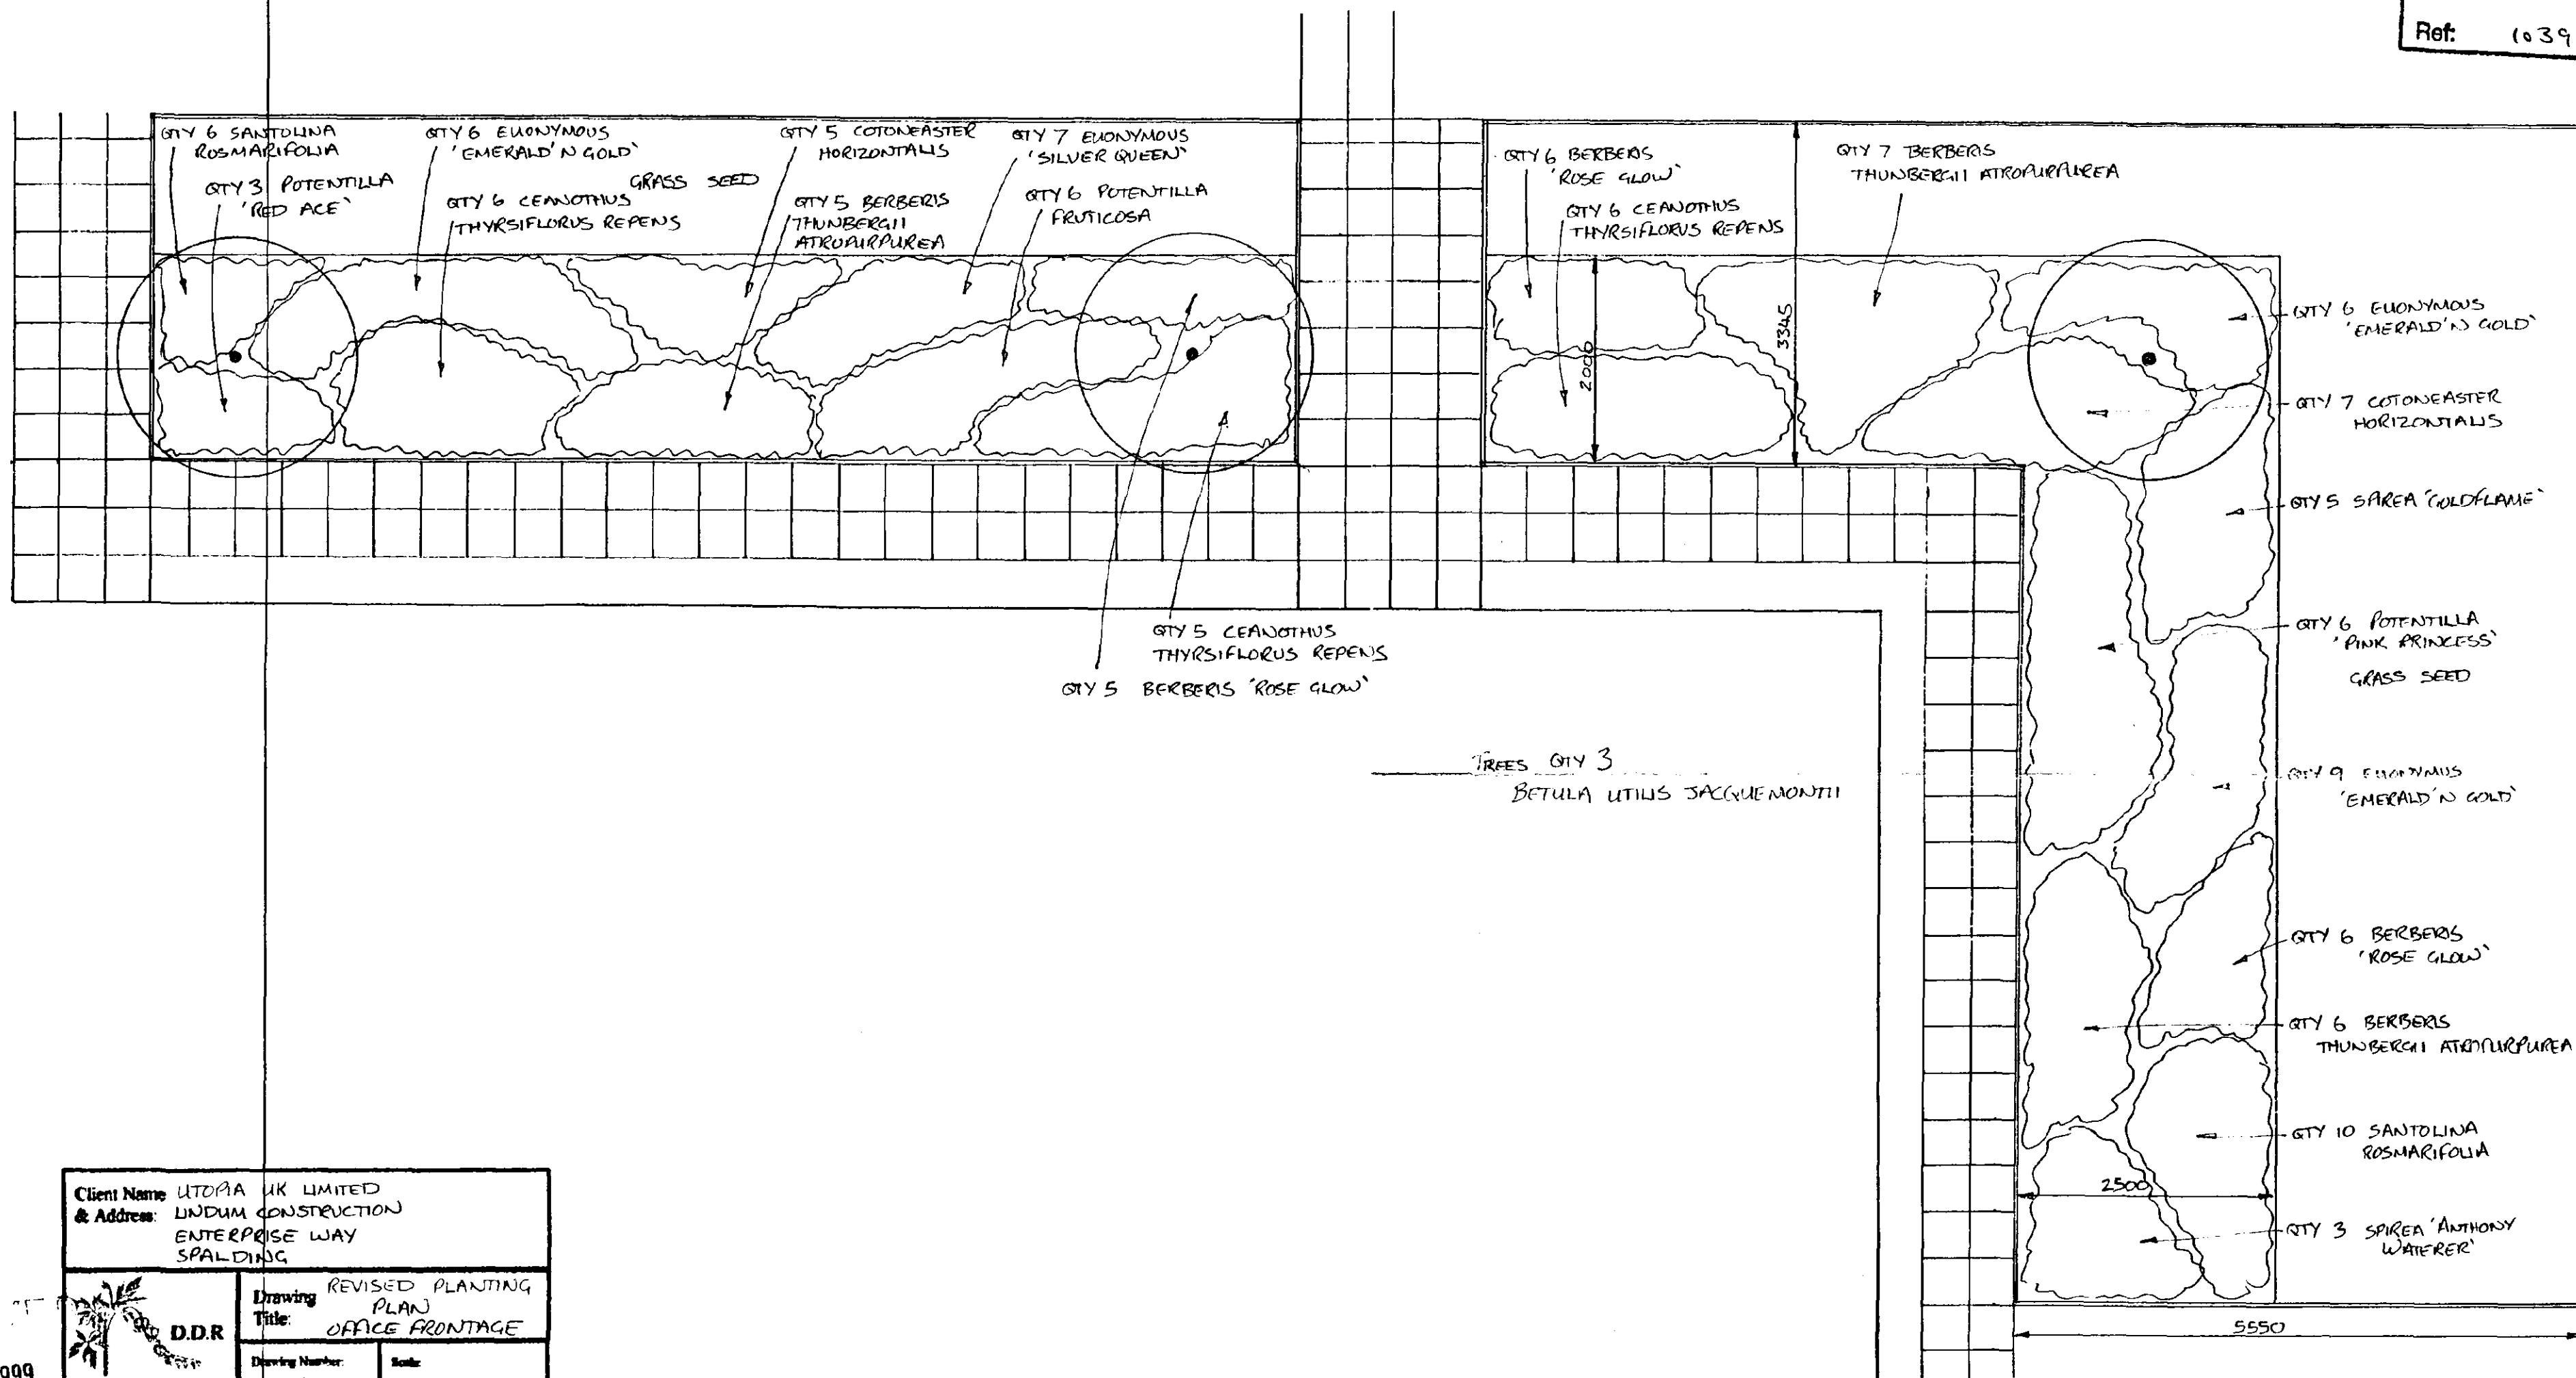

Client Name: UTOPIA UK LIMITED	
& Address: LINDUM CONSTRUCTION ENTERPRISE WAY SPALDING	
 D.D.R. Landscapes	Drawing Title: REVISED PLANTING PLAN OFFICE FRONTAGE
	Drawing Number: 287/REV
	Scale: 1:50

RECEIVED

15 OCT 1999