


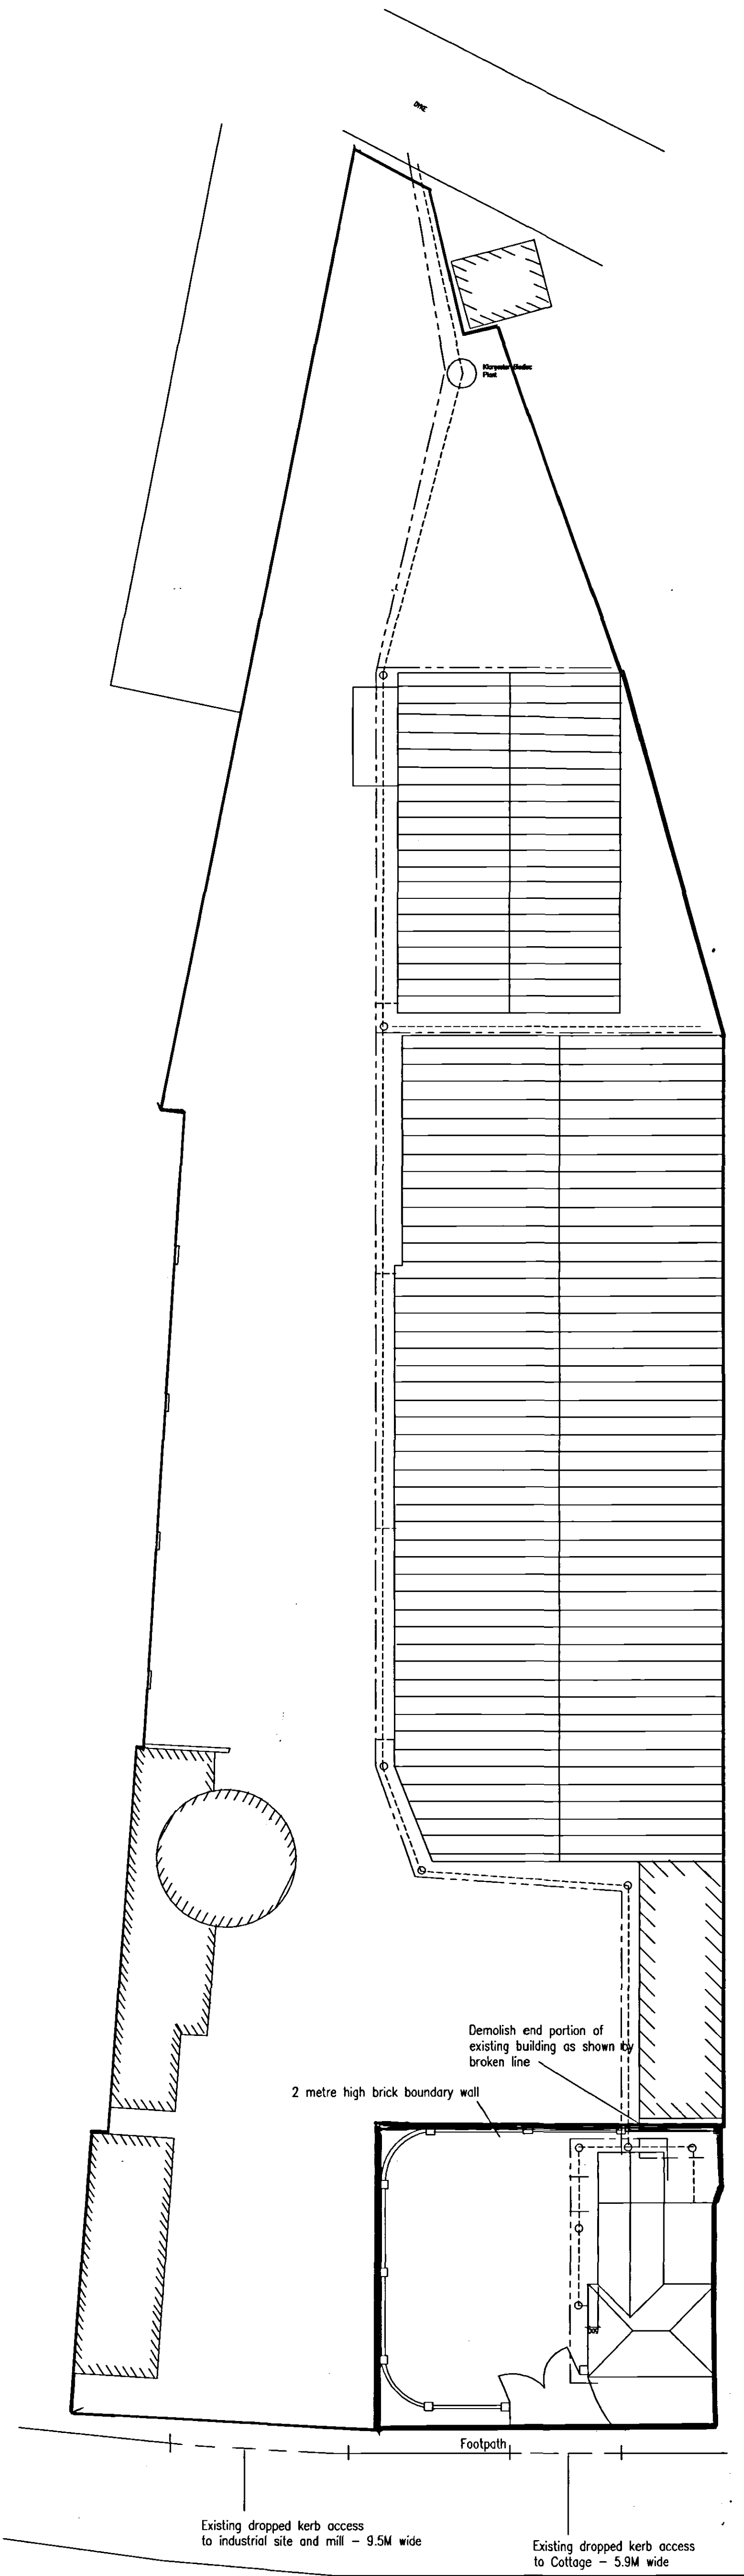

Indicates Line of Storm Water
drainage to dale

Indicates Line of foot water
drainage to drainage ditches
Foot path to adjacent dale

Applicant:- Rob Taylor
Site:- Millers Cottage at Northgate Mill, Northgate, Pinchbeck
Scale:- 1:200
Date: 25/07/07
Drawn By: GD
Drawing Title:- Block Plan Re Proposal to bring Cottage back into residential use and proposed extension

SHDC PLANNING & DEVELOPMENT - 1 AUG 2007 Ref. 1030107
--

**DETERMINED
PLAN**