


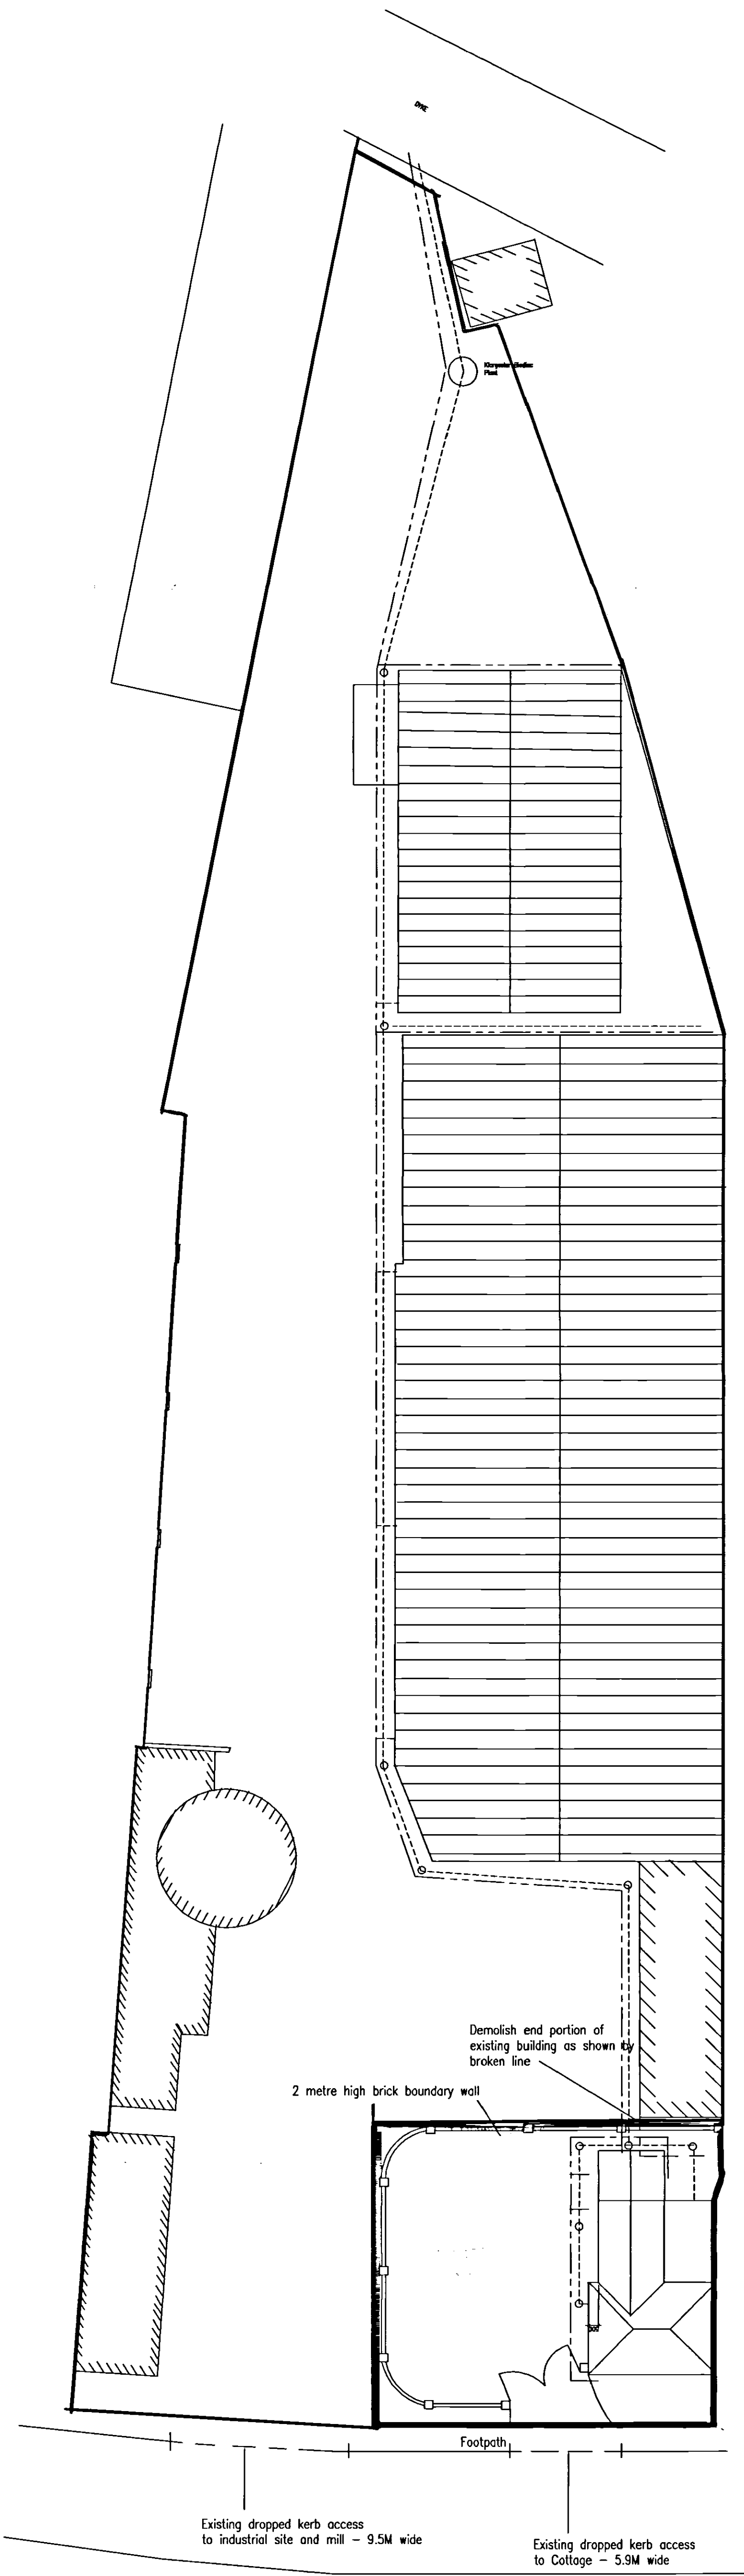

----- Indicates Use of Stone Water drainage to site
 ----- Indicates Use of Red water drainage to Stormwater Drain
 Plant Room to adjacent site

Applicant:- Rob Taylor
Site:- Millers Cottage at Northgate Mill, Northgate, Pinchbeck
Scale:- 1:200
Date: 25/07/07
Drawn By GD
Drawing Title:- Block Plan Re Proposal to bring Cottage back into residential use and proposed extension

SHDC
 PLANNING & DEVELOPMENT
 - 1 AUG 2007
 Ref. 1050/07