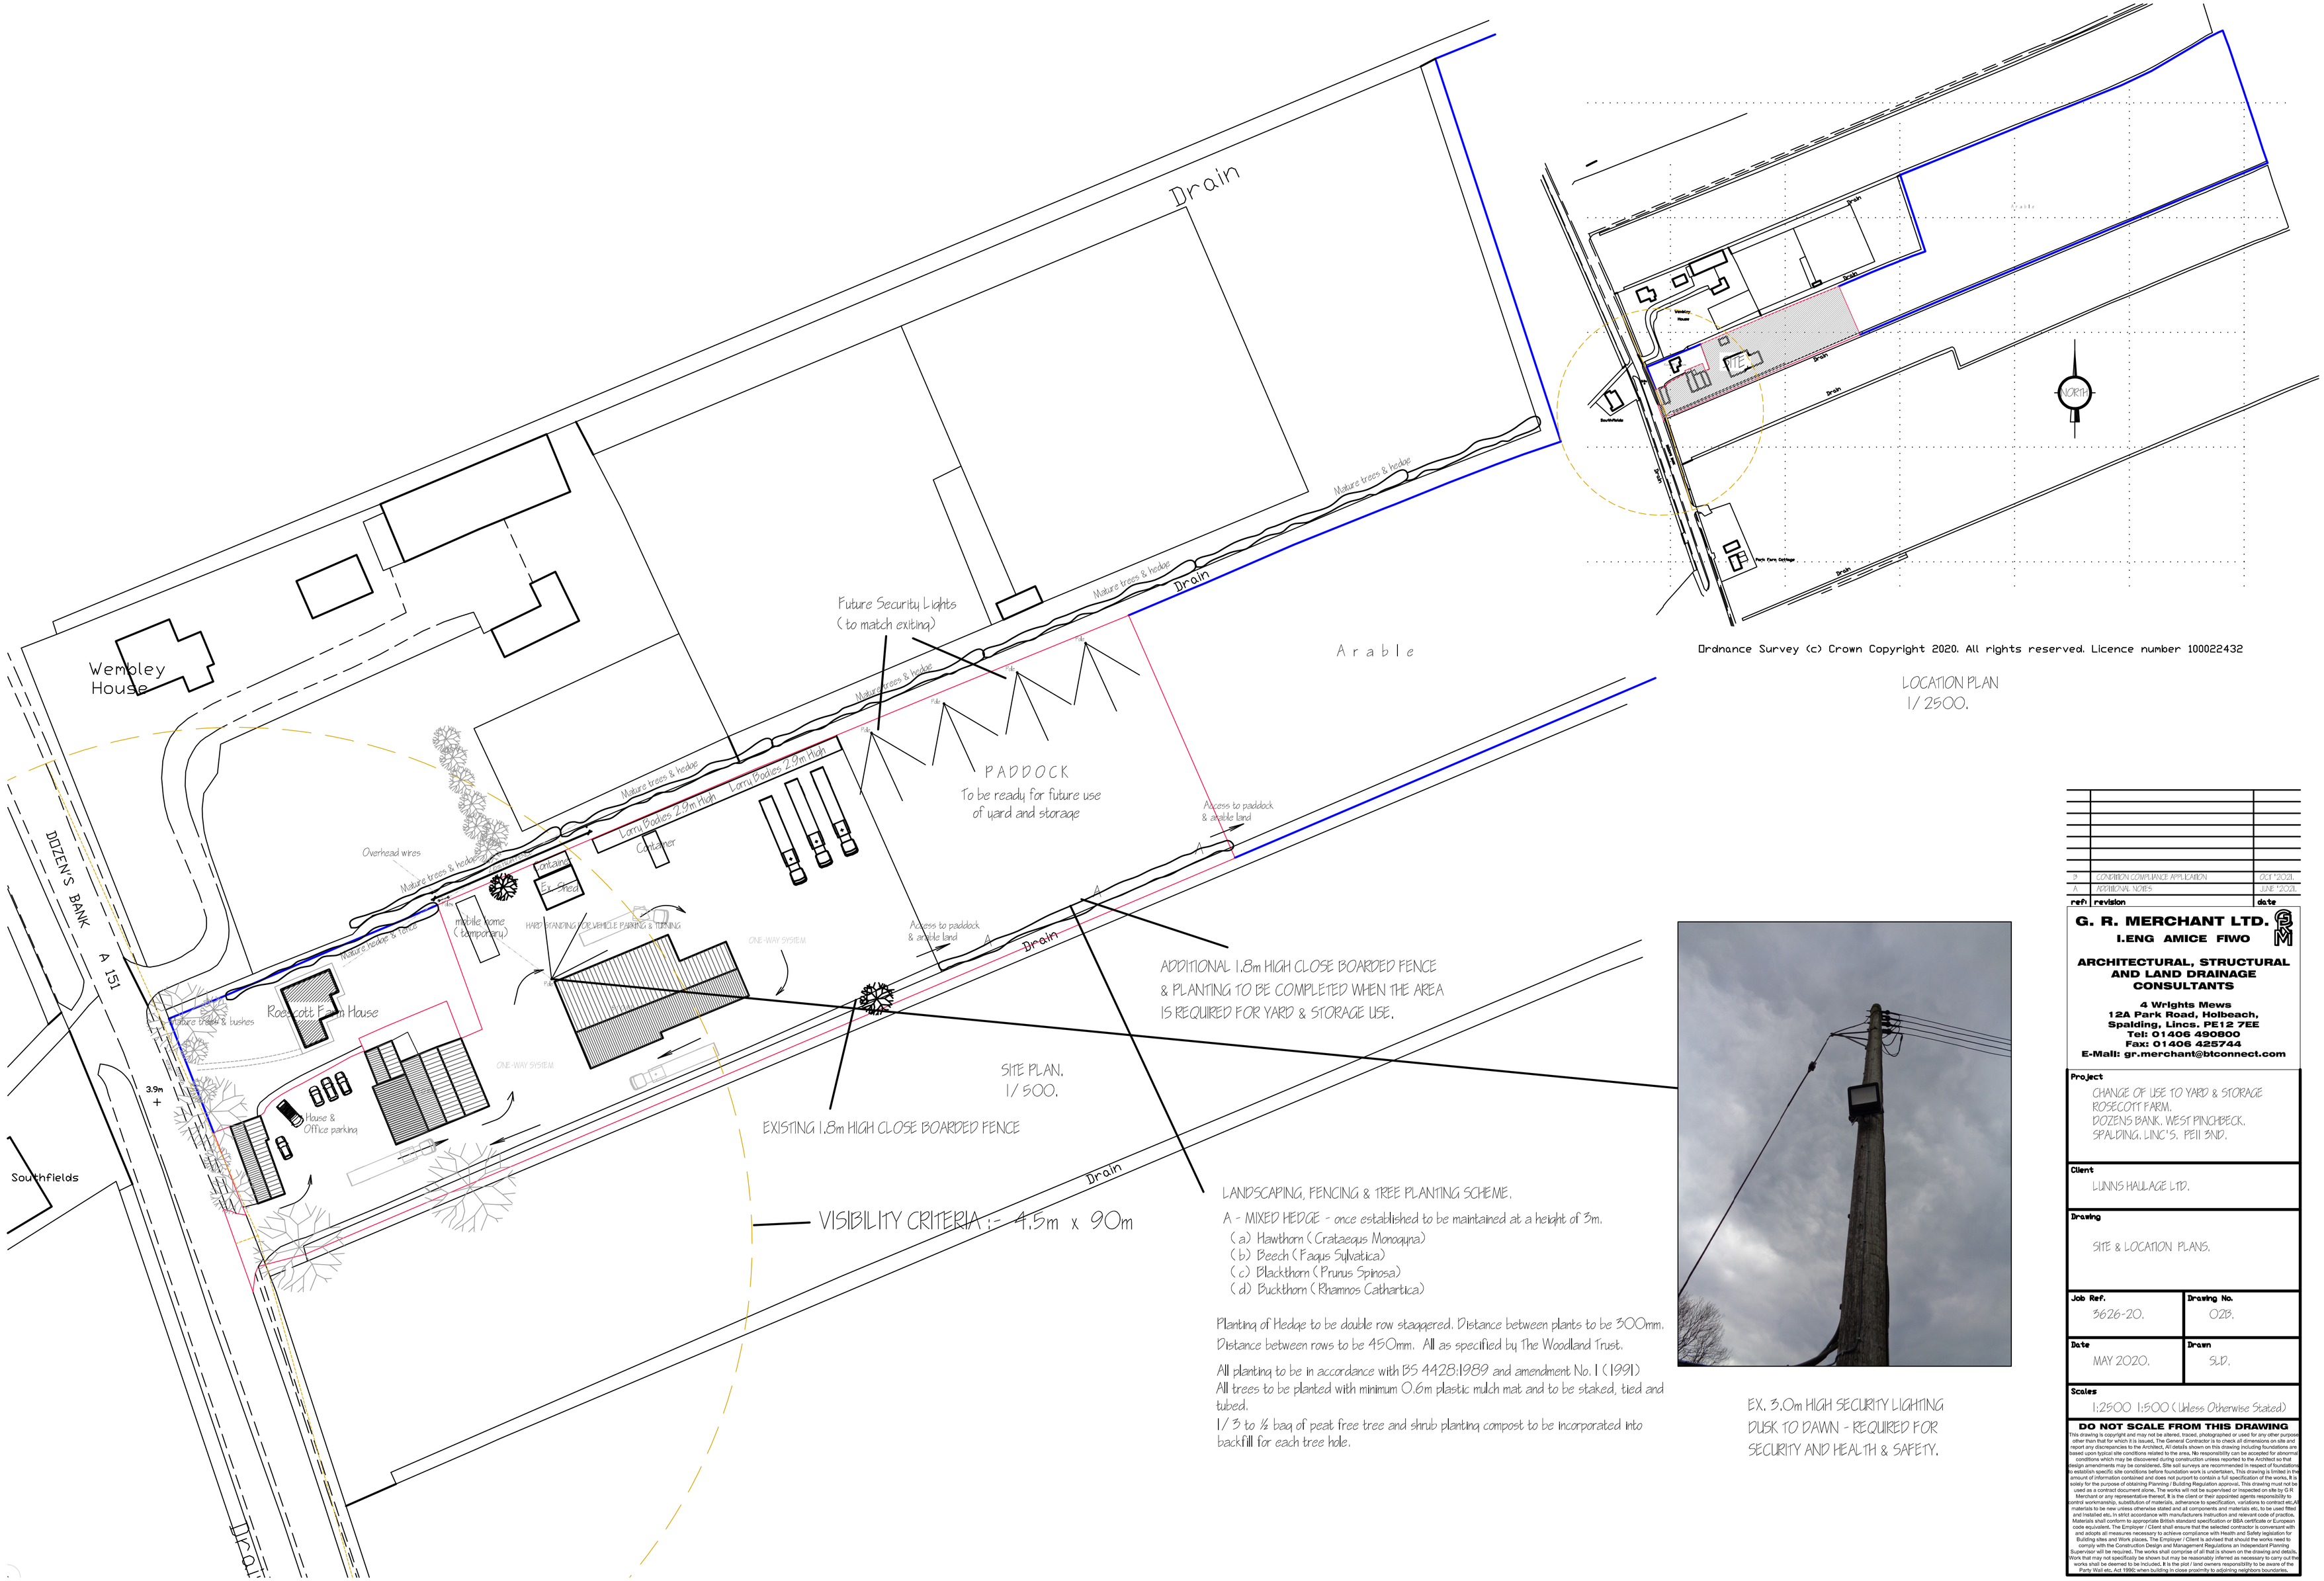
Drain
Wembley House
Future Security Lights (to match exiting)
Mature trees & hedge
Arable
PADDOCK
To be ready for future use of yard and storage
Access to paddock & arable land
Overhead wires
Mature trees & hedge
Container
Oil tank
Ex. Shed
Lorry Bodies 2.9m High
mobile home (temporary)
HARD STANDING FOR VEHICLE PARKING & TURNING
ONE-WAY SYSTEM
Rosecott Farm House
Future trees & bushes
House & Office parking
DOZEN'S BANK
A 151
3.9m
Southfields
ADDITIONAL 1.8m HIGH CLOSE BOARDED FENCE & PLANTING TO BE COMPLETED WHEN THE AREA IS REQUIRED FOR YARD & STORAGE USE.
SITE PLAN.
1/500.
EXISTING 1.8m HIGH CLOSE BOARDED FENCE
VISIBILITY CRITERIA :- 4.5m x 90m
LANDSCAPING, FENCING & TREE PLANTING SCHEME.
A - MIXED HEDGE - once established to be maintained at a height of 3m.
(a) Hawthorn (Crataegus Monogyna)
(b) Beech (Fagus Sylvatica)
(c) Blackthorn (Prunus Spinosa)
(d) Buckthorn (Rhamnos Cathartica)
Planting of Hedge to be double row staggered. Distance between plants to be 300mm. Distance between rows to be 450mm. All as specified by The Woodland Trust.
All planting to be in accordance with BS 4428:1989 and amendment No. 1 (1991)
All trees to be planted with minimum 0.6m plastic mulch mat and to be staked, tied and tubed.
1/3 to ½ bag of peat free tree and shrub planting compost to be incorporated into backfill for each tree hole.
Drain
Mature trees & hedge
Larry Bodies 2.9m High
Container
Oil tank
Ex. Shed
Access to paddock & arable land
Mature trees & hedge
Mature trees & bushes
Rosecott Farm House
House & Office parking
ONE-WAY SYSTEM
Drain
Drain
Drain