




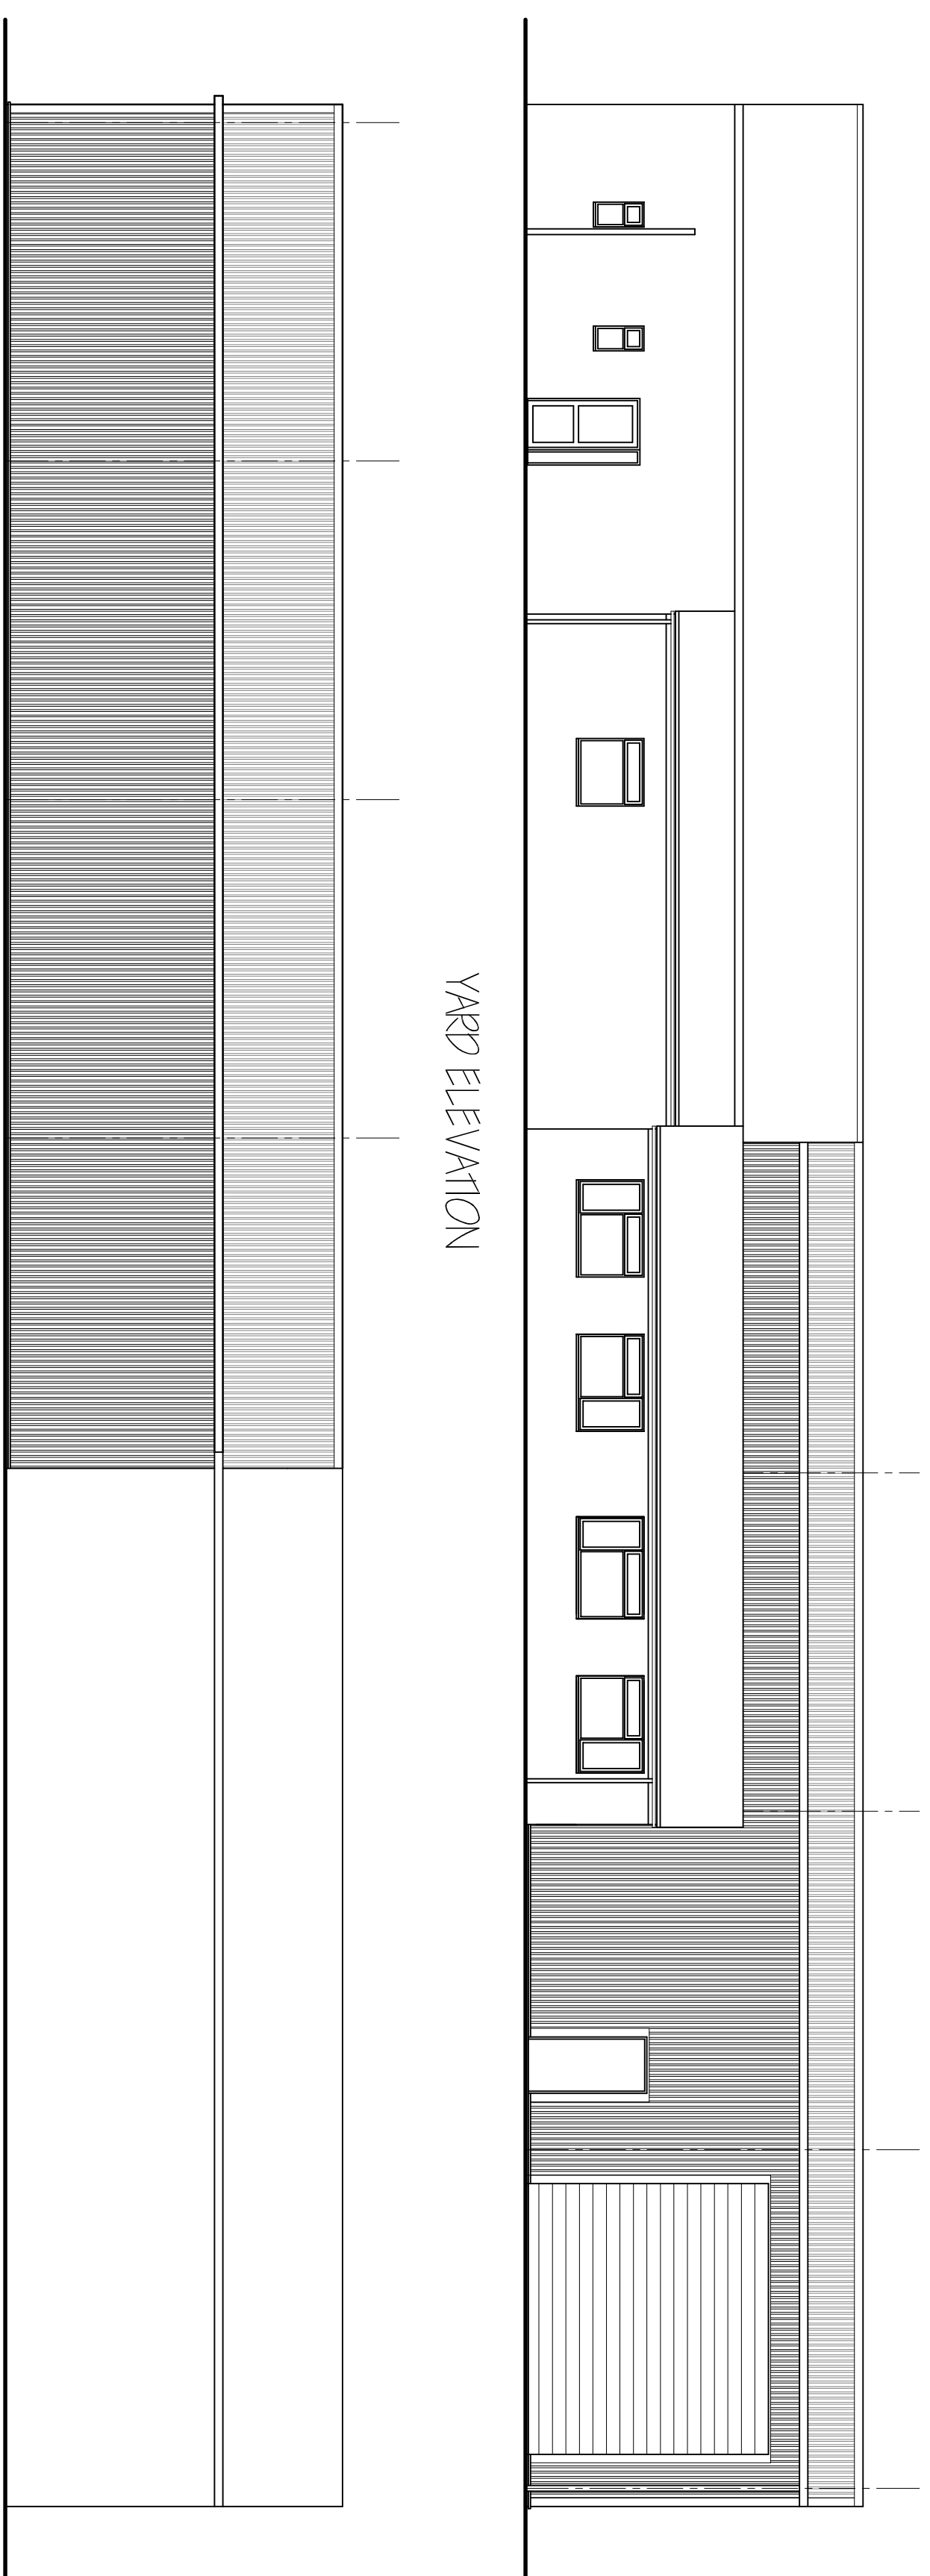

YARD ELEVATION

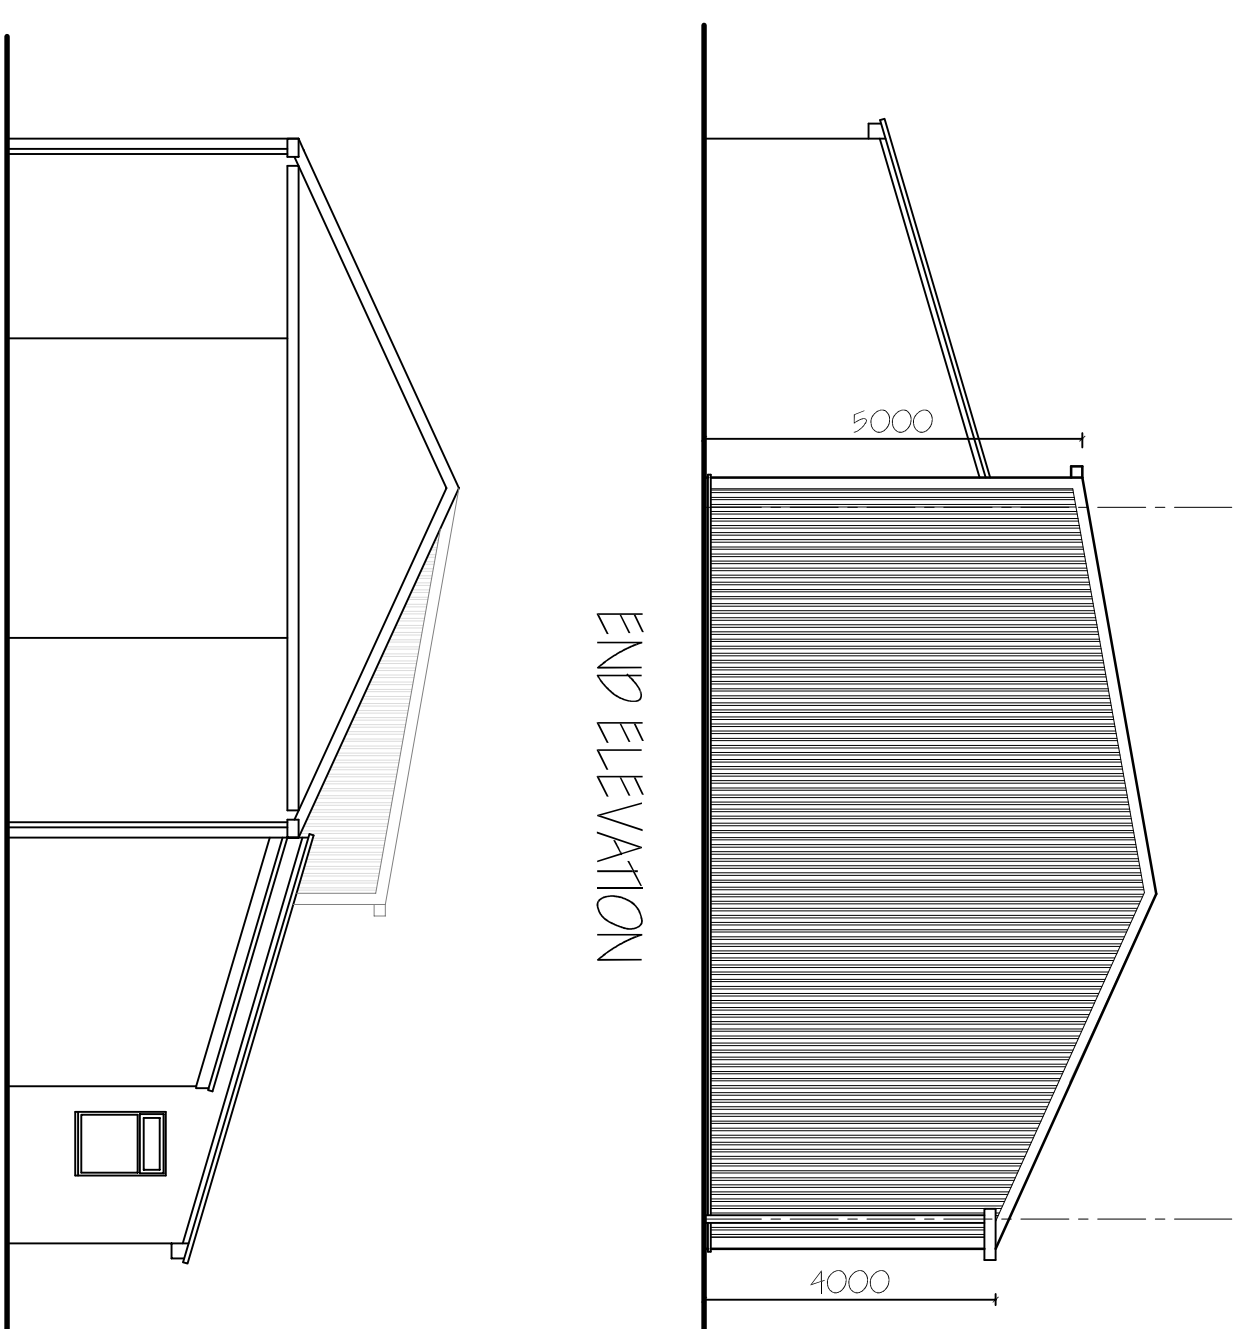


END ELEVATION

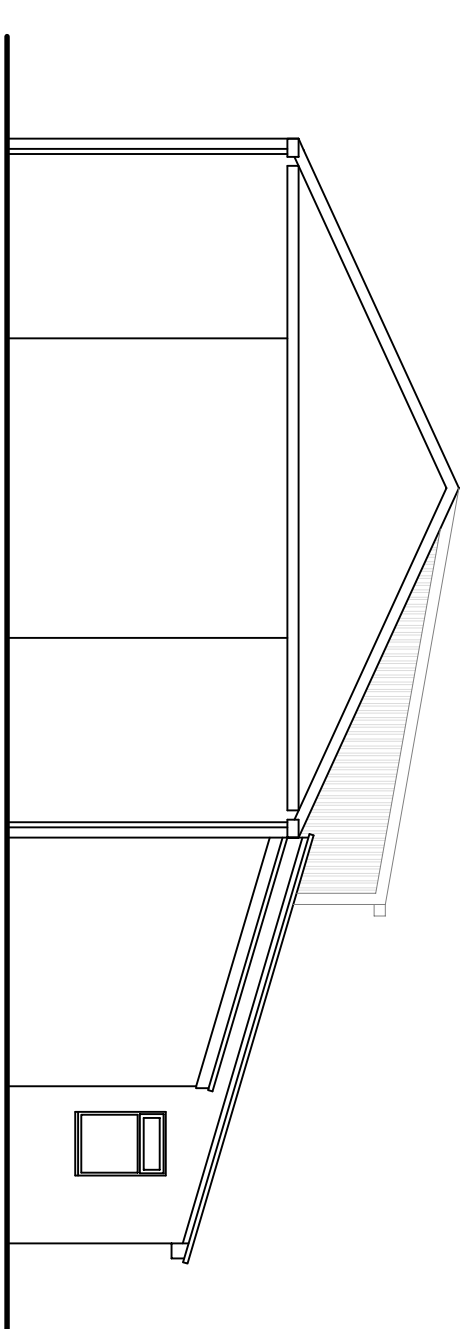

END ELEVATION



PART SITE PLAN 1:250

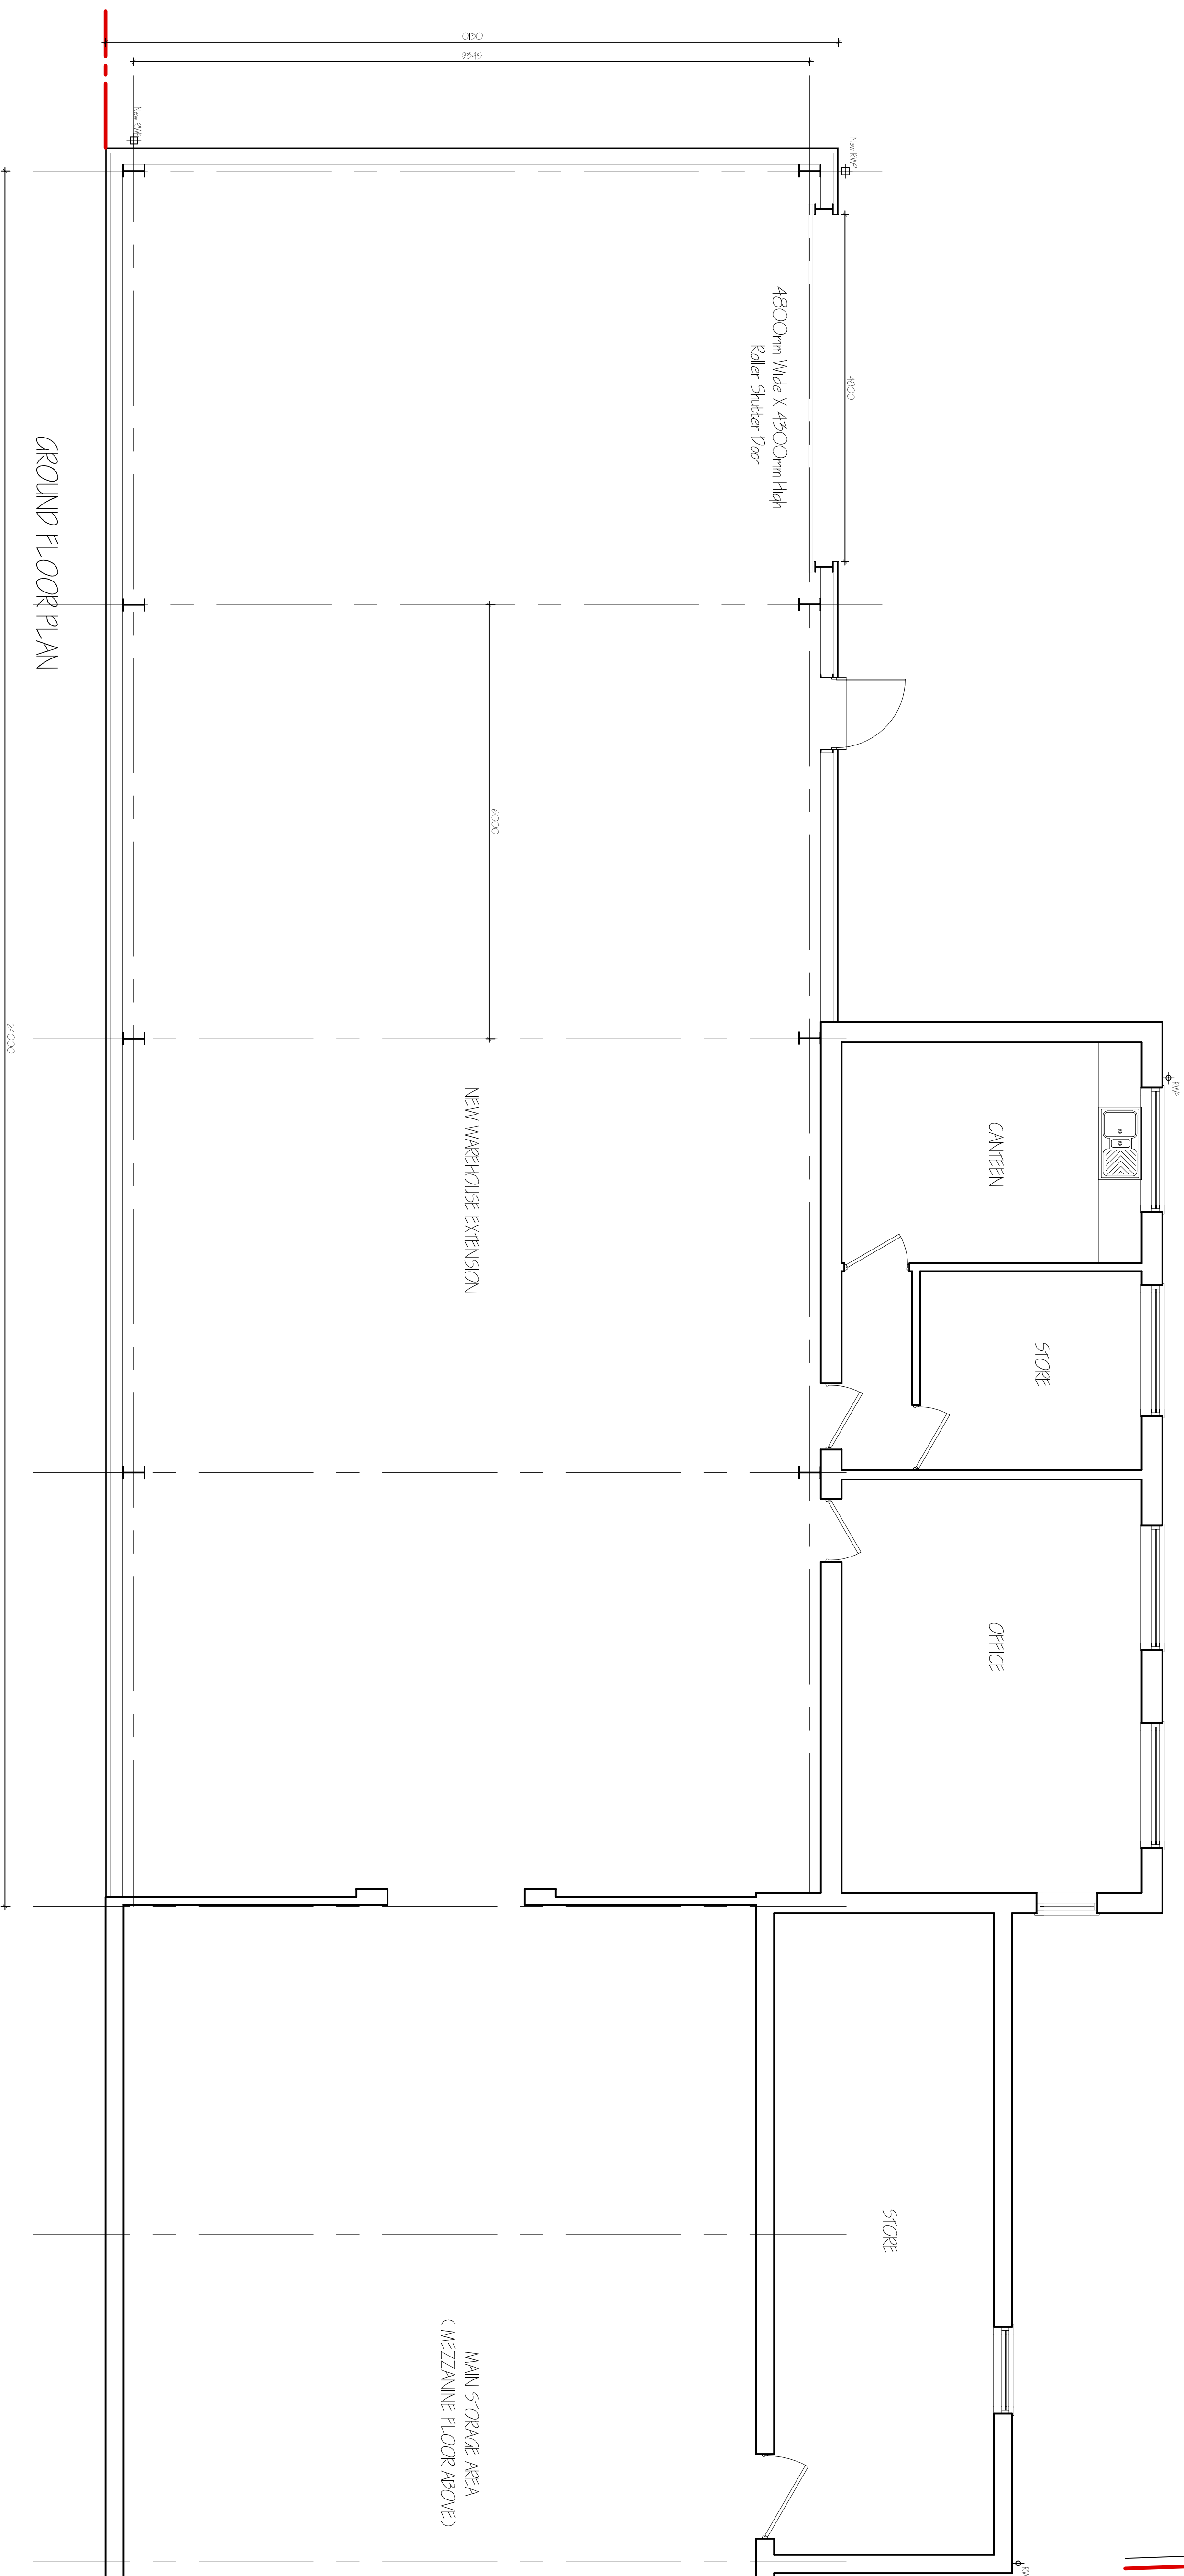

GROUND FLOOR PLAN

[illegible]