


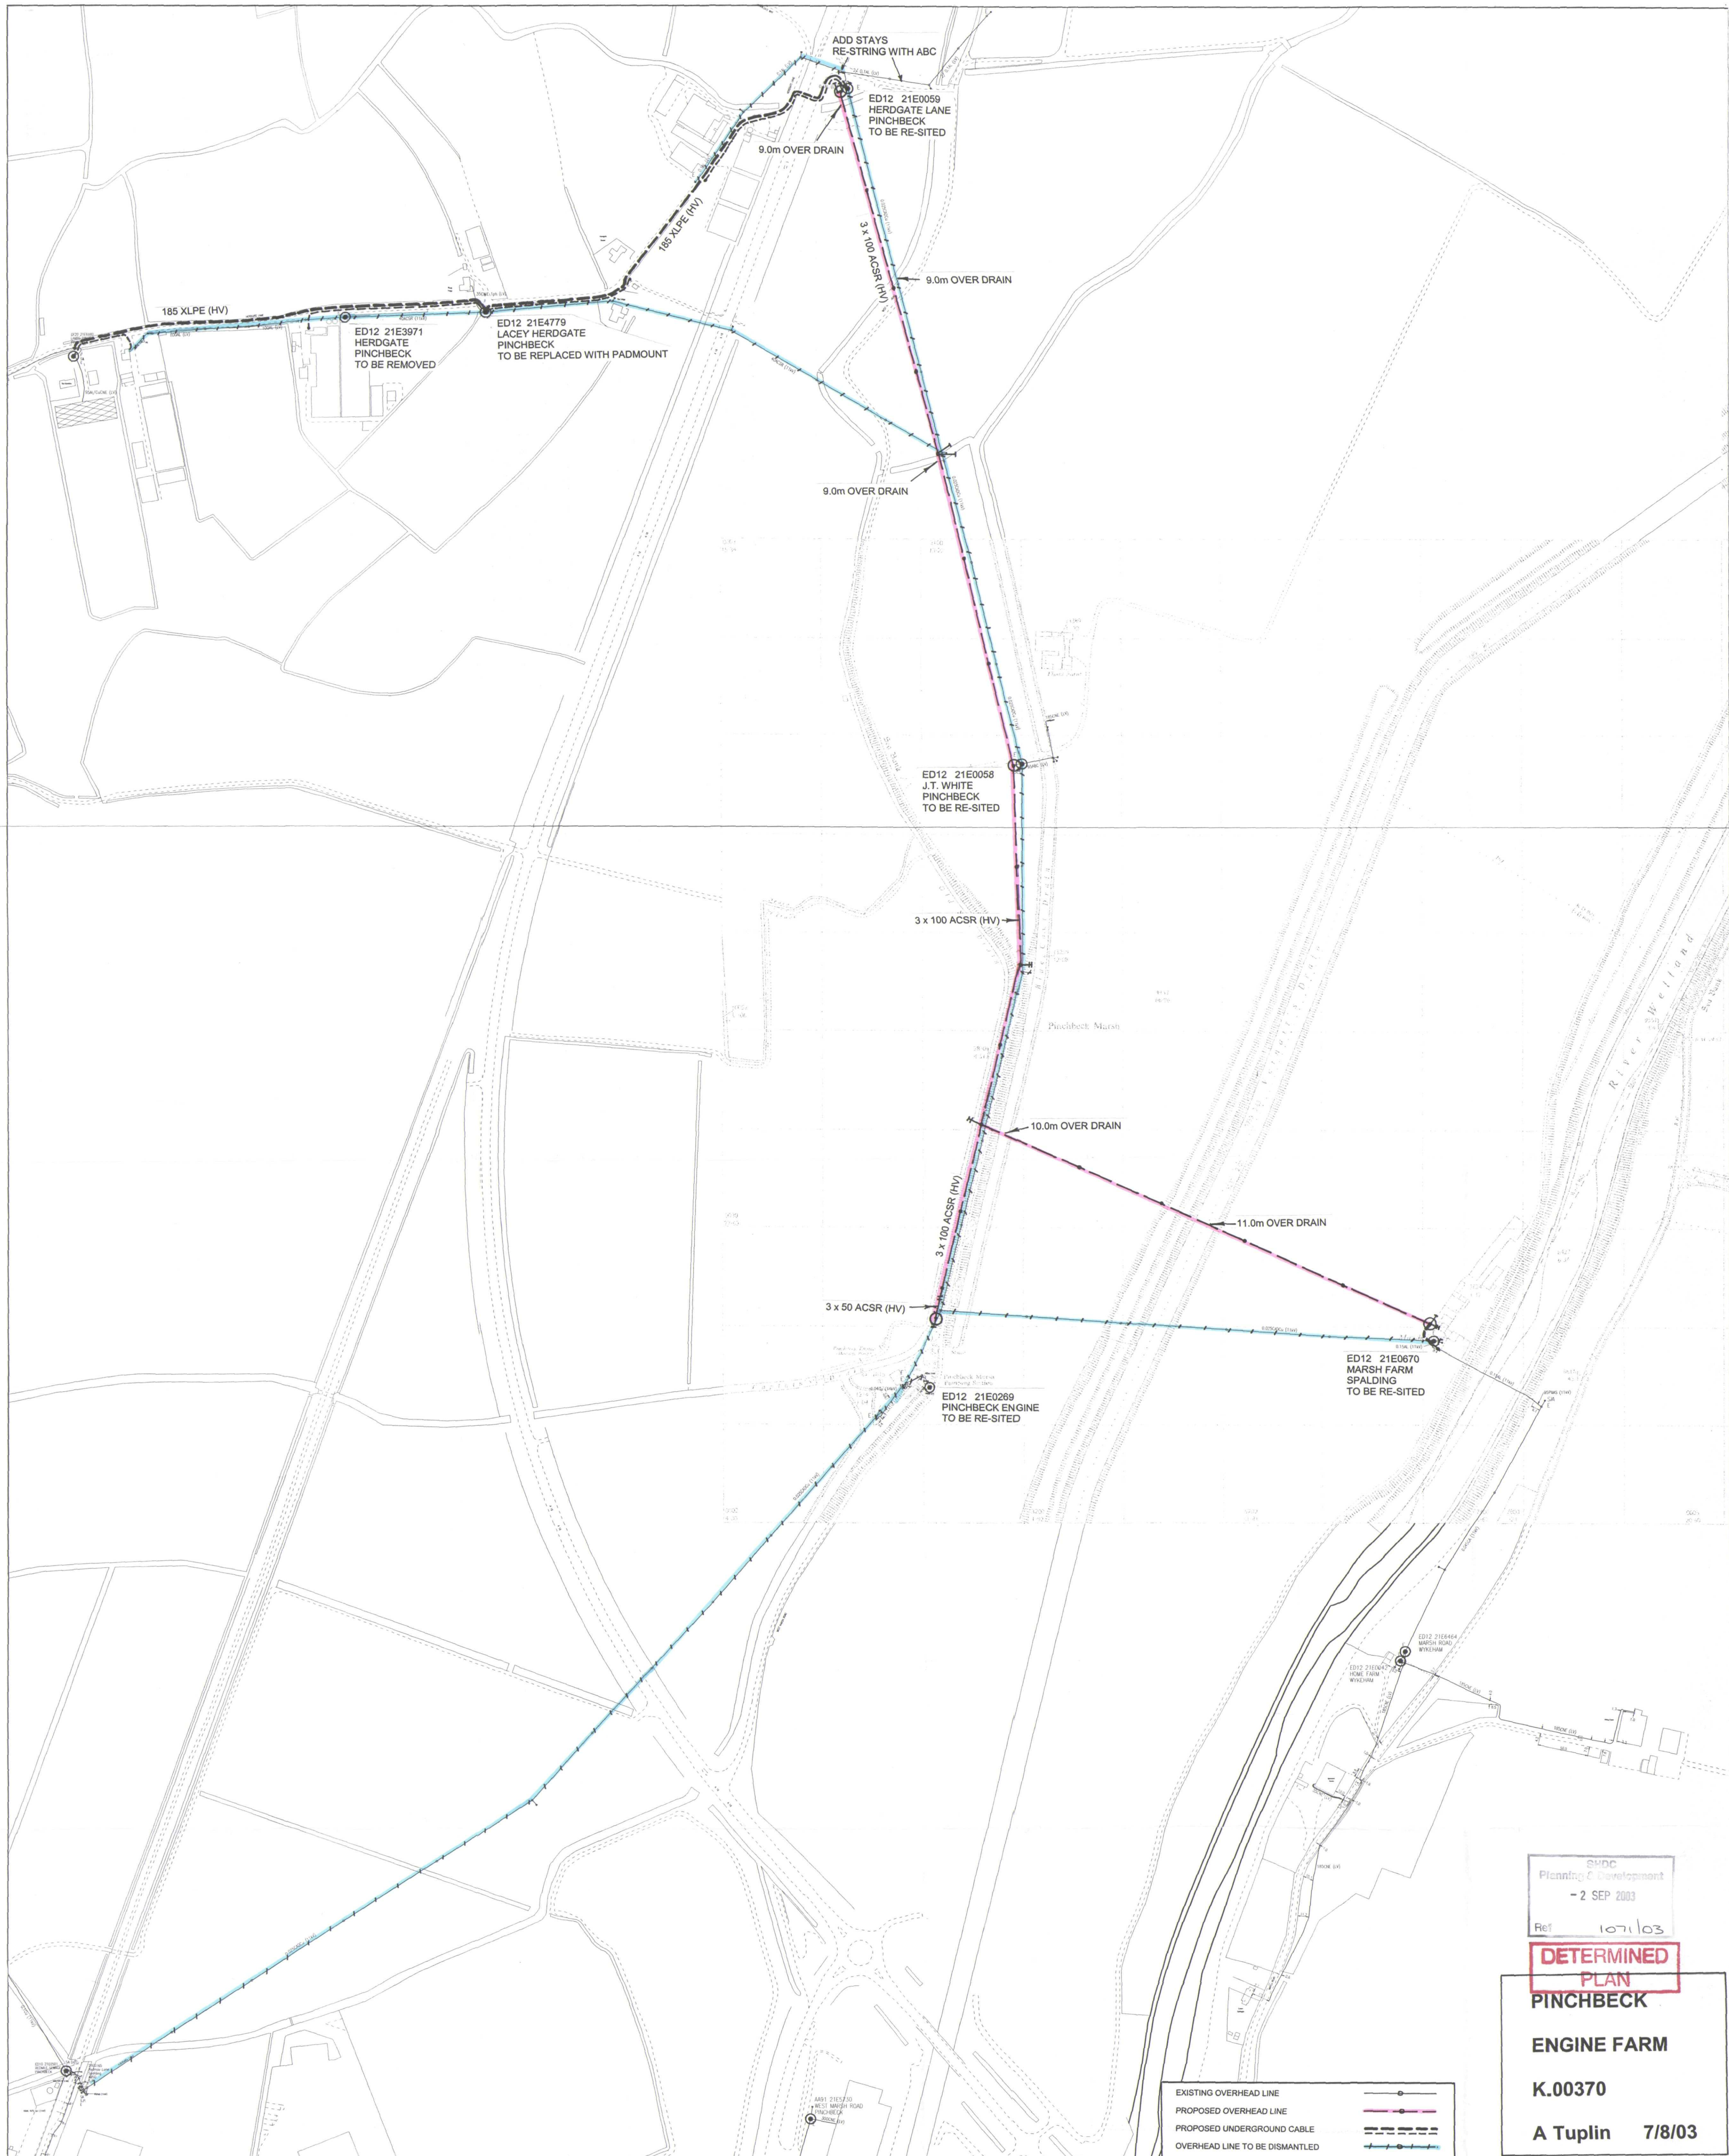

SHDC
Planning & Development
- 2 SEP 2003
Ref: 1071/03

**DETERMINED
PLAN
PINCHBECK**

ENGINE FARM

K.00370

A Tuplin 7/8/03

EXISTING OVERHEAD LINE
PROPOSED OVERHEAD LINE
PROPOSED UNDERGROUND CABLE
OVERHEAD LINE TO BE DISMANTLED