



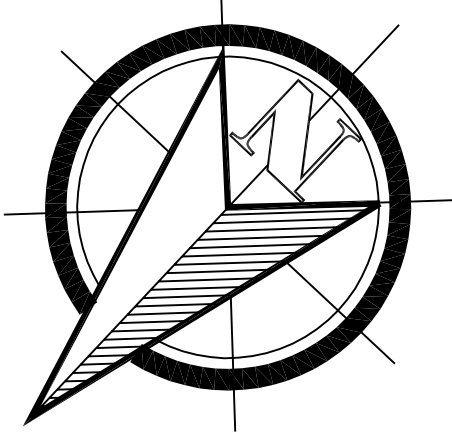

1. DO NOT SCALE THIS DRAWING. VERIFY DIMENSIONS, COMPONENTS & ASSEMBLIES ON SITE FROM MANUFACTURE, CONSTRUCTION OR SUPPLY.
2. WHERE NO SYMBOLS ARE GIVEN FOR DIMENSIONS, WHOLE NUMBERS INDICATE MILLIMETRES & DECIMALISED INDICATE METRES.
3. ALL MATERIALS, CONSTRUCTION AND DETAILS SHOWN OR IMPLIED ON THIS DRAWING MUST COMPLY WITH CURRENT BRITISH STANDARDS, CODES OF PRACTICE, AND CLIENT'S PARTICULAR SPECIFICATIONS.

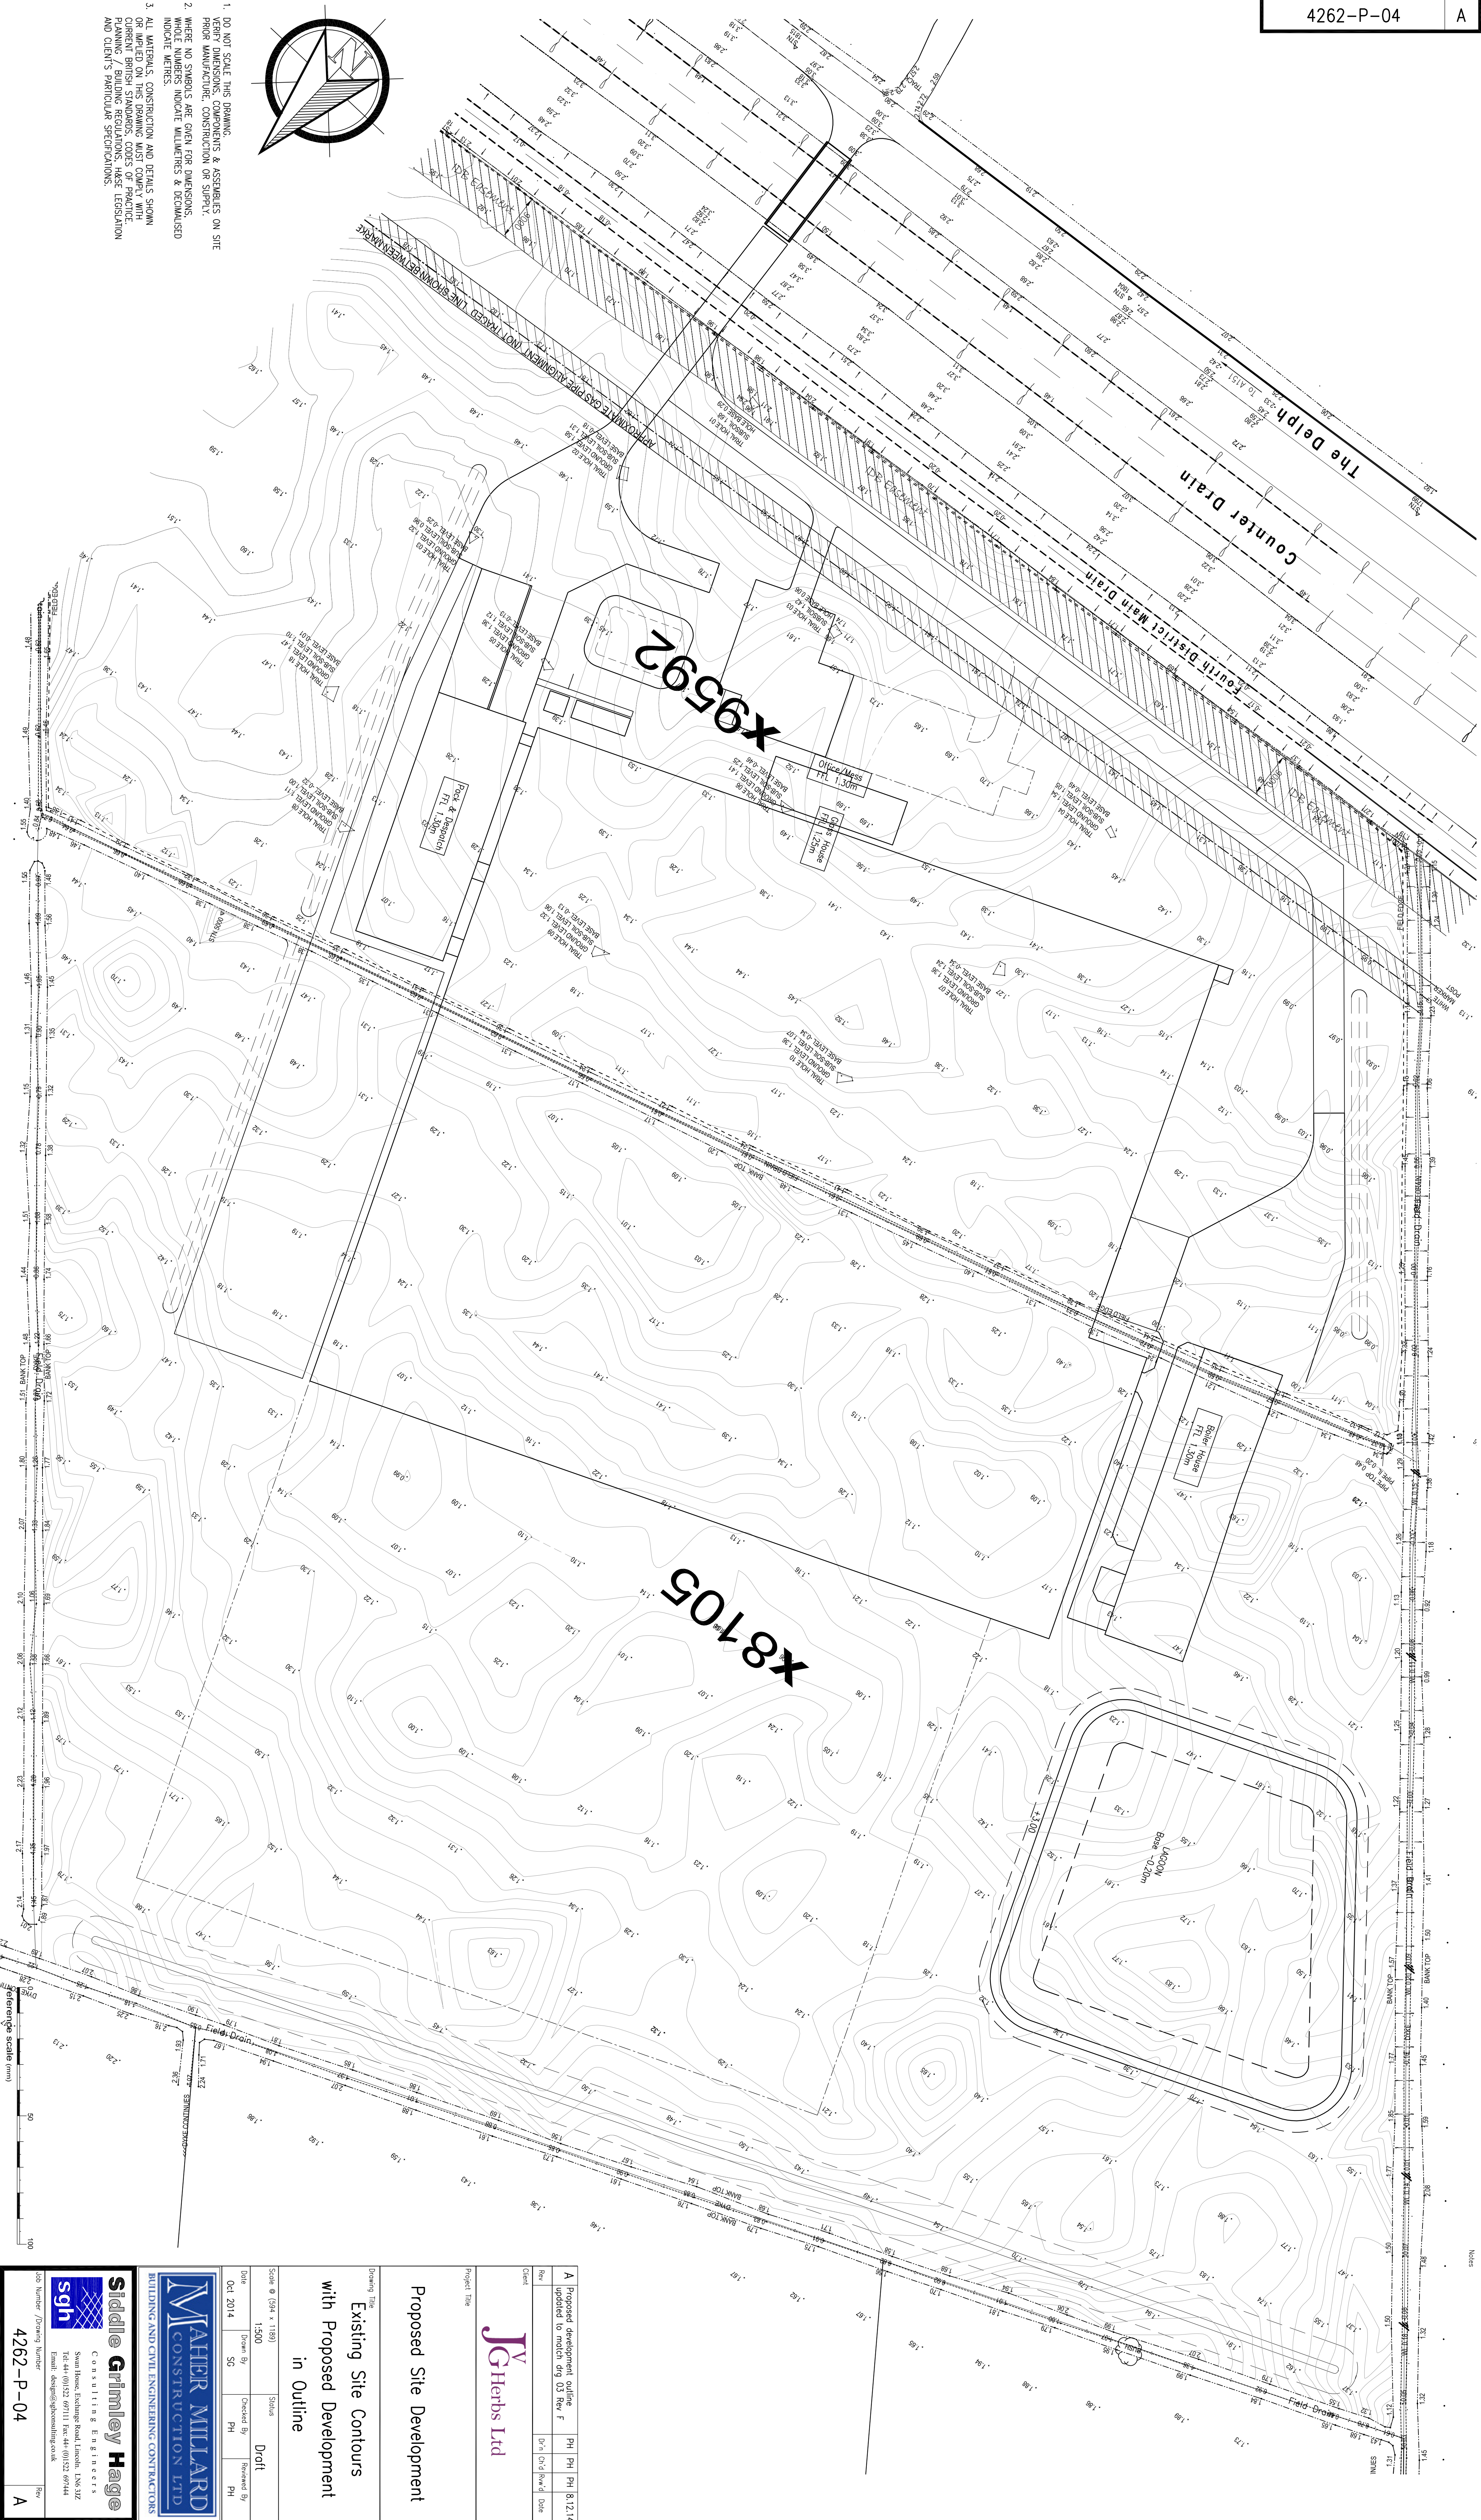

Notes

A	Proposed development outline	PH	PH	PH	8.12.14
Rev	updated to match dgg 03 Rev F				
Client		PH	PH	PH	8.12.14

JGHerbs Ltd

Proposed Site Development

Existing Site Contours
with Proposed Development
in Outline

Scale @ (50k x 1100)	Stake	Draft
Date 15/01/2014	Drawn By SC	Checked By PH
		Reviewed By PH

MAHER MILLARD
CONSTRUCTION LTD
BUILDING AND CIVIL ENGINEERING CONTRACTORS

Siddle Grimley Hage
Consulting Engineers
Sgh
Surrey House, Exchange Road, Lincoln, LN6 3JZ
Tel: 44 (0)1522 691111 Fax: 44(0)1522 691444
Email: design@siddlegrimleyhage.co.uk

Job Number /Drawing Number
4262-P-04
Rev
A