

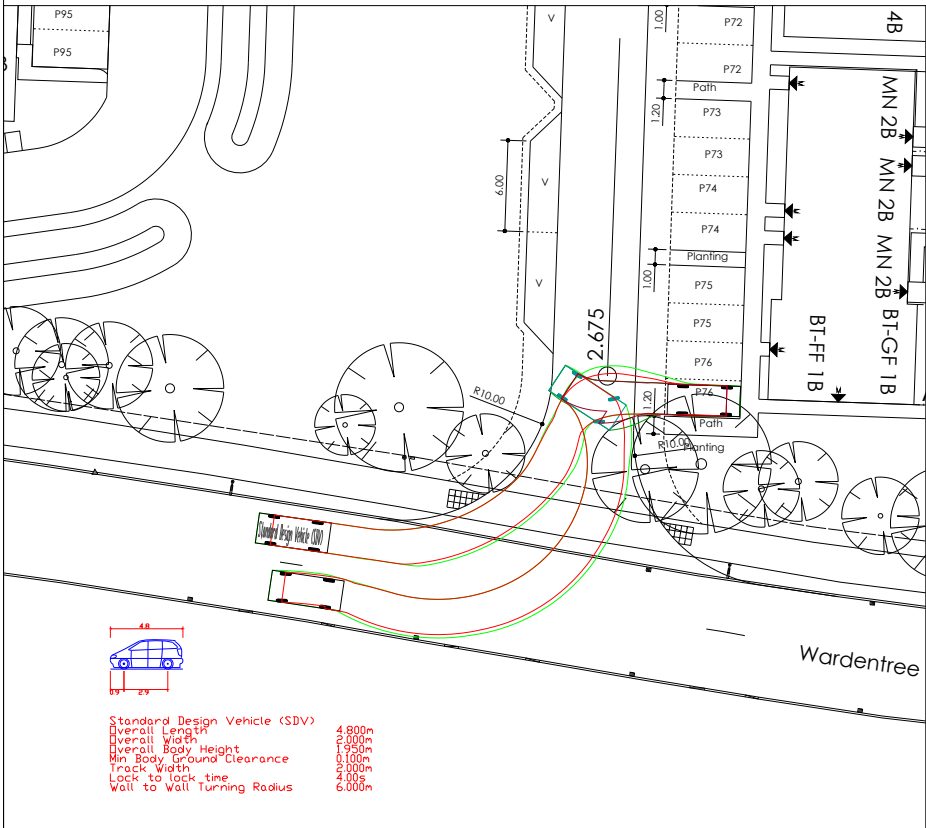


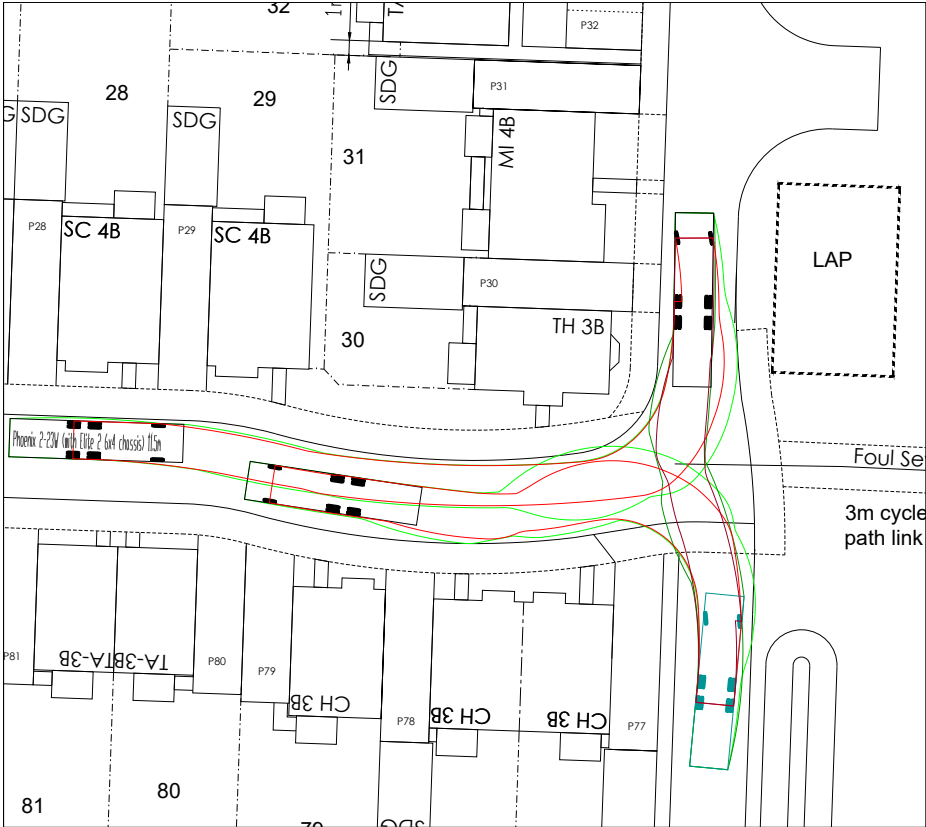

Bellway Homes Limited (Eastern Counties)
Building 2030
Cambourne Business Park
Cambourne
Cambridgeshire
CB23 6DW

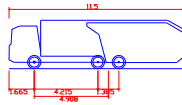

Phoenix 2-23W (with Elite 2 6x4 chassis) 11.5m
Overall Length 11.500m
Overall Width 2.200m
Overall Body Height 2.000m
Min Body Ground Clearance 0.200m
Track Width 2.000m
Lock to lock time 2.00s
Kerb to kerb Turning Radius 9.200m

STATUS:

Preliminary

TITLE:

Tracking



SCALE: 1:500

DATE: Nov 2023

DRAWN: IDL

PROJECT:

Wardentree Lane, Pinchbeck

DRG. No:

1044-00-502



33 The Point
Market Harborough
Leicestershire LE16 7QU
Tel: 01858 411570 Fax: 01858 411571