


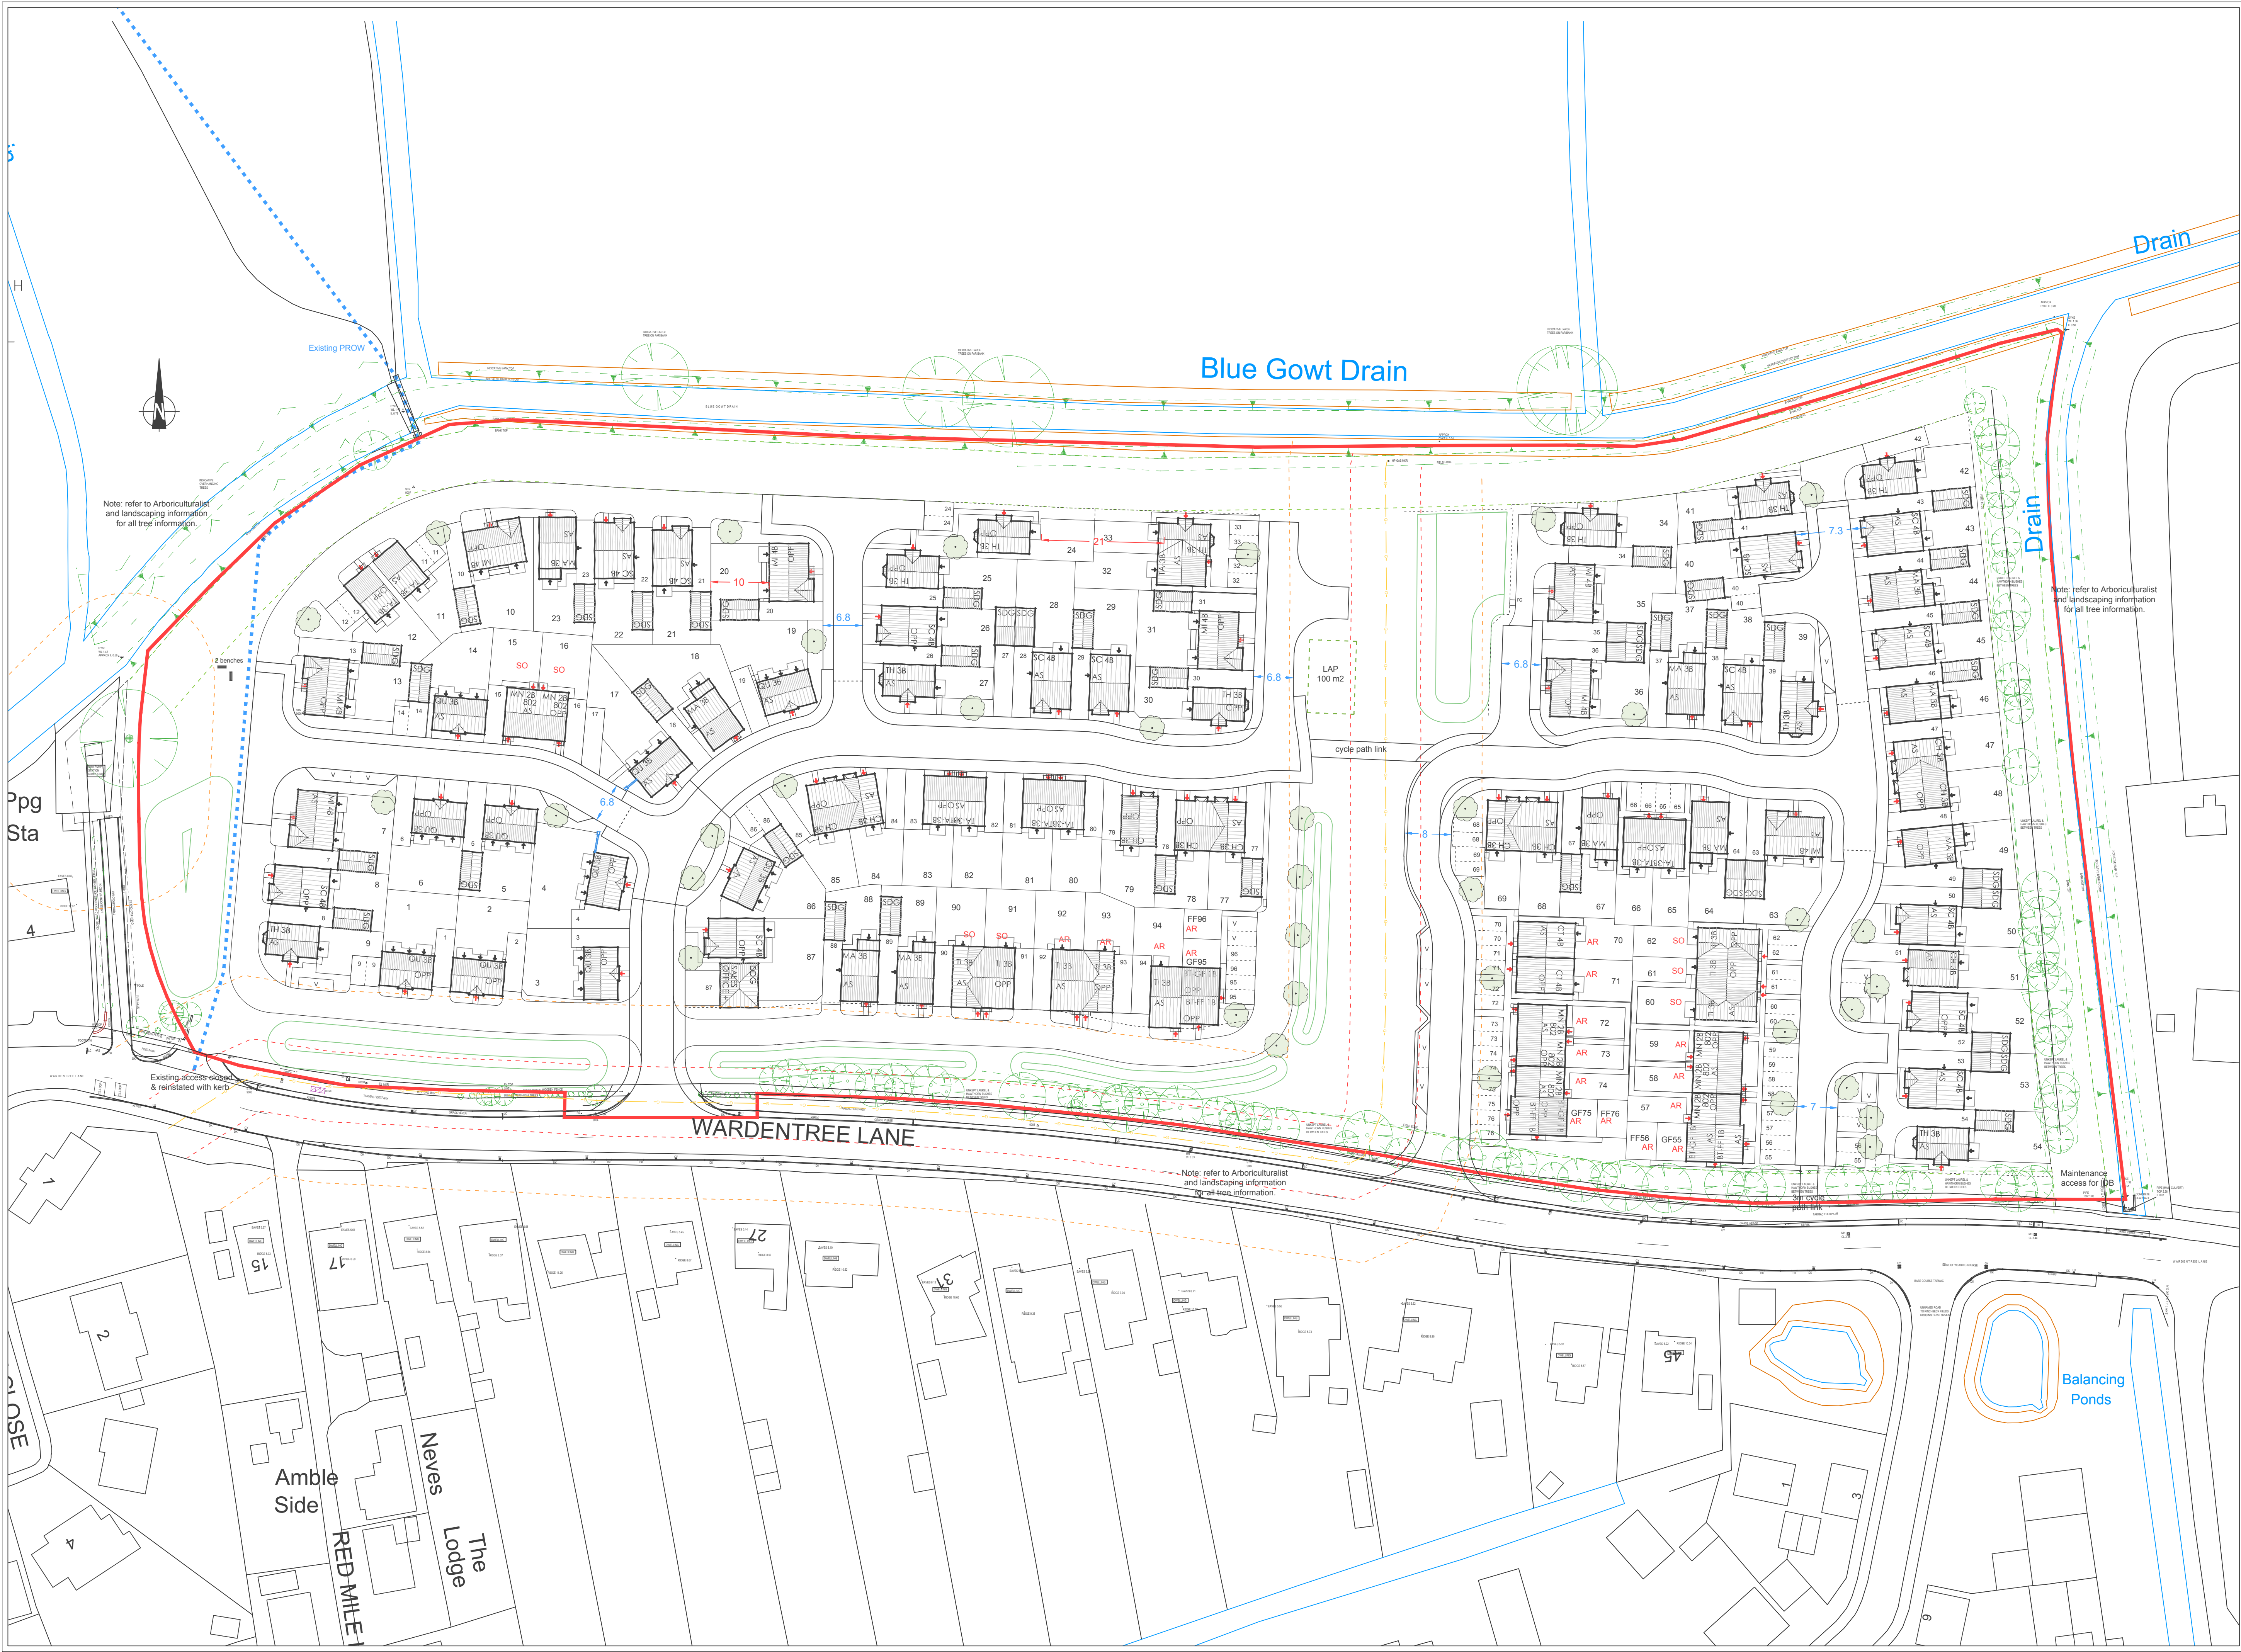

HOUSE TYPE SCHEDULE

TA - Tallor - 3B	9
TH - Thesplan - 3B	11
CH - Chandler - 3B	10
QU - Quilter - 3B	10
MA - Mason - 3B	10
SC - Scrivener - 4B	14
MI - Milliner - 4B	8
TOTAL MKT HOMES	72
BT-GF - Stationer - 1B2P AR	3
BT-FF - Bookbinder - 1B2P AR	3
MN - Manciple - 2B4P AR	6
MN - Manciple - 2B4P SO	2
TI - Tiltman - 3B4P AR	3
TI - Tiltman - 3B4P SO	5
CT - Cartographer - 4B5P AR	2
TOTAL AH HOMES	24
GRAND TOTAL	96

SUDs in POS = 0.2103 Ha.
POS exc. SUDs = 0.9205 Ha.
POS Total = 1.1308 Ha.

Notes:

- I. 29/11/23 Plot 7 path amended.
- H. 27/11/23 Client highway amendments.
- G. 22/11/23 Client highway amendments.
- F. 01/12/21 Highway amendments.
- E. 14/09/21 Highway amendments.
- D. 27/07/21 HA mix amended.
- C. 10/06/21 Swales / SUDs amended.
- B. 03/06/21 LPA amendments.
- A. 11/05/21 LPA amendments.

LMC - Architect Limited
87 Main Street, Lyddington,
Rutland, LE15 9LS

Client:
Bellway Homes Limited (Eastern Counties)

Title:
Land off
Wardentree Lane
Pinchbeck, Spalding

Drawing:
Planning Site Layout

Scales:	Sheet Size:	Date:	Drawn:
1:500	A1	26/01/21	LMC
Drawing Number:		Rev:	
487-SK-01		I	

Do not scale off or measure from this drawing.
All dimensions should be reported to the architect. This drawing should be read in conjunction with the specification and standard details.
All intellectual property rights are the sole right of LMC or Client 1988 & Co.

Page 100
Page 101
Page 102
Page 103
Page 104
Page 105