


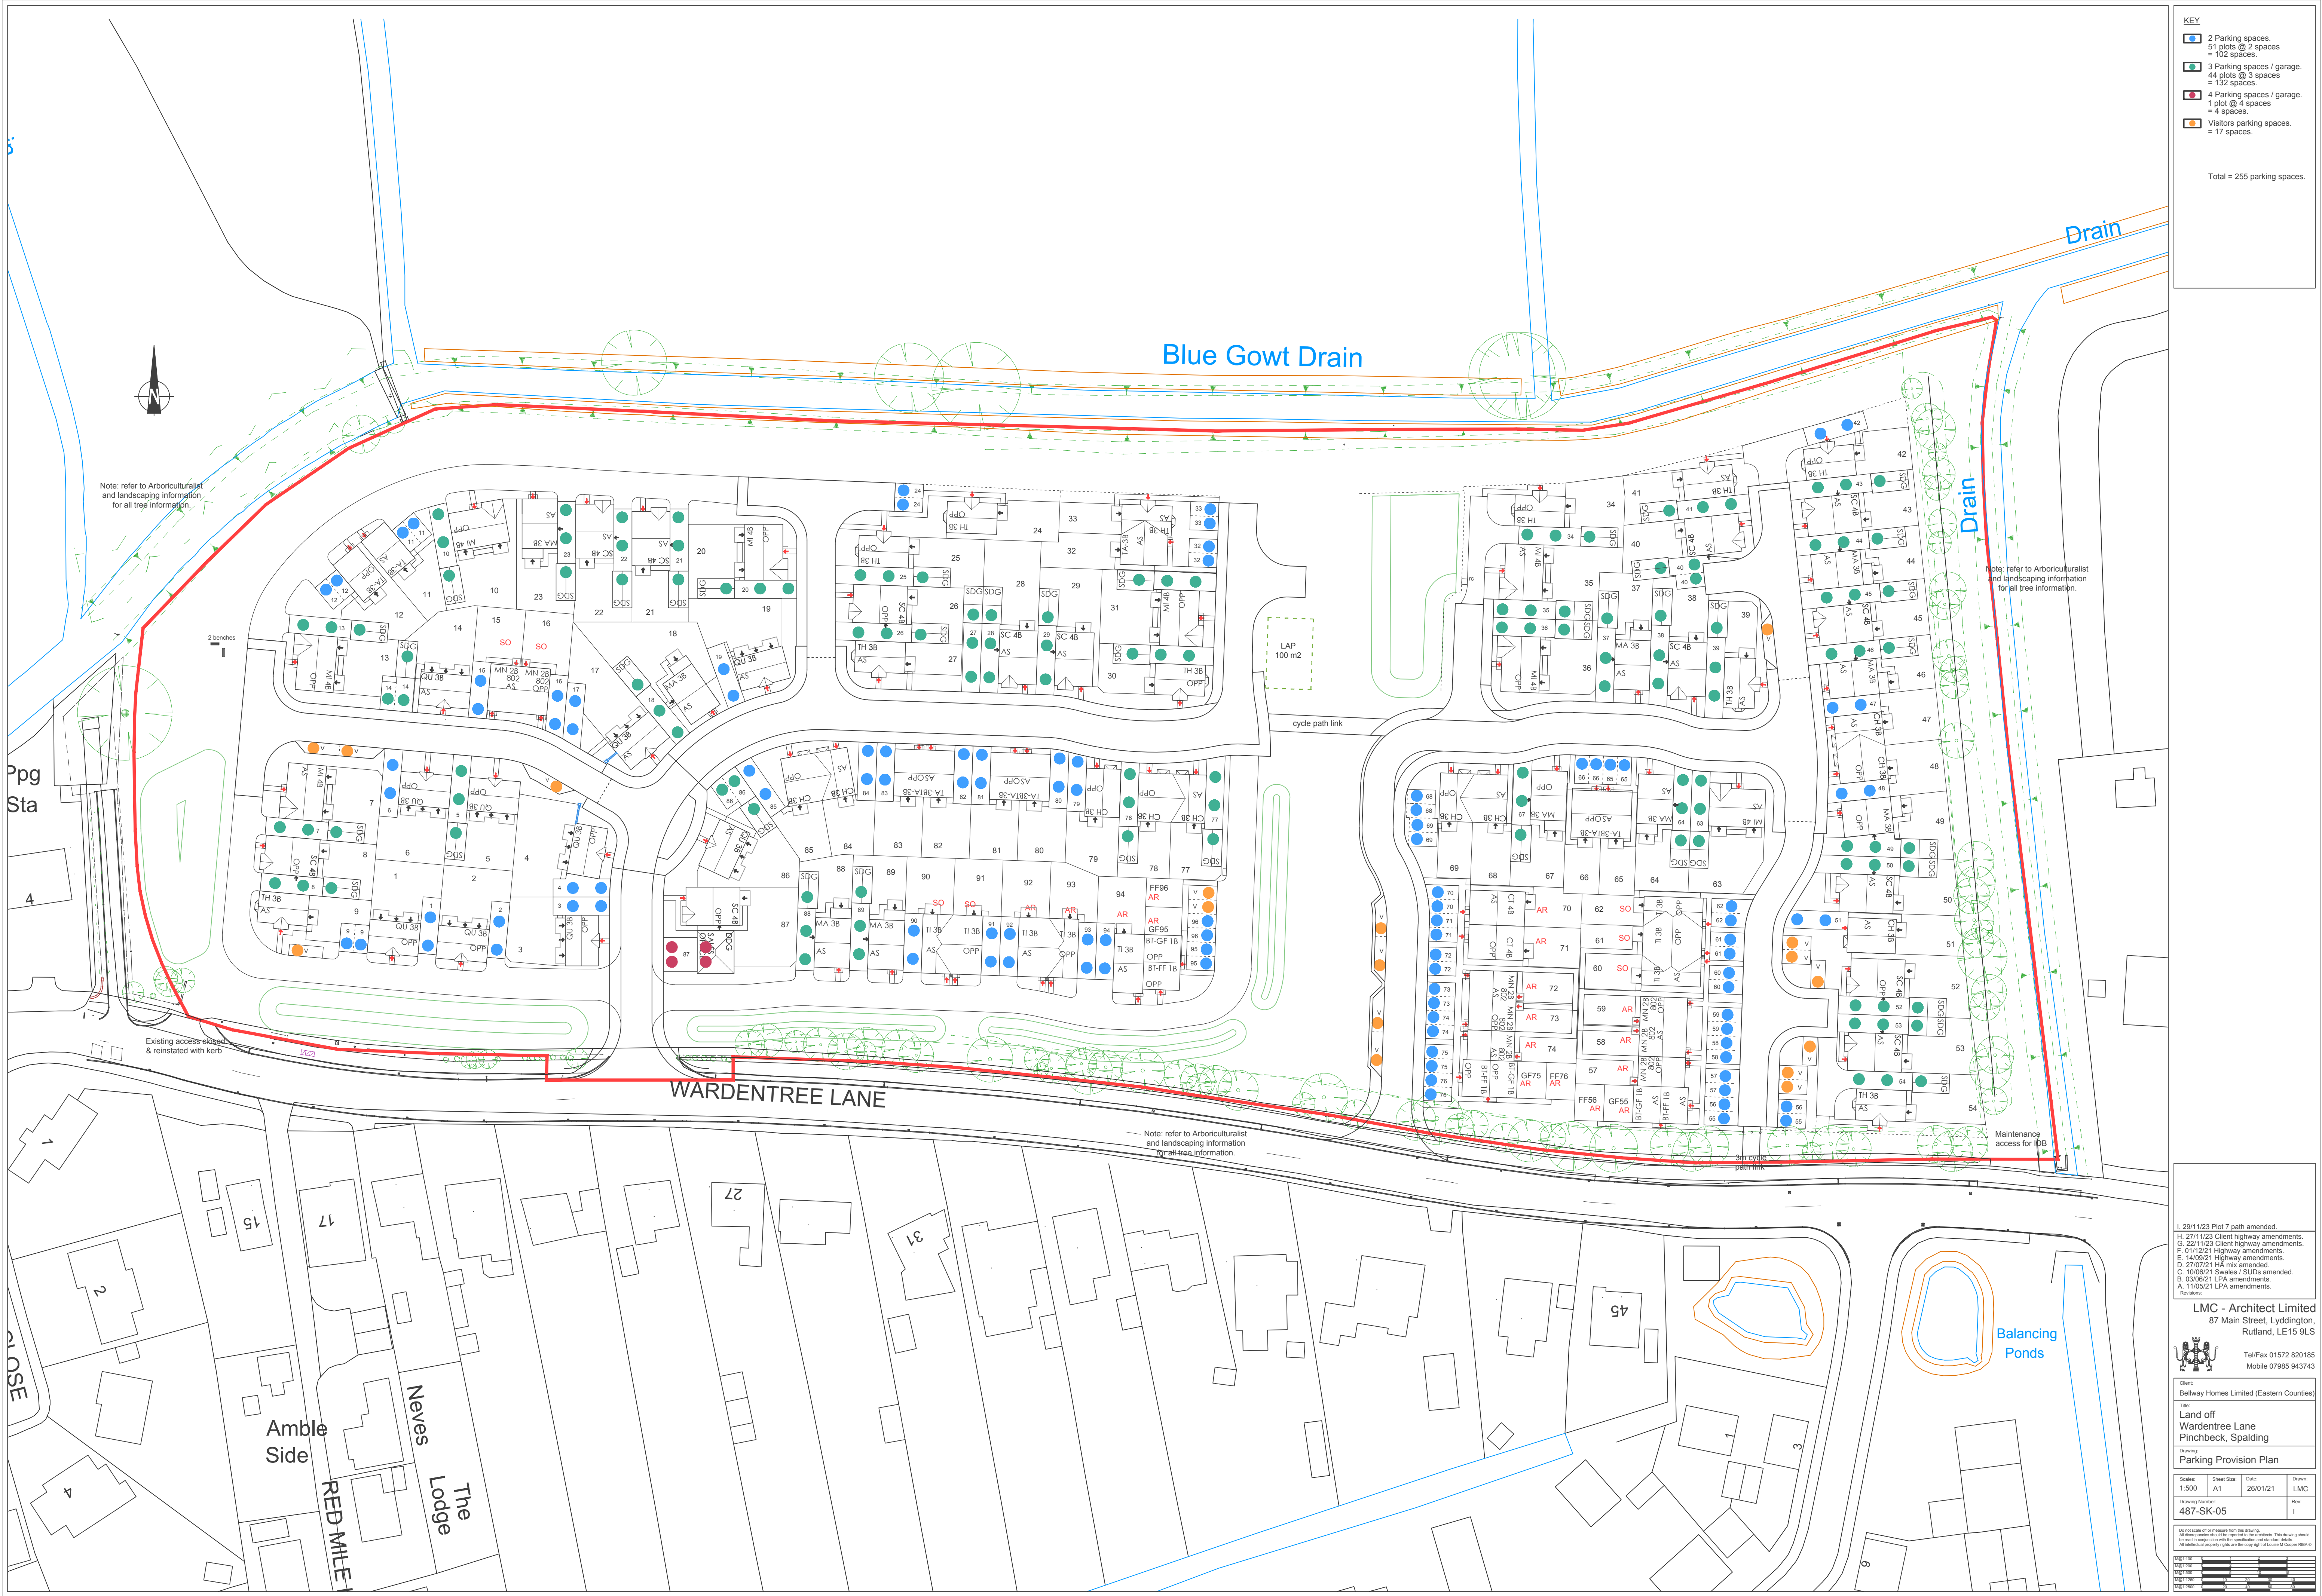

KEY

- 2 Parking spaces.
51 plots @ 2 spaces
= 102 spaces.
- 3 Parking spaces / garage.
44 plots @ 3 spaces
= 132 spaces.
- 4 Parking spaces / garage.
1 plot @ 4 spaces
= 4 spaces.
- Visitors parking spaces.
= 17 spaces.

Total = 255 parking spaces.

I. 29/11/23 Plot 7 path amended.
H. 27/11/23 Client highway amendments.
G. 22/11/23 Client highway amendments.
F. 01/12/21 Highway amendments.
E. 14/09/21 Highway amendments.
D. 27/07/21 MA mix amended.
C. 10/06/21 Swales / SUDs amended.
B. 03/06/21 LPA amendments.
A. 11/05/21 LPA amendments.

LMC - Architect Limited
87 Main Street, Lyddington,
Rutland, LE15 9LS

Tel/Fax 01572 820185
Mobile 07985 943743

Client:
Bellway Homes Limited (Eastern Counties)

Title:
Land off
Wardentree Lane
Pinchbeck, Spalding

Drawing:
Parking Provision Plan

Scales:	Sheet Size:	Date:	Drawn:
1:500	A1	26/01/21	LMC

Drawing Number:	Rev:
487-SK-05	I

Do not scale off or measure from this drawing.
All dimensions should be reported to the architect. This drawing should
be read in conjunction with the specification and contract documents.
All intellectual property rights are the sole right of LMC or Crown Copyright.