


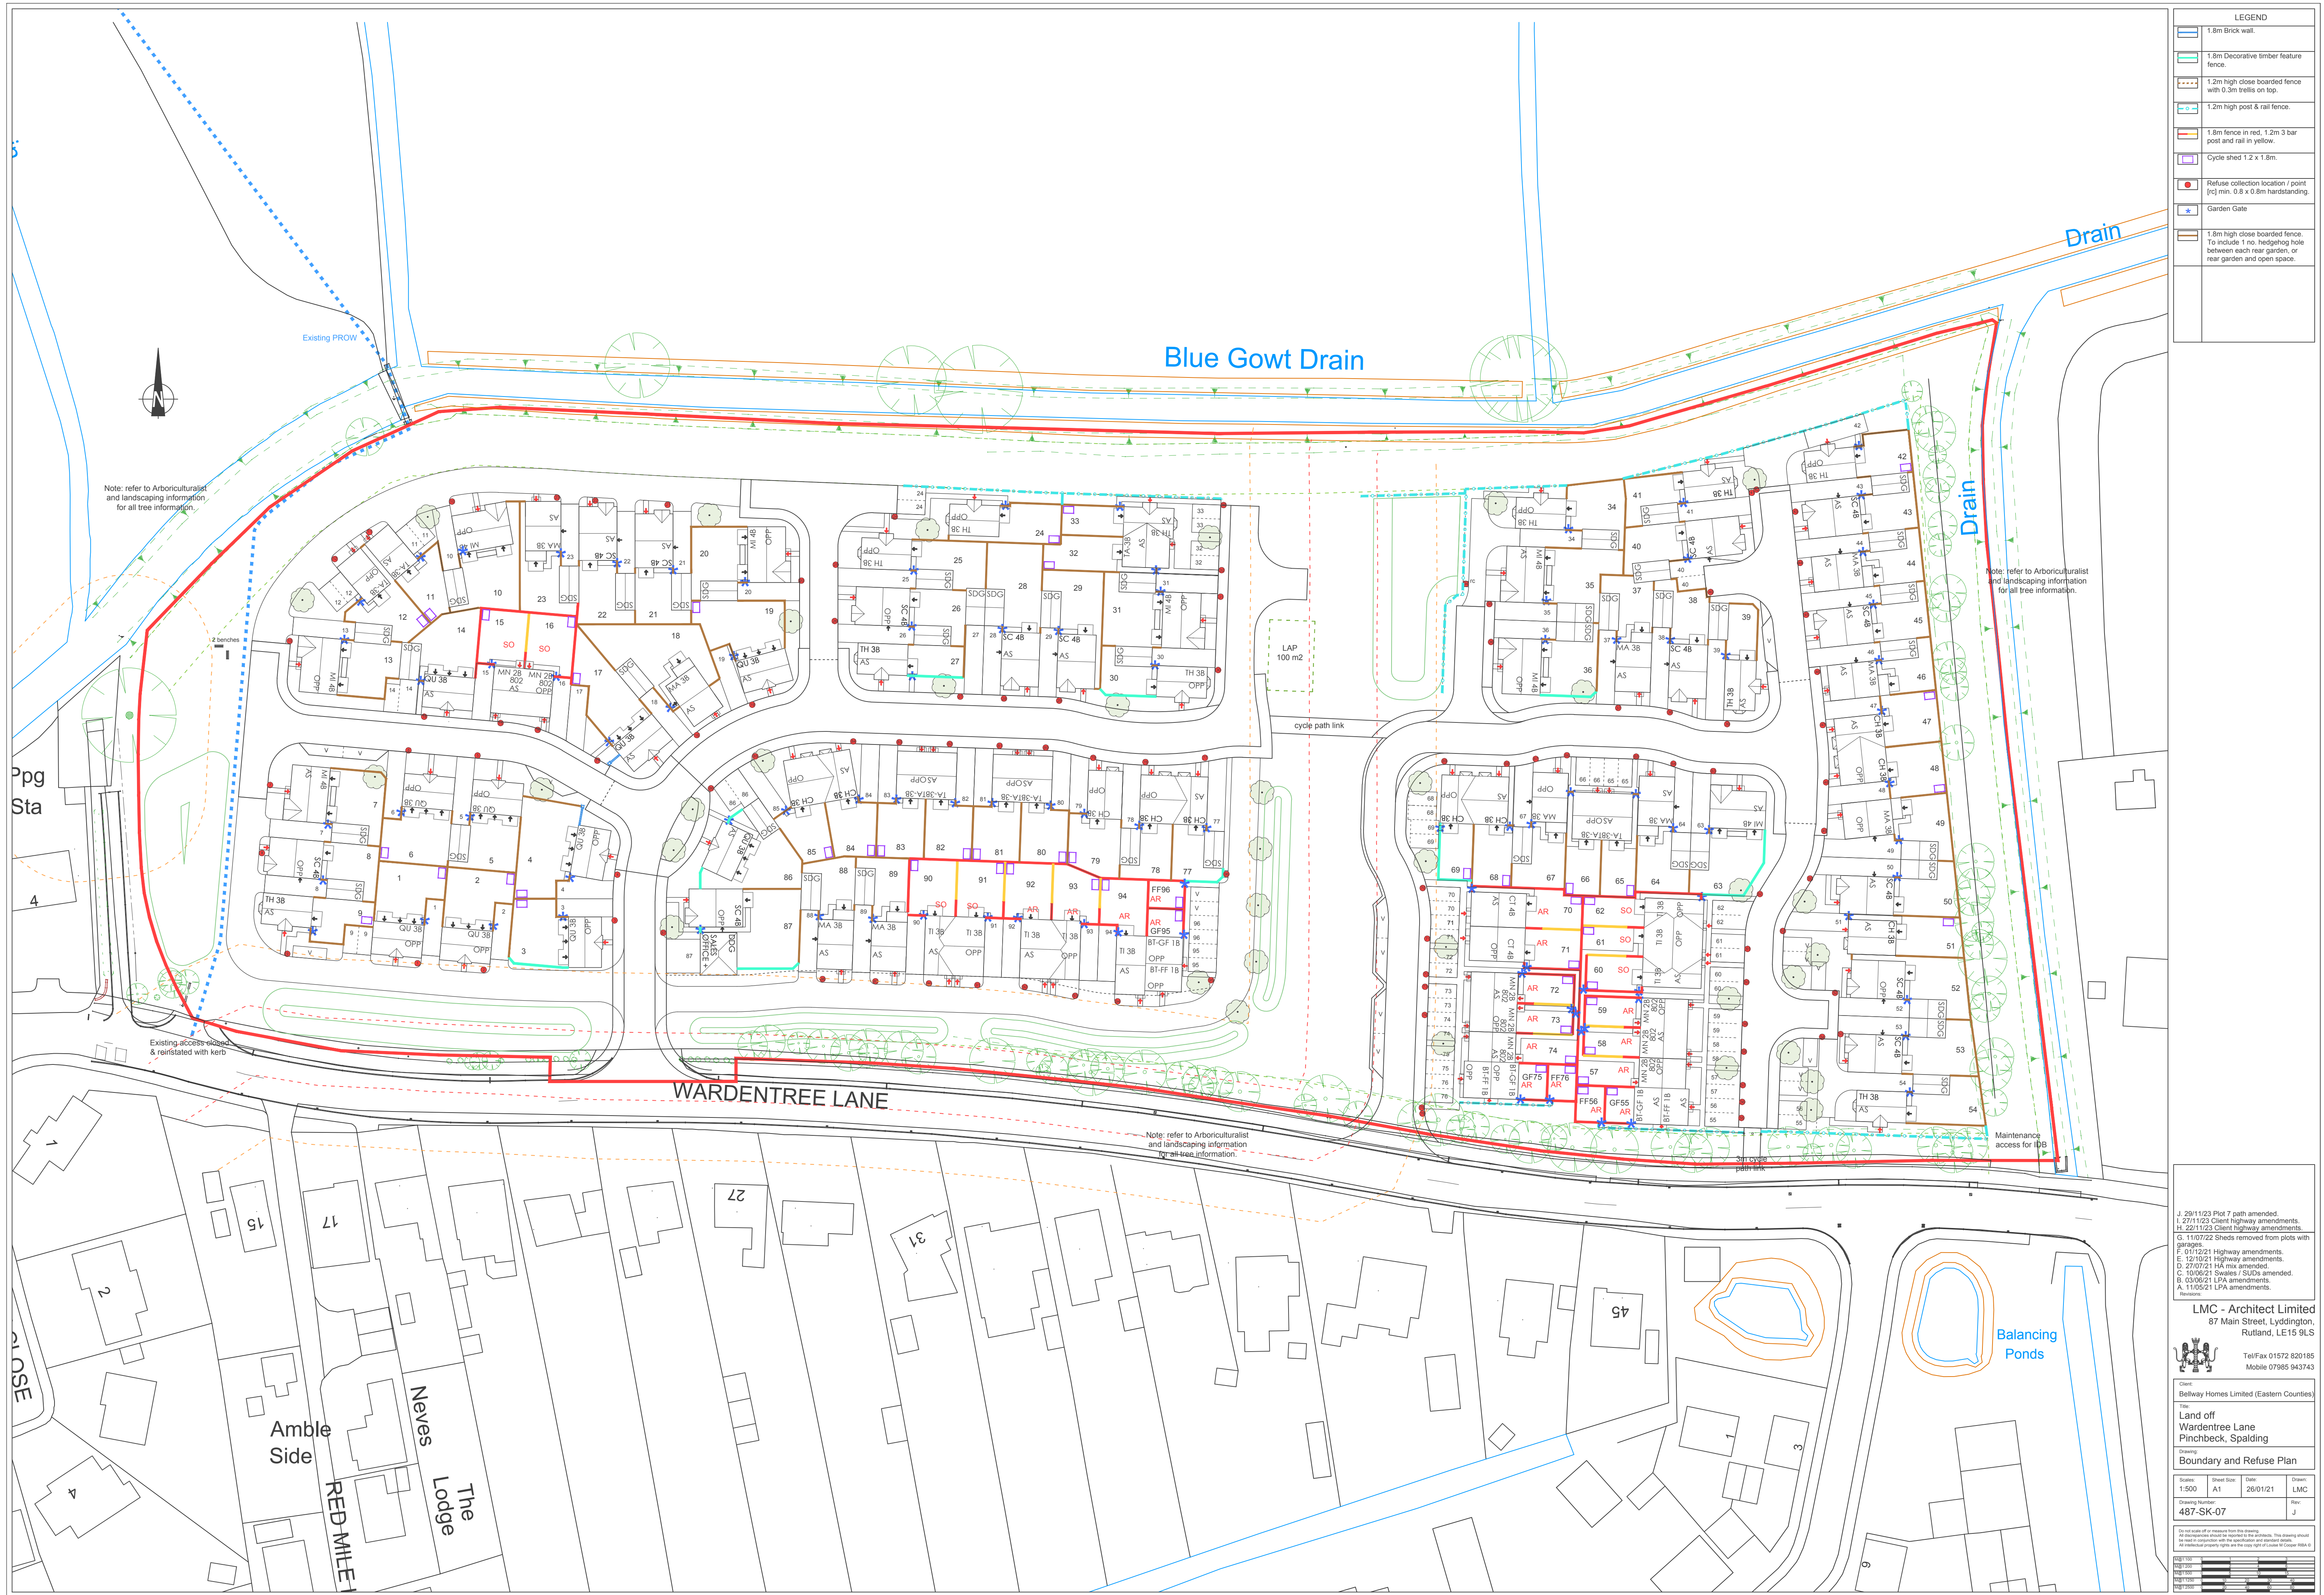

LEGEND	
	1.8m Brick wall.
	1.8m Decorative timber feature fence.
	1.2m high close boarded fence with 0.3m trellis on top.
	1.2m high post & rail fence.
	1.8m fence in red, 1.2m 3 bar post and rail in yellow.
	Cycle shed 1.2 x 1.8m.
	Refuse collection location / point [pt] min. 0.8 x 0.8m hardstanding.
	Garden Gate
	1.8m high close boarded fence. To include 1 no. hedgehog hole between each rear garden, or rear garden and open space.

J. 29/11/23 Plot 7 path amended.
I. 27/11/23 Client highway amendments.
H. 22/11/23 Client highway amendments.
G. 11/07/22 Sheds removed from plots with garages.
F. 01/12/21 Highway amendments.
E. 12/10/21 Highway amendments.
D. 27/07/21 HA mix amended.
C. 10/06/21 Swales / SUDs amended.
B. 03/06/21 LPA amendments.
A. 11/05/21 LPA amendments.

LMC - Architect Limited
87 Main Street, Lyddington,
Rutland, LE15 9L5

Tel/Fax 01572 820185
Mobile 07985 943743

Client:
Bellway Homes Limited (Eastern Counties)

Title:
Land off
Wardentree Lane
Pinchbeck, Spalding

Drawing:
Boundary and Refuse Plan

Scales:	Sheet Size:	Date:	Drawn:
1:500	A1	26/01/21	LMC
Drawing Number:			Rev:
487-SK-07			J

Do not scale off or measure from this drawing.
All dimensions should be reported to the architect. This drawing should be read in conjunction with the specification and standard details.
All intellectual property rights are the sole right of LMC or Client 1988-0.

Page 100
Page 101
Page 102
Page 103
Page 104