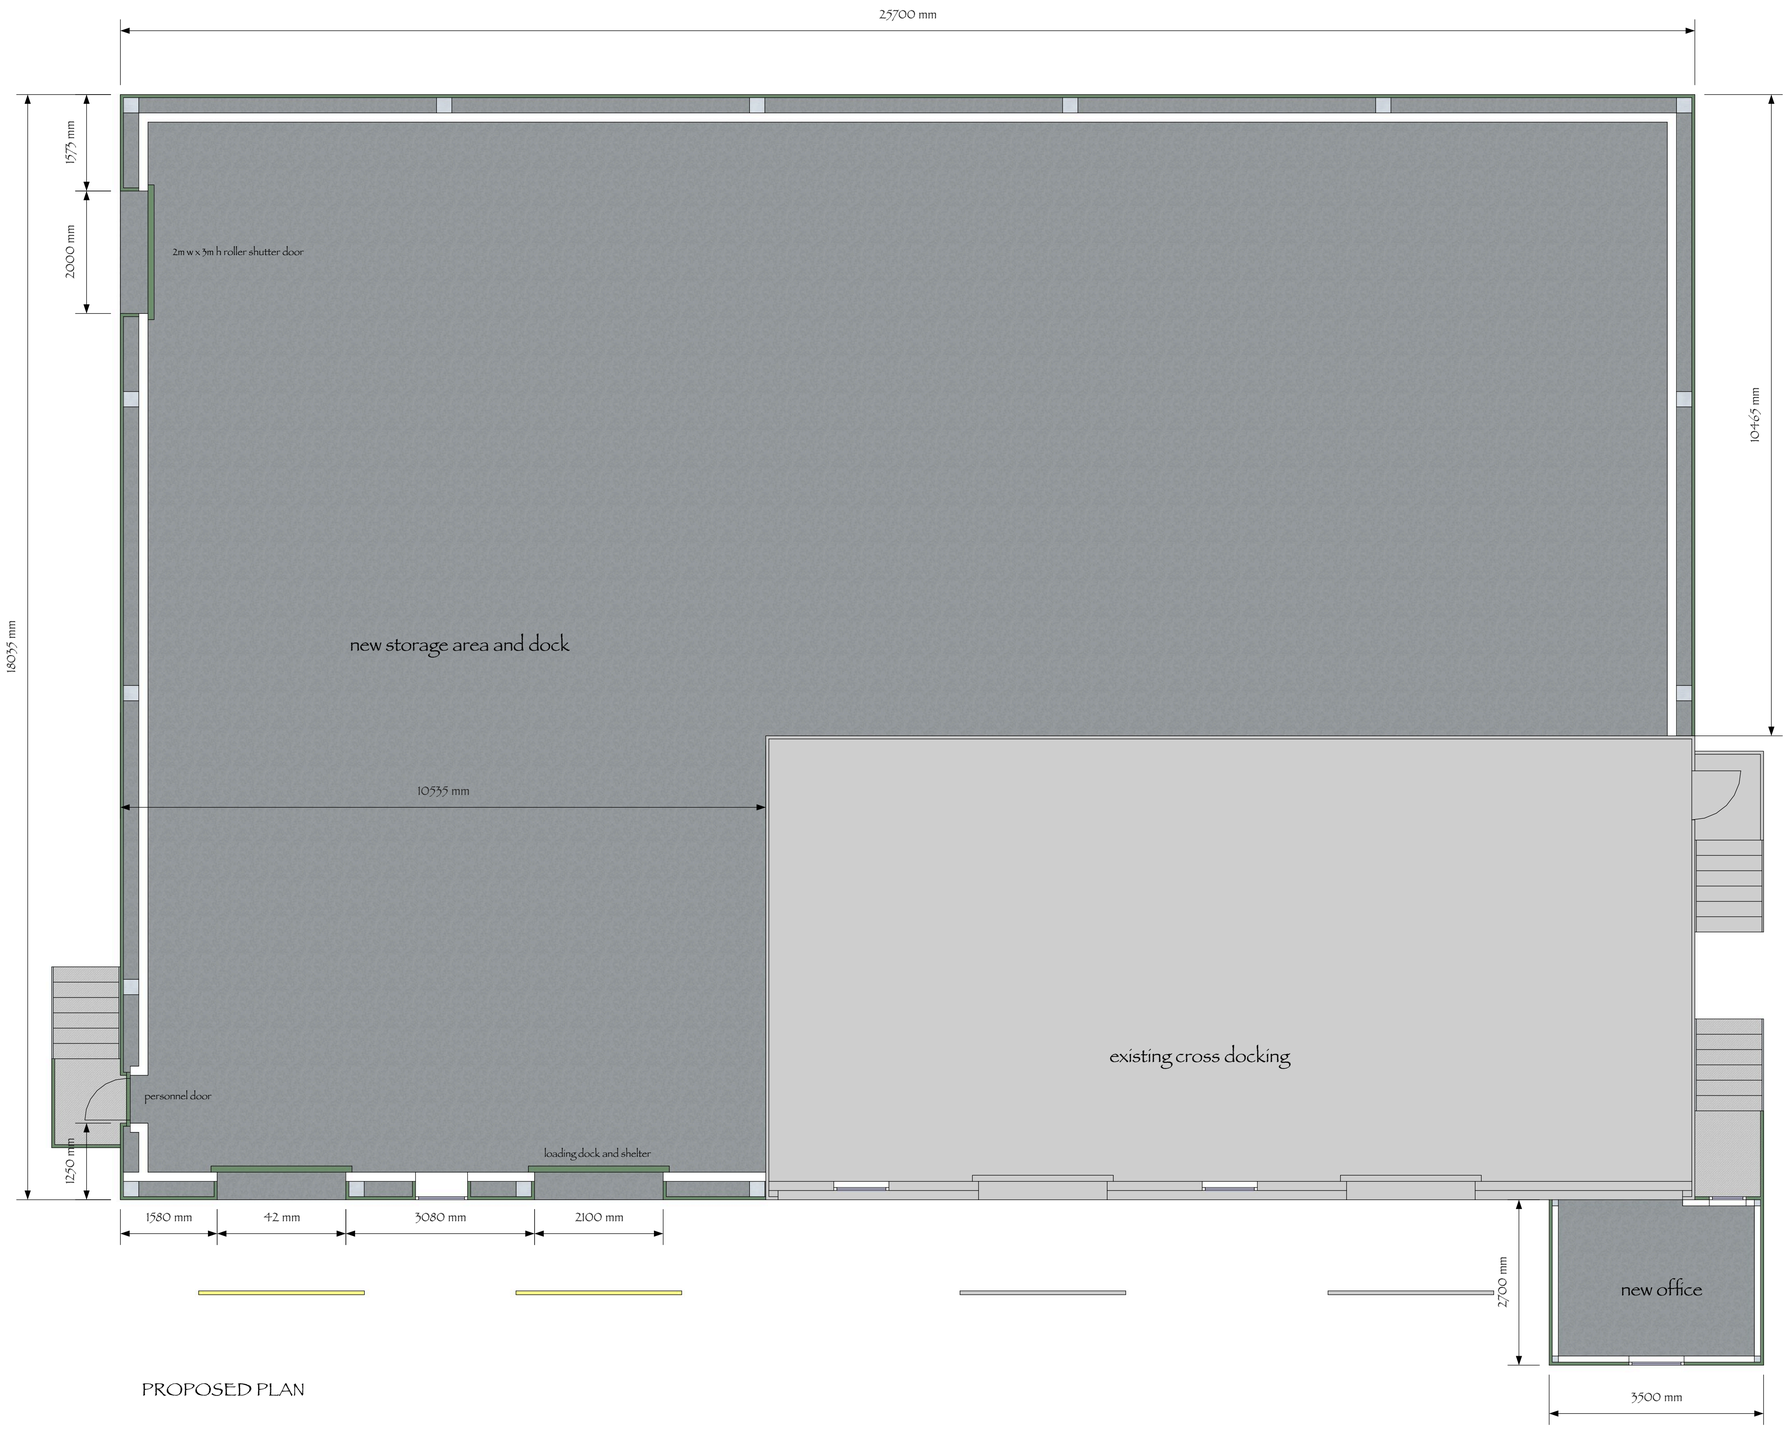


PROPOSED PLAN

PROPOSED NEW BUILDINGS AT ROBSONS OFF FLEMING ROAD SPALDING LINCS

DO NOT SCALE FROM THIS DRAWING

This drawing is the property of Julian Warrick Design Consultancy and is protected by the Copyright Designs and Patents Act 1988. It must not be loaned, copied or used for any purpose other than that for which it was supplied without the written consent of Julian Warrick Design Consultancy. Unauthorised use of this drawing may result in prosecution. Dimensions are to be taken from figured dimensions only and not by measuring this drawing. Any discrepancies or omissions must be reported to Julian Warrick Design Consultancy before any work is put in hand. The Contractor is to check all dimensions on site before any work is put in hand and shall be responsible for the correct setting out of the works. Julian Warrick Design Consultancy will not be responsible for any errors or omissions which are not reported to them before any work is put in hand. 