
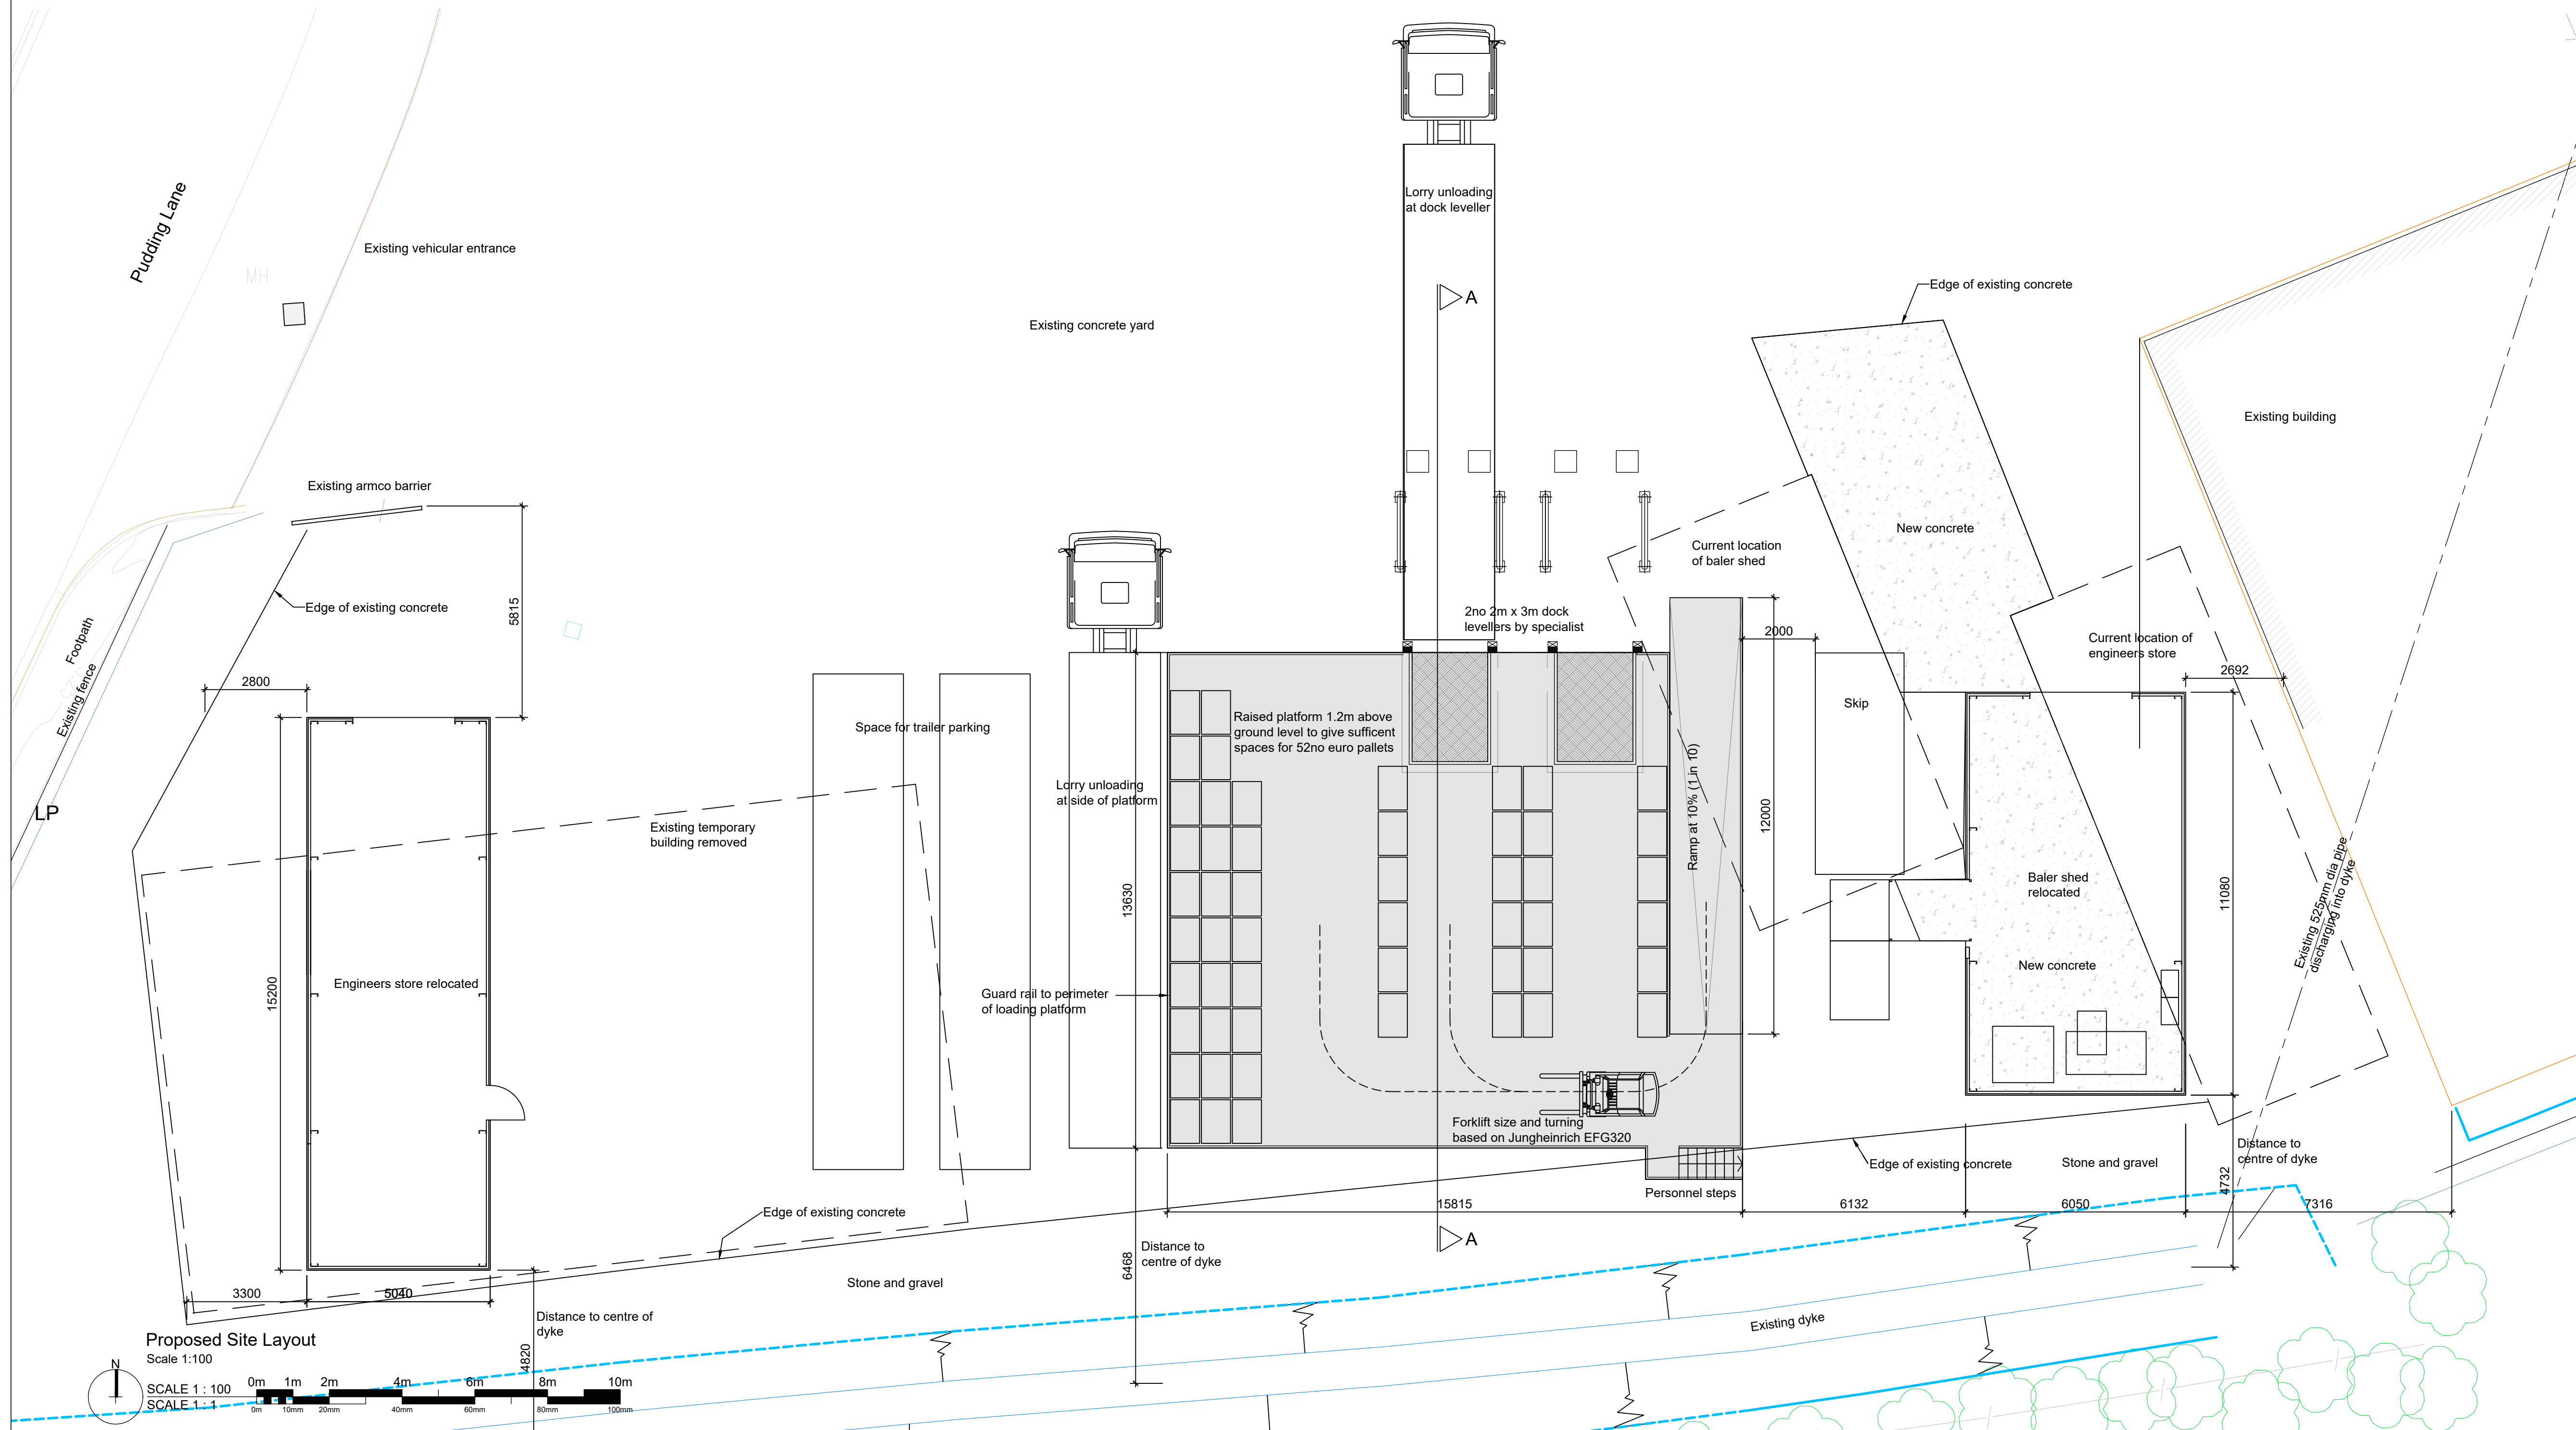


DO NOT SCALE THIS DRAWING. THE CONTRACTOR IS DEEMED TO HAVE CHECKED ALL DIMENSIONS ON SITE AND REPORT ANY DISCREPANCIES TO OGLESBY & LUMB LTD.

THE CONTENTS OF THIS DRAWING ARE COVERED BY COPYRIGHT AND REMAIN THE PROPERTY OF OGLESBY & LUMB LTD. WRITTEN APPROVAL MUST BE OBTAINED FROM OGLESBY & LUMB LTD PRIOR TO DUPLICATION OR REPRODUCTION OF THIS DRAWING OR ITS CONTENTS.

ANY DIMENSIONS NOT SHOWN ARE TO BE CHECKED AND AGREED WITH OGLESBY & LUMB LTD.

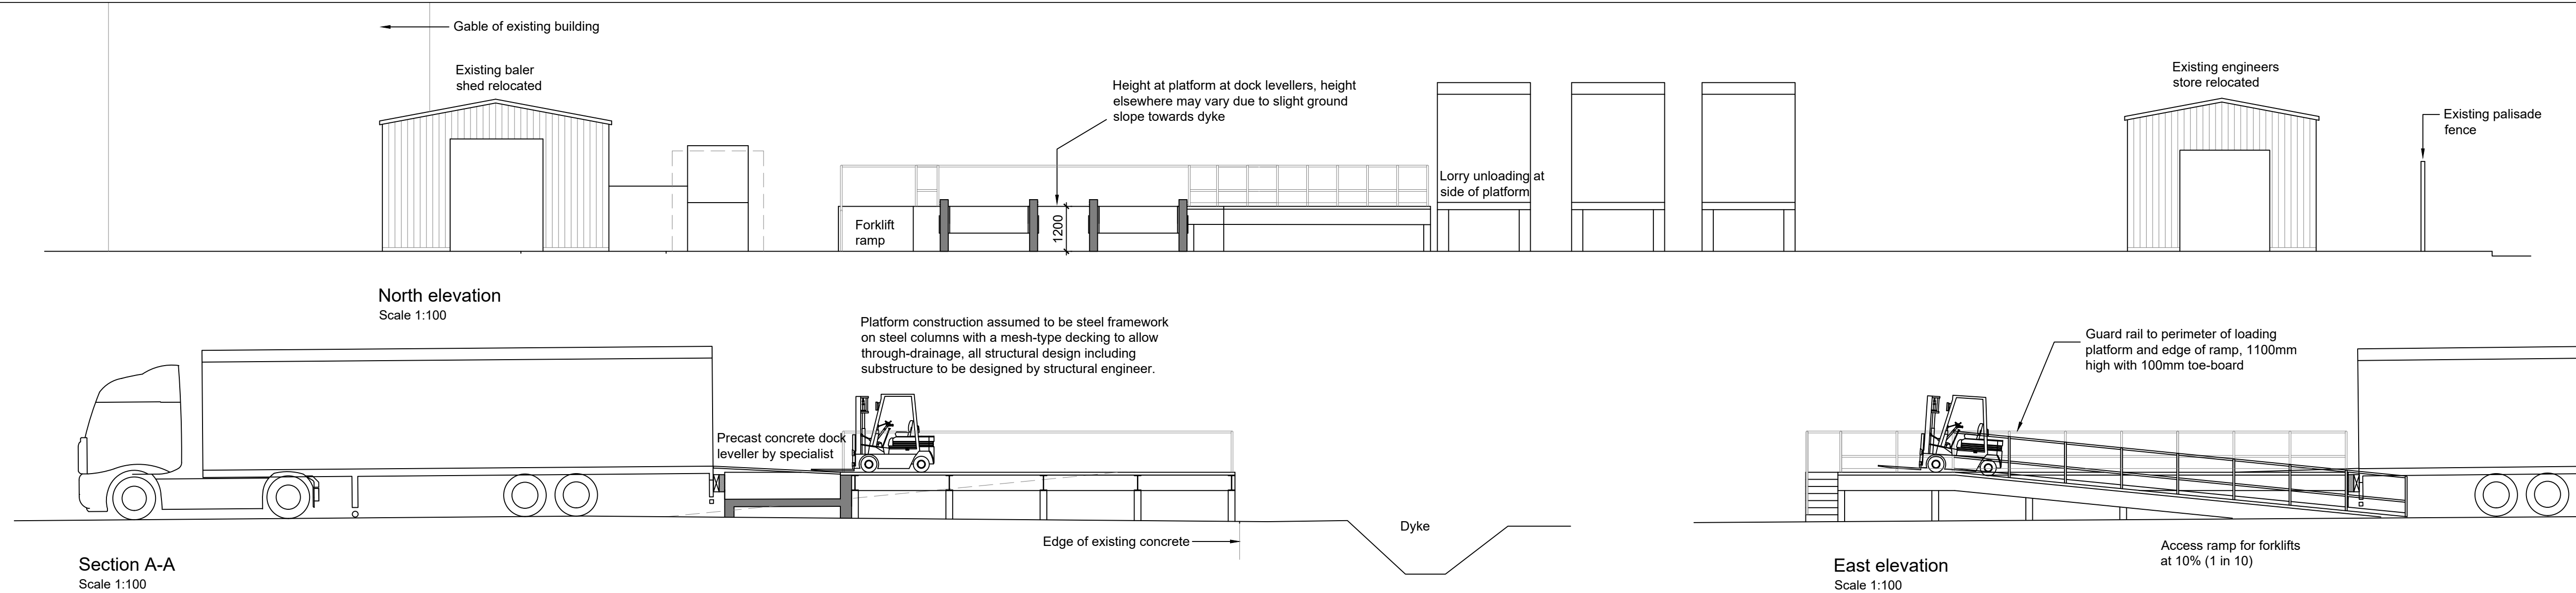

P1		Planning application	.
Ref	Date	Description	Initial

Oglesby & Limb Ltd

Chartered Architect

Suite 1 Market Chambers
12 Market Place, Spalding, Lincs
PE11 1SL

Tel: 01775 761196

e-mail: design@o-l-ltd.co.uk



Client:

J. O. Sims Ltd

Project:

**Proposed Loading Dock
Pudding Lane, Pinchbeck
Spalding, Lincolnshire
PE11 3TJ**

Drawing Title:

Proposed Plans, Elevations and Section

PLANNING APPLICATION
PRELIMINARY FOR COMMENT

Date:	Aug 2025	Scale:	1:100 @ A1
Drawn by:	AP	Checked by:	AJO

Drawing Number:	Rev:
A1790 - 16	P1